No.	Revision	Date
-	-	-

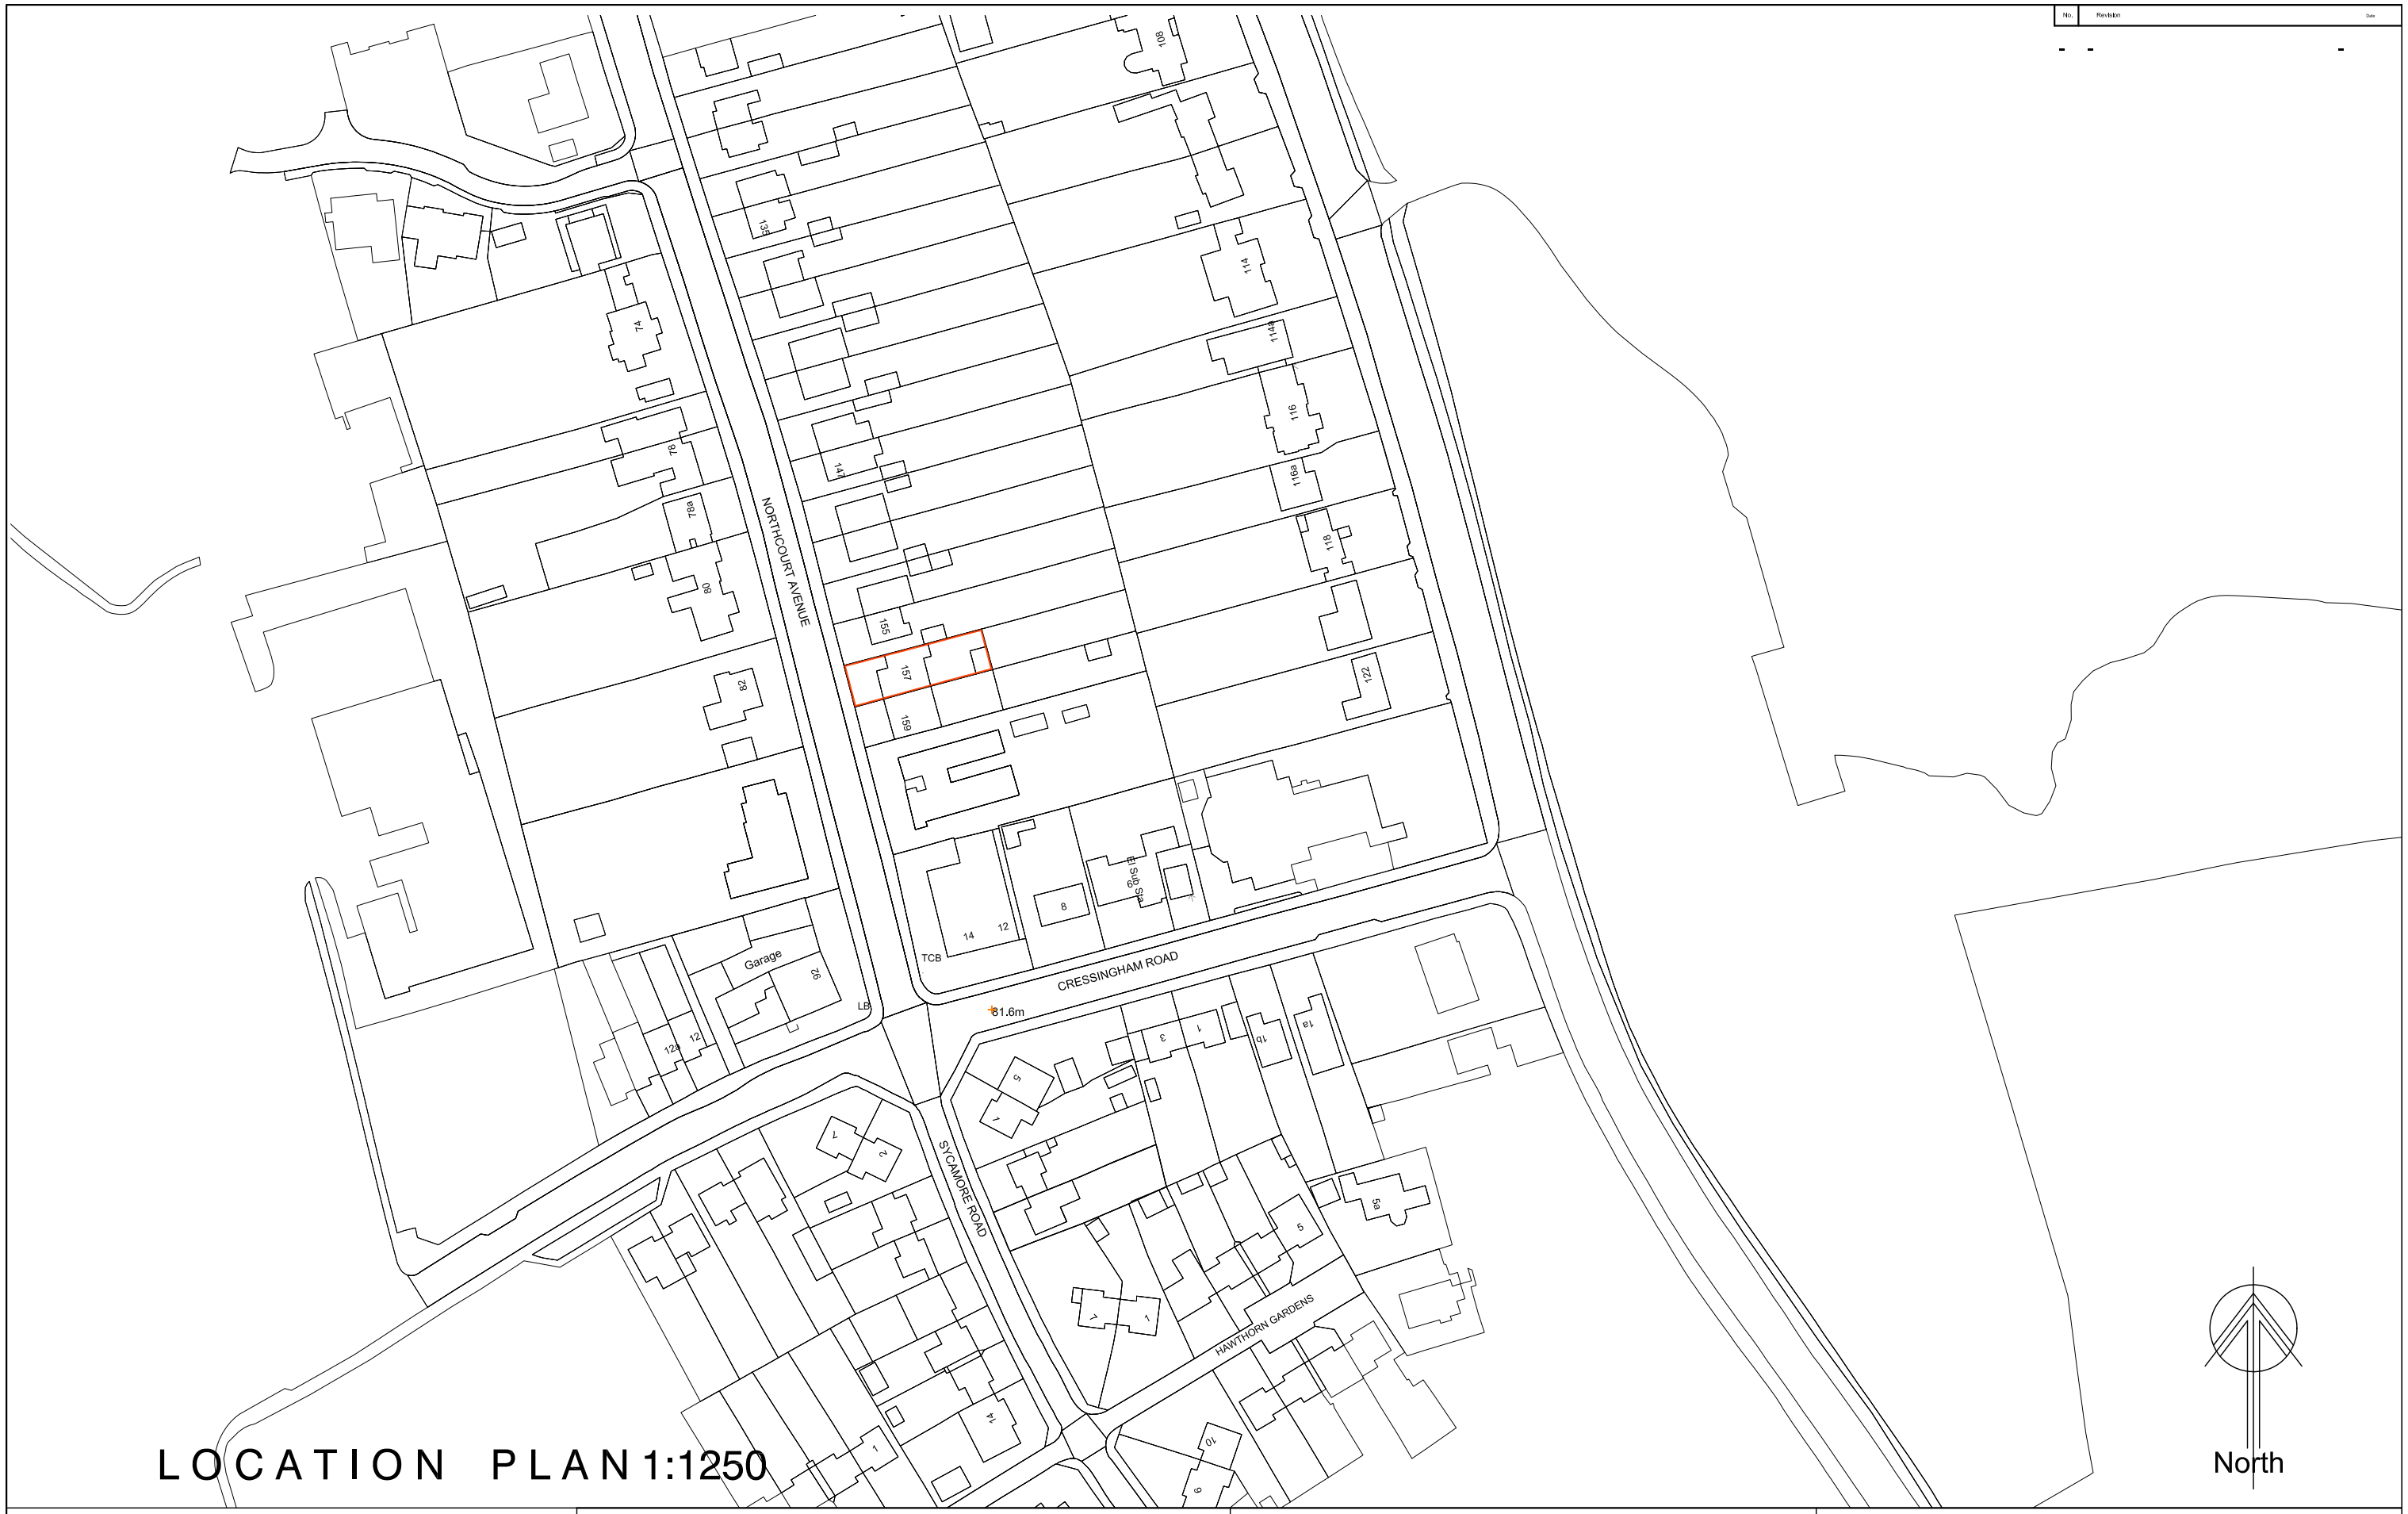

LOCATION PLAN 1:1250

RAMMURTI DESIGN LTD
ARCHITECTURAL & PLANNING SERVICES
268 TILEHURST ROAD, READING RG30 2NE
TEL/FAX:01189510628 MOB:07799883574

0 10m 50m 100m

Retrospective application for change of use from C3 Private Dwelling to Suis Generis - Larger Home in Multiple Occupation

at 157 Northcourt Avenue, Reading.

for Mrs Z Hussain

SITE LOCATION PLAN

Scale: as shown

Date: May 2018

NVA:002 Rev -