


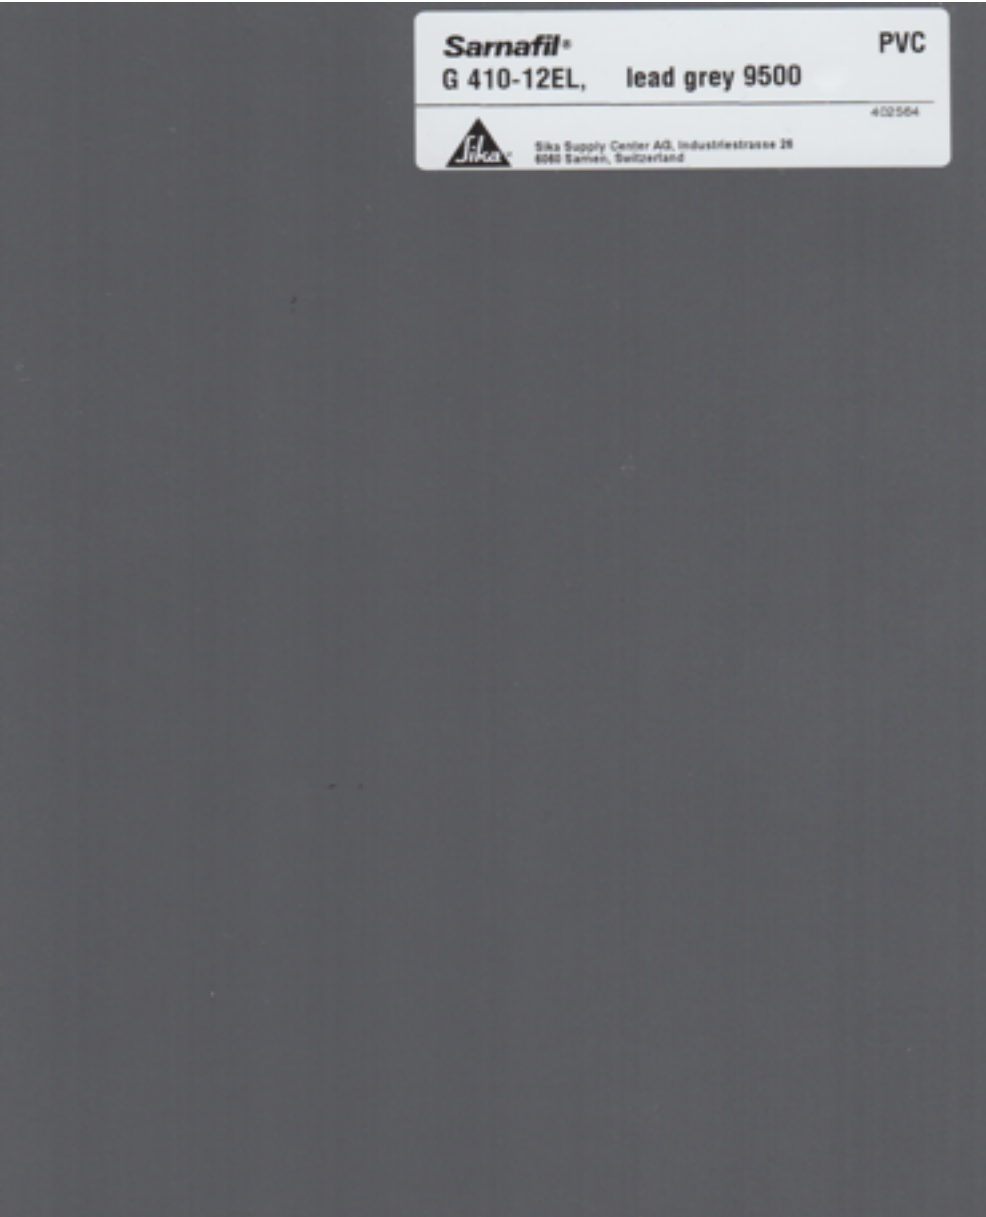

SINGLE PLY MEMBRANE (Roof)



GREY BRICK (St. Anselmo LOF & Mi Blend)



RED BRICK (Hampshire Stock Downs Blend)



ELEVATION DETAIL (Stretcher bond brickwork)



GLAZED BRICK (Green)



GLAZED BRICK (Grey option)



JULIET BALCONIES (Inset Glass balustrade with steel fixing)



SWEET CHESTNUT CLADDING (Top floor)



RAIN WATER PIPE (Zinc)



COMPOSITE WINDOWS & PATIO DOORS (Aluminium/Timber)

Rev.	Item	Date

PROJECT Residential Development at Red Lion 34-38 Southampton Street Reading RG1 2QL	CLIENT MacNiven Quays
DRAWING ELEVATION DETAIL & MATERIALS - AS PROPOSED	

SCALE Not to scale	DRAWING NO. 202 P 21
DATE 20.02.2019	
REV.	