


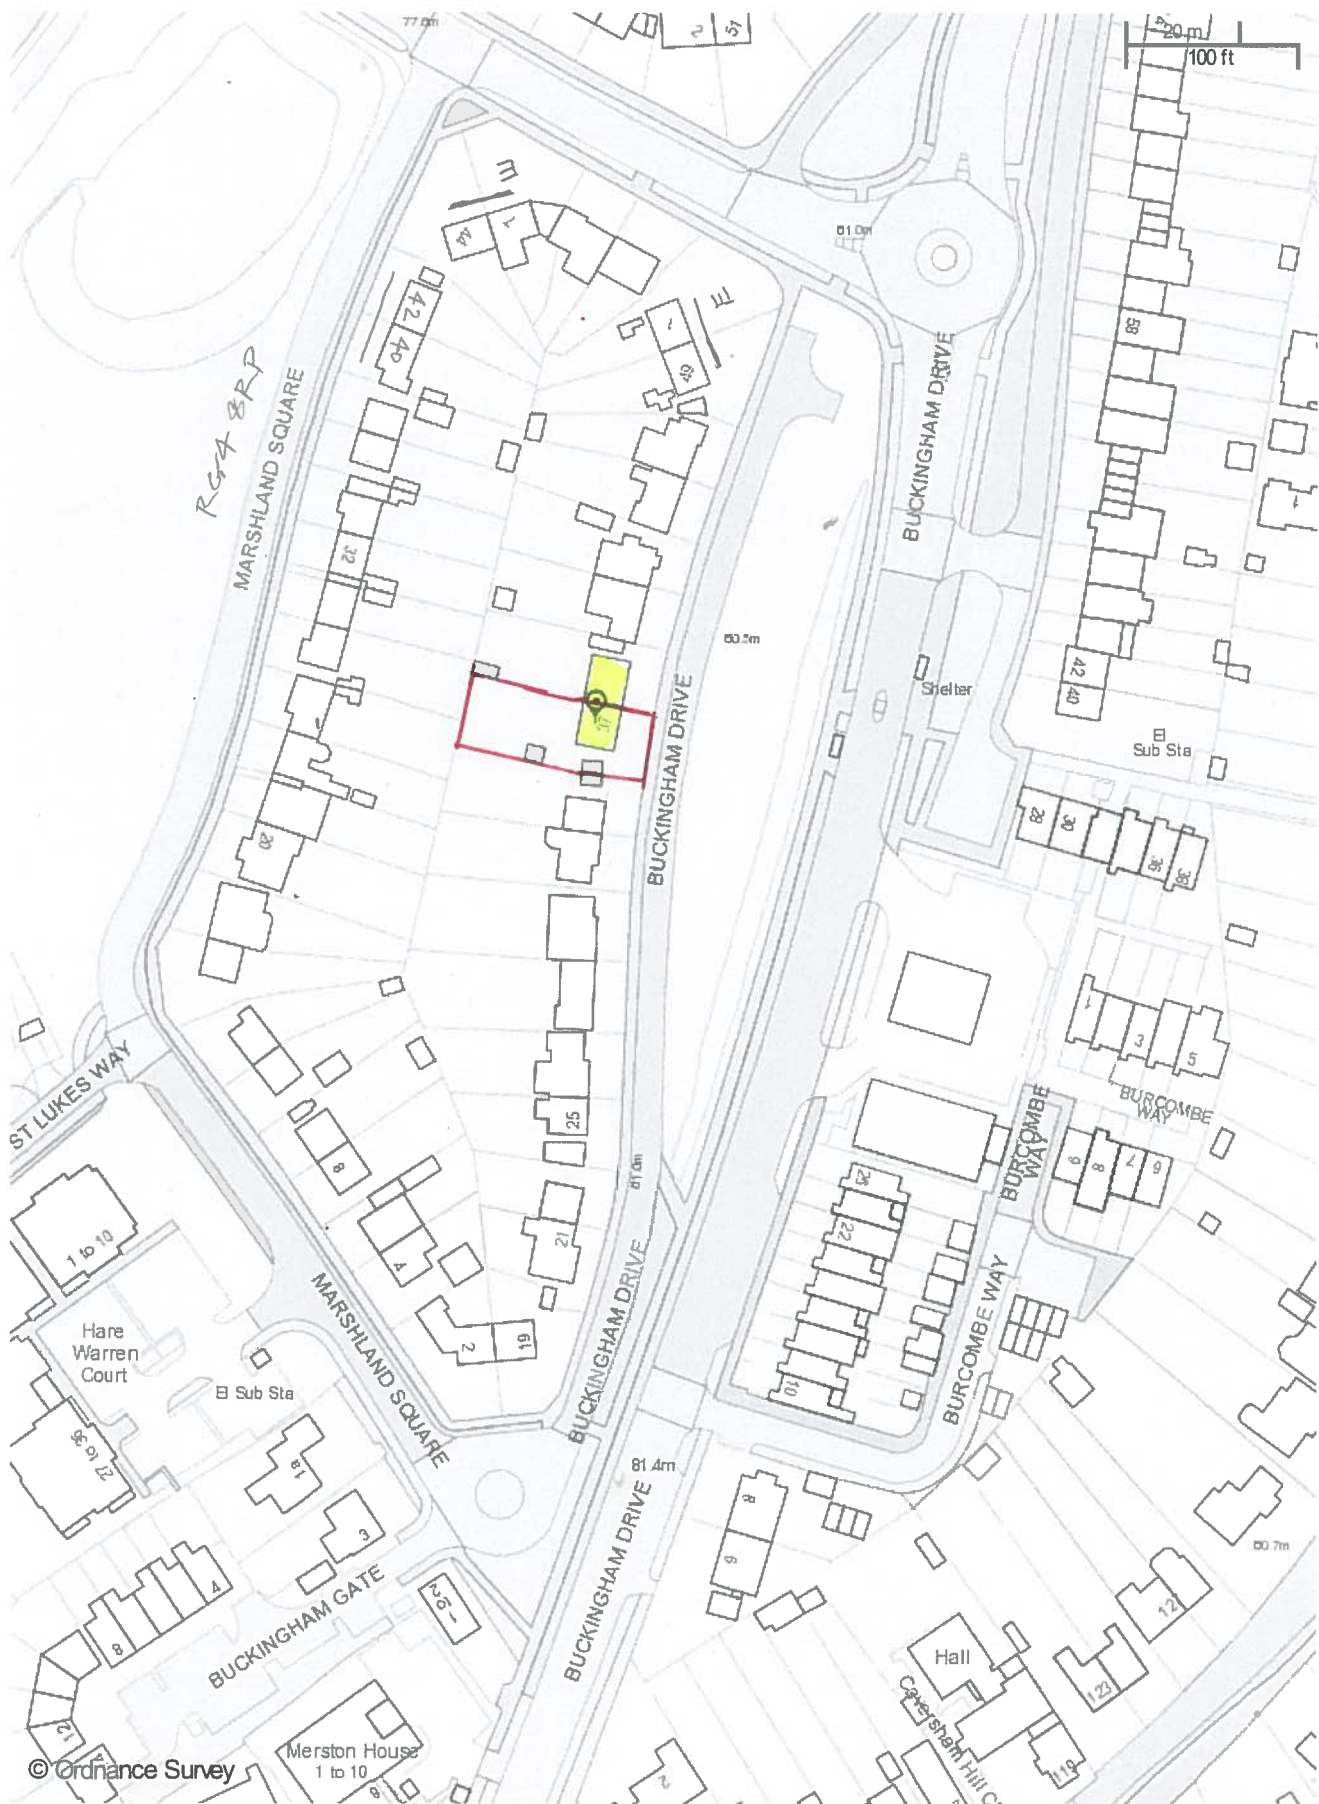

© Ordnance Survey

iShare printing

Scale: 1:1250

Printed on: 27/11/2018 at 8:59 AM

LOCATION PLAN 1:1250 DRG No BUCK-LP1

Reading
Borough Council
Working better with you

© Crown copyright and database rights 2018 Ordnance Survey 100019672

37 BUCKINGHAM DRIVE, READING RG4 5BY