


LK.014 PP

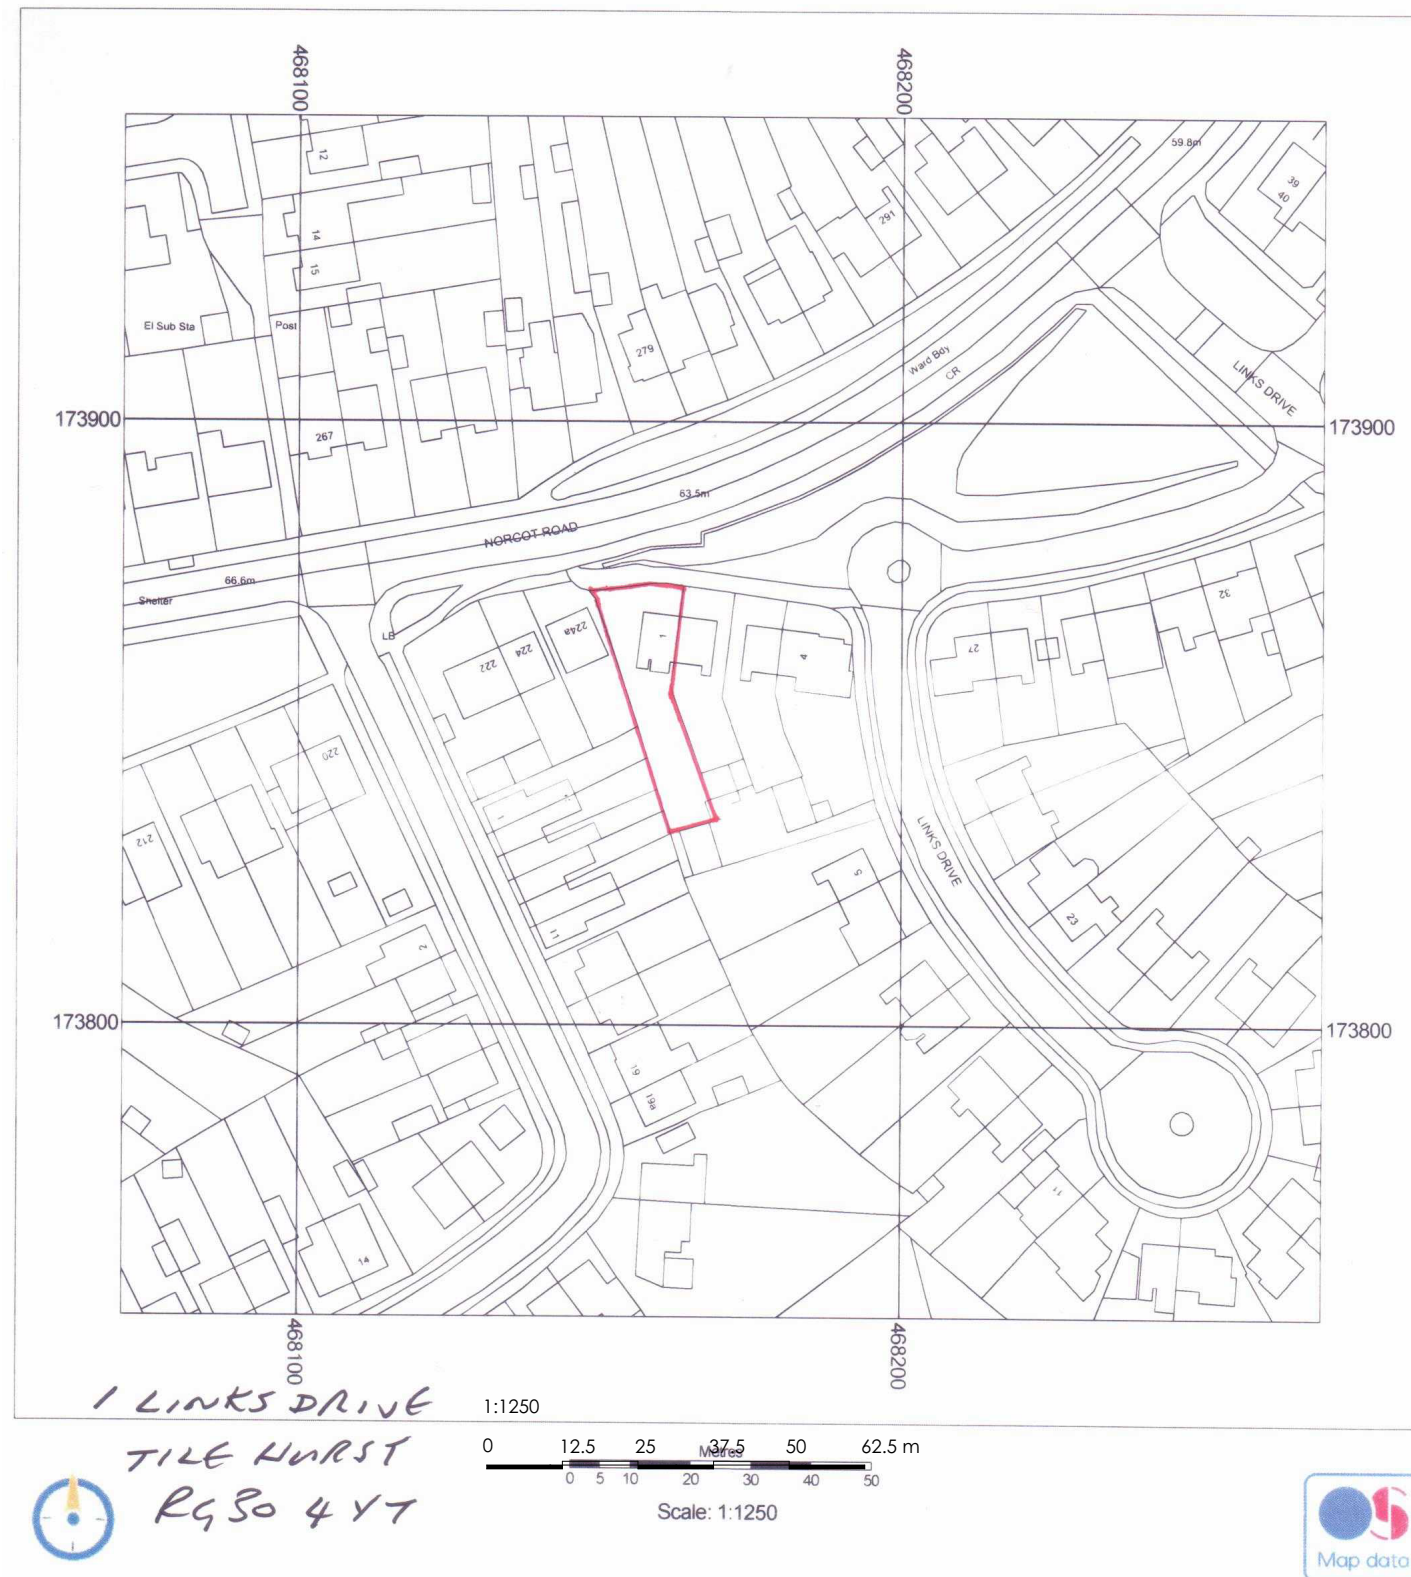

Supplied by: National Map Centre
License number: 100031961
Produced: 24/09/2018
Serial number: 2031752

1 Links Drive
Tilehurst
Reading
RG30 4YT


Plot centre co-ordinates: 468170,173851
Download file: devindes_1links1250.zip
Project name: devindes_1links1250

© This drawing remains the property of The Keen Partnership and shall not be copied without prior written consent.

All dimensions to be checked on site and any discrepancies to be reported before work commences.

Notes:

Red Line Area: 380sqm

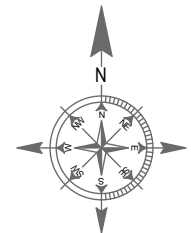

1:1250

0 12.5 25 37.5 50 62.5 m

THE KEEN PARTNERSHIP
The Courtyard
Edinburgh Road
Reading RG30 2UA
Tel: 0118 9510 855
Fax: 0118 9510 866
chris@keenpartnership.co.uk
www.keenpartnership.co.uk

cabe
chartered association
of building engineers



Client:

Mr and Mrs Lika

Job Title:

Loft Conversion, Internal Alterations at 1 Links Drive, Tilehurst, Reading, Berks, RG30 4YT

Drawing Title:

Location Plan

Drawing Date:

X-X-XXX

Status:

Permitted Development

Issue Date:

20/06/2019

Drawn By:

CP/DR

Scale:

1:1250@A3

Job No:

8858

Drawing No:

PD-01

Rev: