
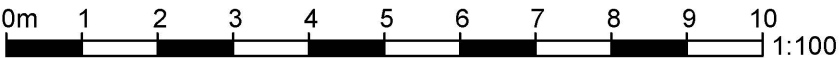


100mm

150mm

10mm

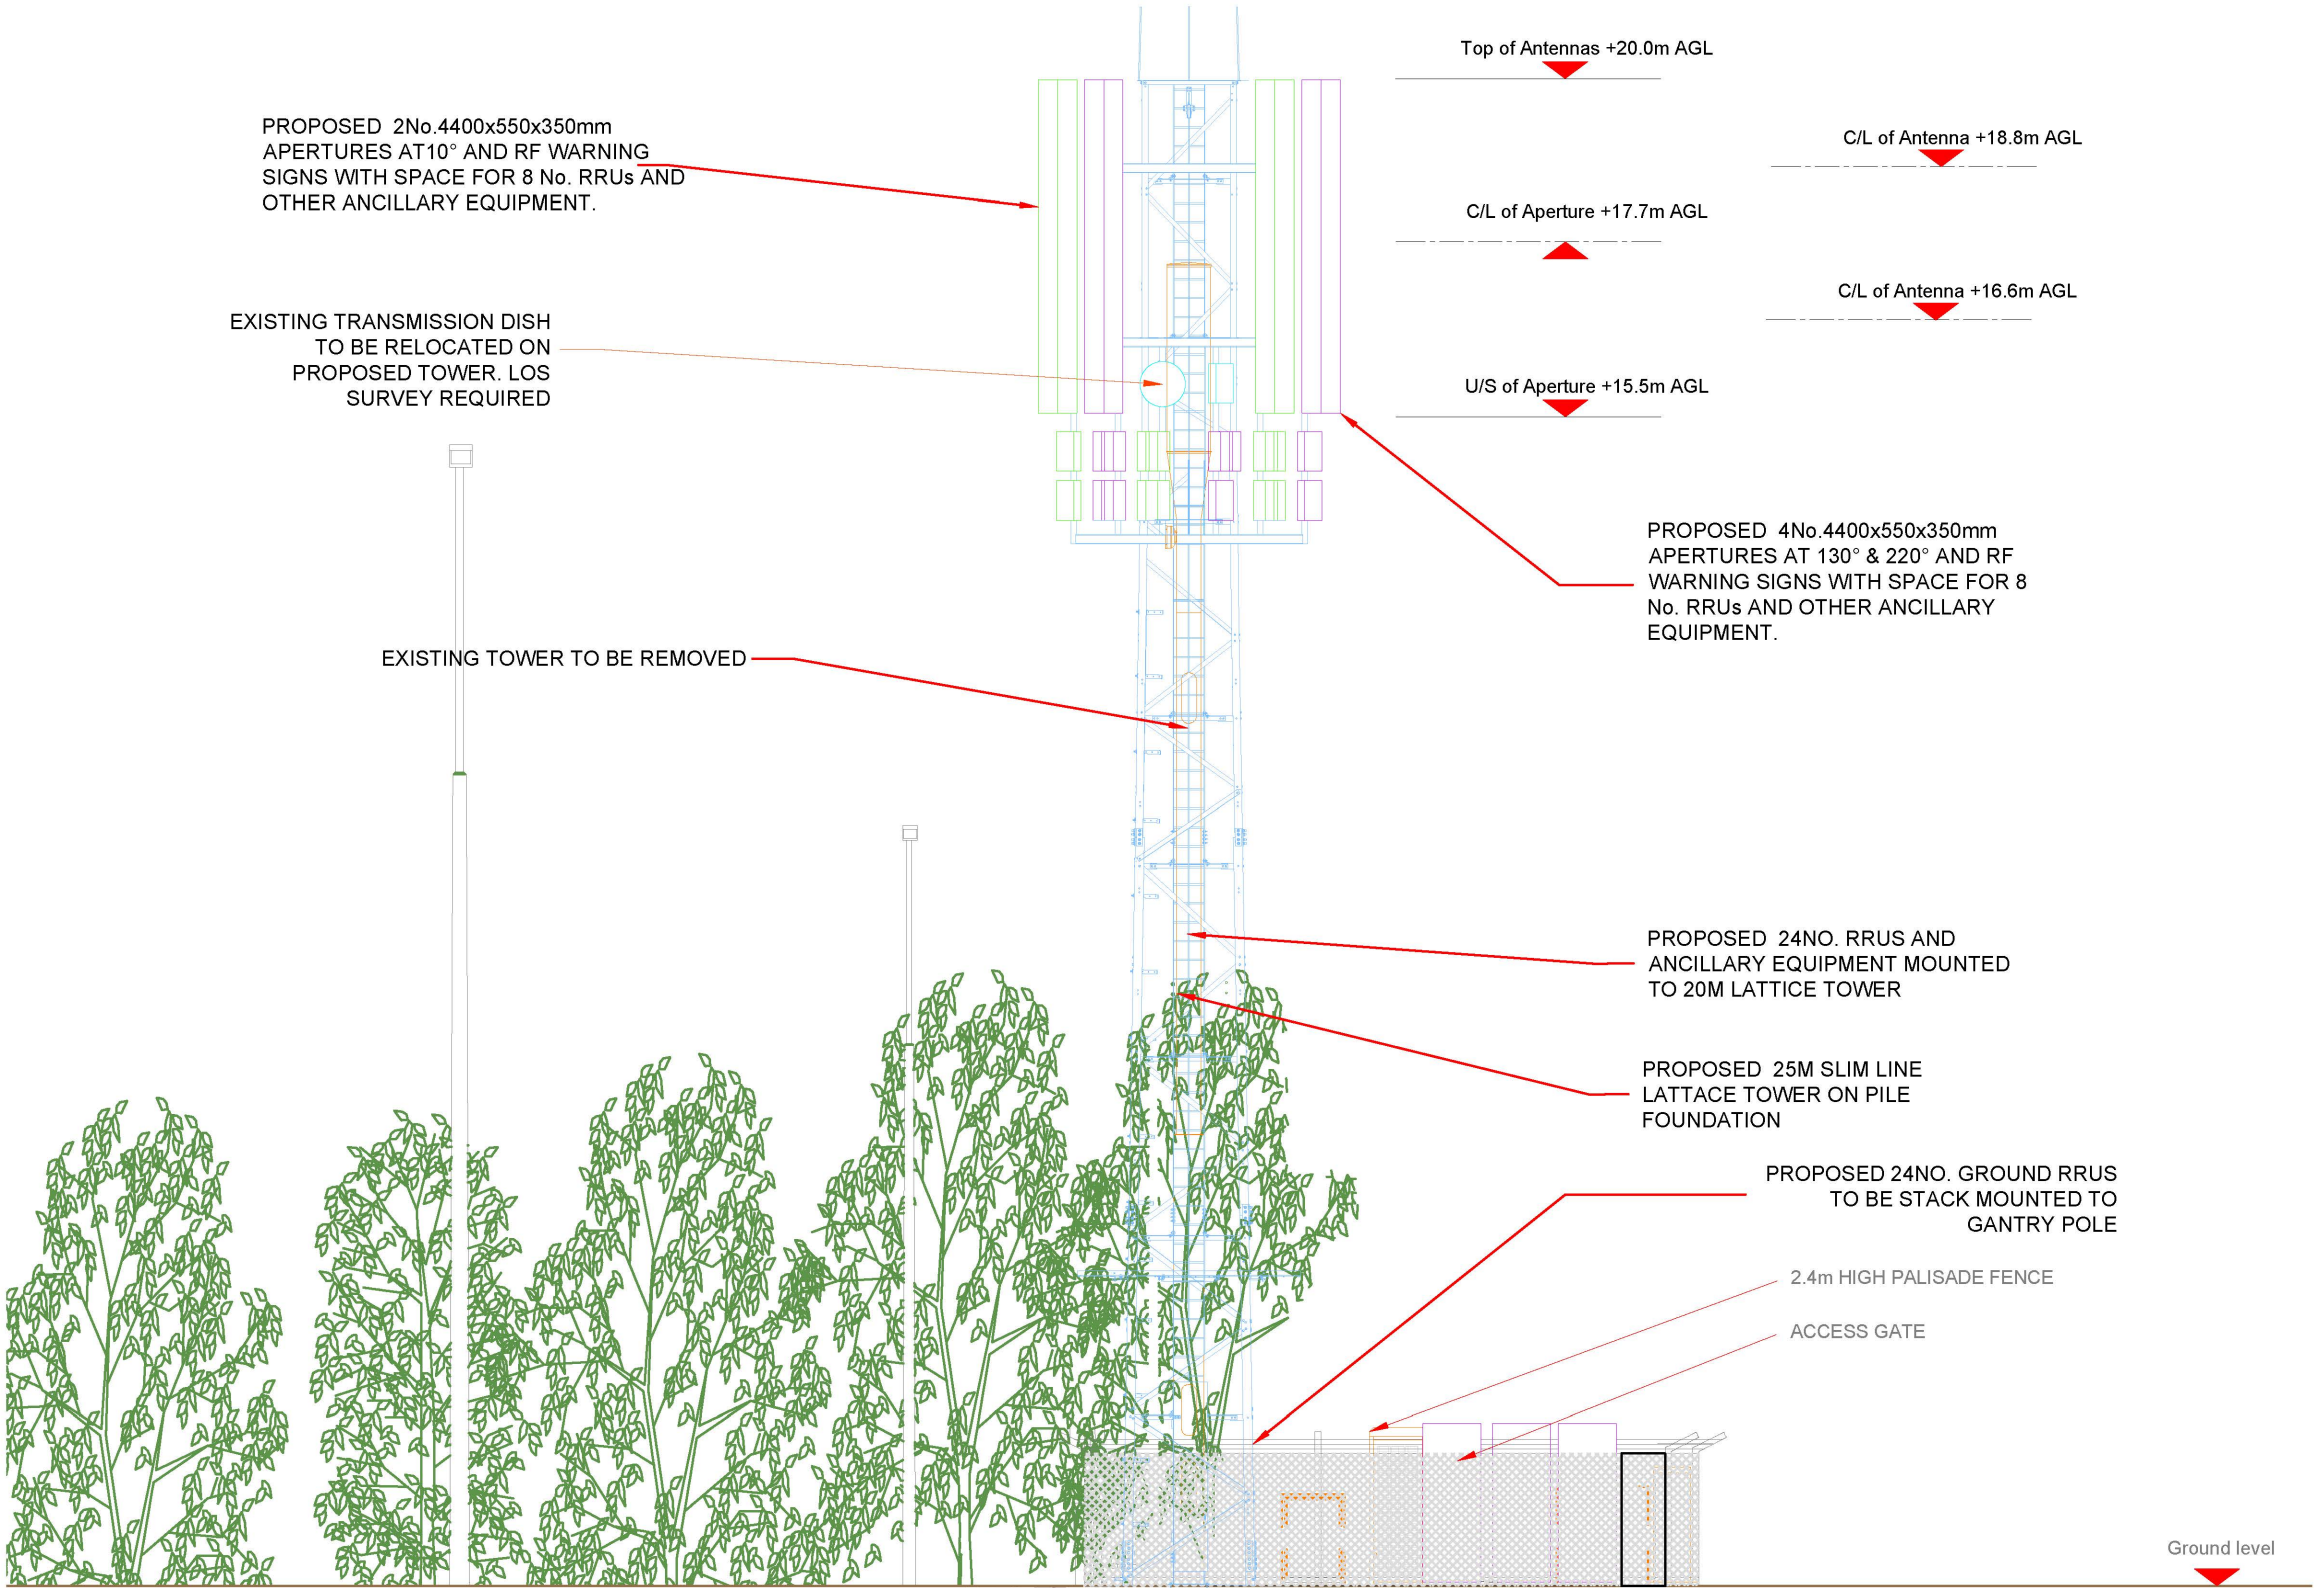

PROPOSED MAX CONFIGURATION ELEVATION
Scale 1:100

Antenna Aperture ID	Proposed 4G/5G Bearing
A1	10°
A2	10°
A3	10°
A4	10°
B1	130°
B2	130°
B3	130°
B4	130°
C1	220°
C2	220°
C3	220°
C4	220°

Master:	MBNL / EE / H3G:	Project:	ATAP	Purpose of Issue:	Planning	Issue:	D
Date:	10/05/2019	Revision / Upgrade Description:					
Drawn:	A. Ward	GA Minor Amend					
Checked:	T. Clifford						
Approved:	M. Verner						
Master:	MBNL / EE / H3G:	Project:	ATAP	Purpose of Issue:	Planning	Issue:	C
Date:	30.04.19	Revision / Upgrade Description:					
Drawn:	B. Bugaski	Tower height lowered					
Checked:	T. Clifford						
Approved:	M. Verner						
Master:	MBNL / EE / H3G:	Project:	ATAP	Purpose of Issue:	Planning	Issue:	B
Date:	01/02/2019	Revision / Upgrade Description:					
Drawn:	J. Steventon	Bearing changes					
Checked:	T. Clifford						
Approved:	M. Verner						
Master:	MBNL / EE / H3G:	Project:	ATAP	Purpose of Issue:	Planning	Issue:	A
Date:	09/01/2019	Revision / Upgrade Description:					
Drawn:	J. Steventon	First Issue					
Checked:	T. Clifford						
Approved:	M. Verner						



Mobile Broadband Network Limited
Sixth Floor, Thames Tower, Station Road, Reading, RG1 1LX



UNIT E3 PITTS CLEAVE INDUSTRIAL ESTATE, TAVISTOCK, DEVON, PL19 0PW
sales@beaconcomms.co.uk Tel: +44 (0)1822 610610

Site Name:	TERRANOVA HOUSE		
Site ID:	1107576		
Address:	BENNET ROAD READING RG2 0RJ		
Title:	265 MAX CONFIGURATION ELEVATION		
Project:	ATAP		
Purpose of Issue:	GENERAL ARRANGEMENT		
EE Cell ID:	MBNL Cell ID:	3UK Cell ID:	
25668	RDG042	RG1433	
Master Drawing No:			Issue:
1107576_RDG042_25668_RG1433_M004			D