



Proposed change of use of No 581
Basingstoke Road Reading RG
from A1 (retail) to D1 (non-residential
institution)

MC / 3000 / 01

11/19
1:100

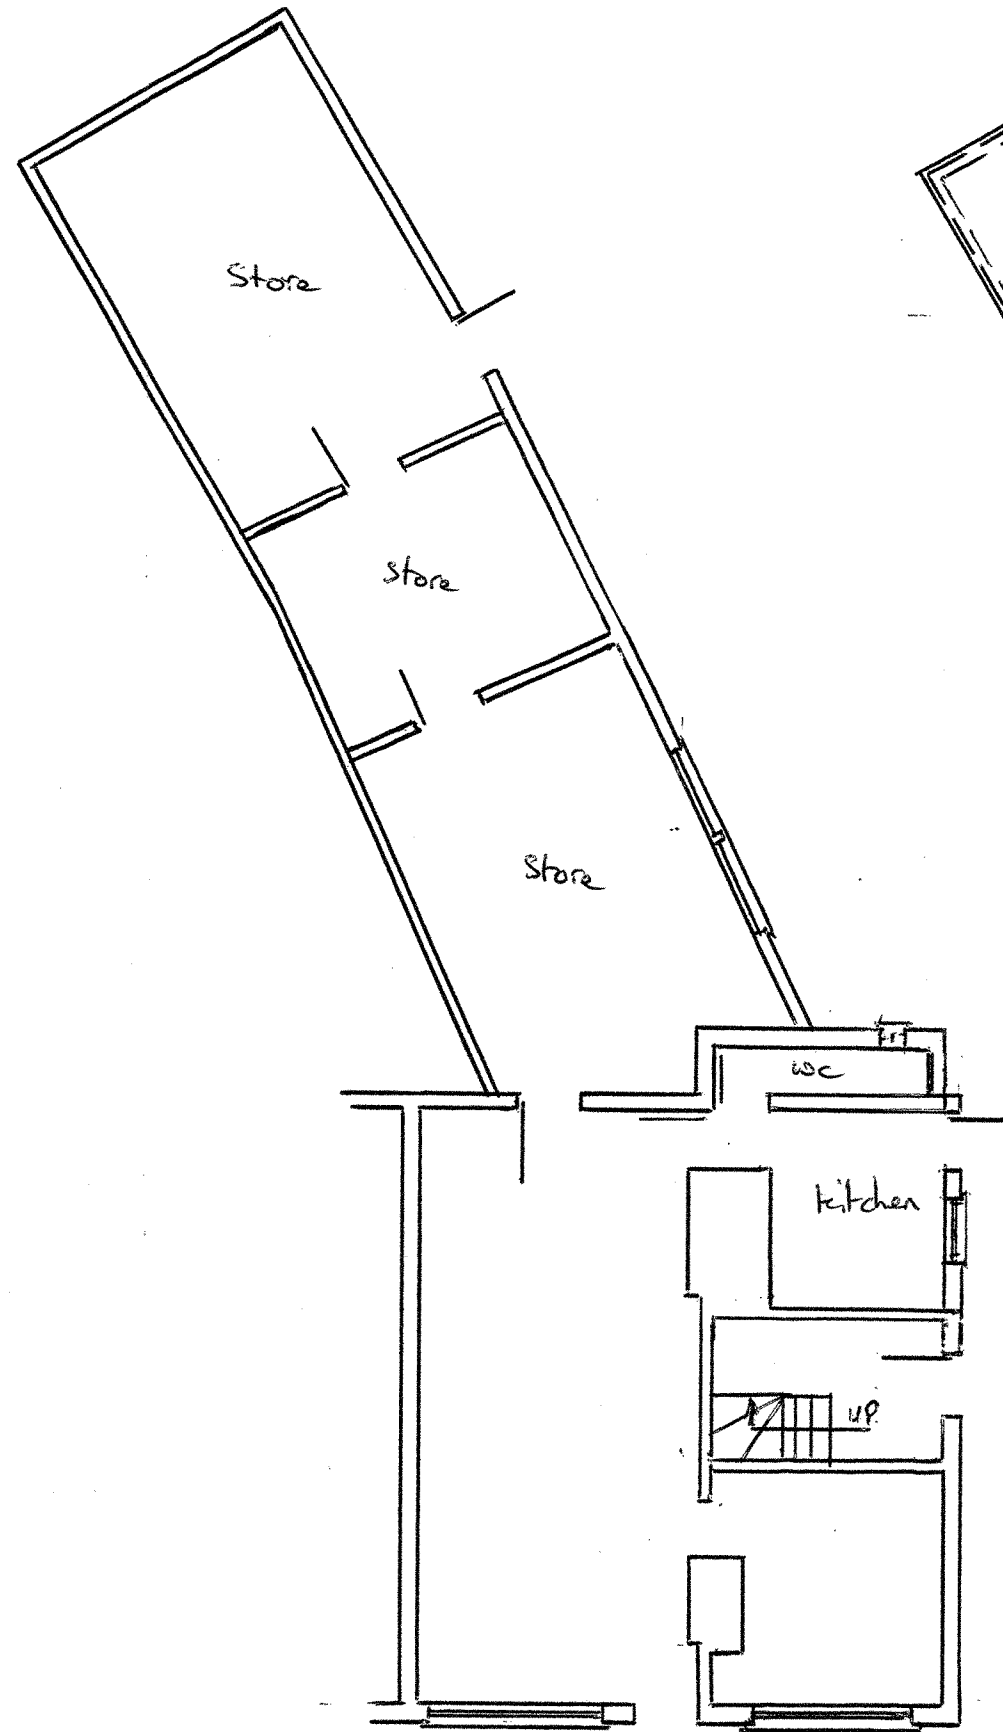

Existing Ground Floor Plan

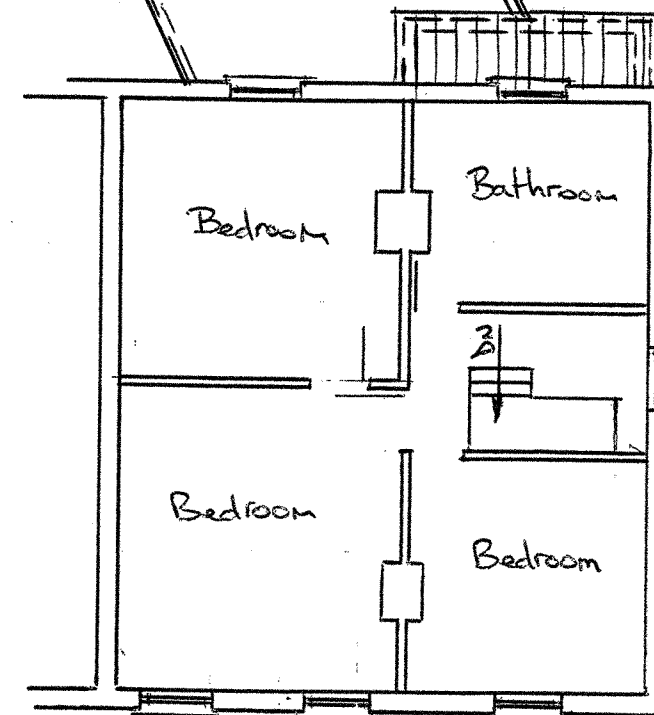

Existing First Floor Plan