

1

2

3

4



C7 Architects Ltd
PM House,
Riverway Industrial Estate,
Peasmarsh, Surrey
GU3 1LZ




NOTES:

All drawings to be read in conjunction with all other drawings as noted on issue sheet.


Application boundary:

Adjoining land in clients ownership indicated thus (where applicable)

McDonald's demise indicated thus

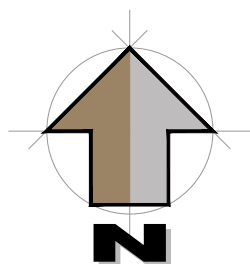


Reading Gate
Retail Park

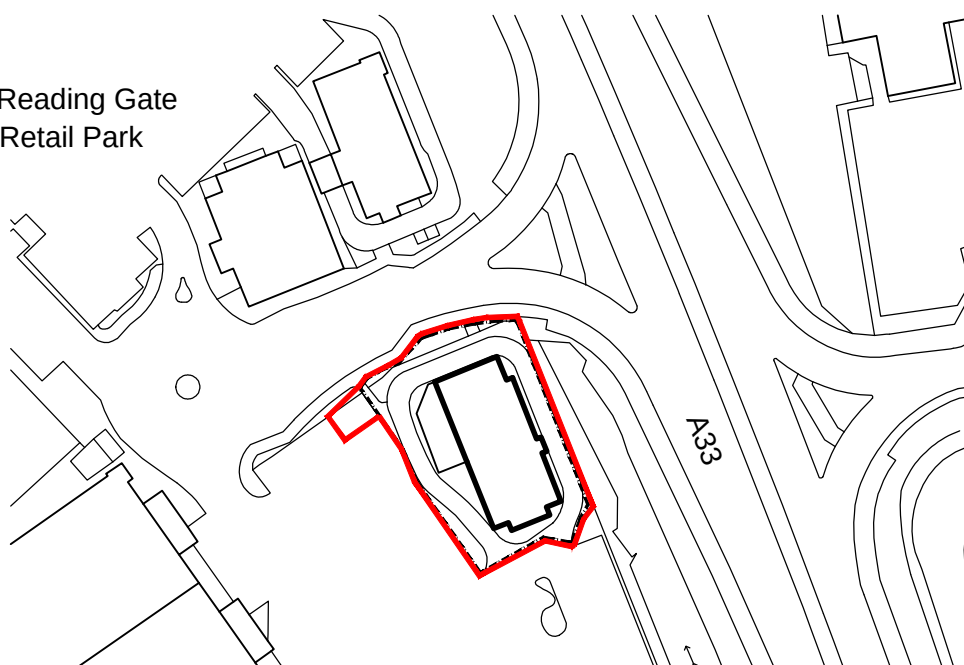

© Crown Copyright 2019. All rights reserved. Licence number 100020449

Location Plan

Scale 1:1250

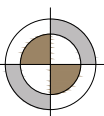

B	01-07-19	Amended for remote control	BM	PF
A	27-06-13	First Issue	BM	PF
REV	DATE	DRAWING REVISIONS	BY	CHECKED

This drawing has been reviewed and signed off by McDonald's Restaurants Ltd any errors, changes or discrepancies should be reported to the McDonald's project manager and designers prior to commencing work on site
Name (PM): Date:
Signature:

GENERAL NOTES:
All works are to be undertaken in accordance with the Building Regulations and the latest British Standards.
All proprietary materials and products are to be used strictly in accordance with the manufacturers recommendations.
All dimensions to be checked on site prior to construction.

PROPOSED DEVELOPMENT AT
Unit 8 Reading Gate Retail Park
Reading, Berkshire RG2 0QG

STORE No -
0960

ON BEHALF OF:
McDonald's Restaurants Ltd

DRAWING TITLE:
Location Plan

DRAWN BY: BM
CHECKED BY: PF
SCALE & SIZE: 1:1250@A4
DATE: 27-06-13
DRAWING No.: 0912-0960-01
REV No.: B



C7 Architects Ltd
PM House,
Riverway Industrial Estate,
Peasmarsh, Surrey
GU3 1LZ

