



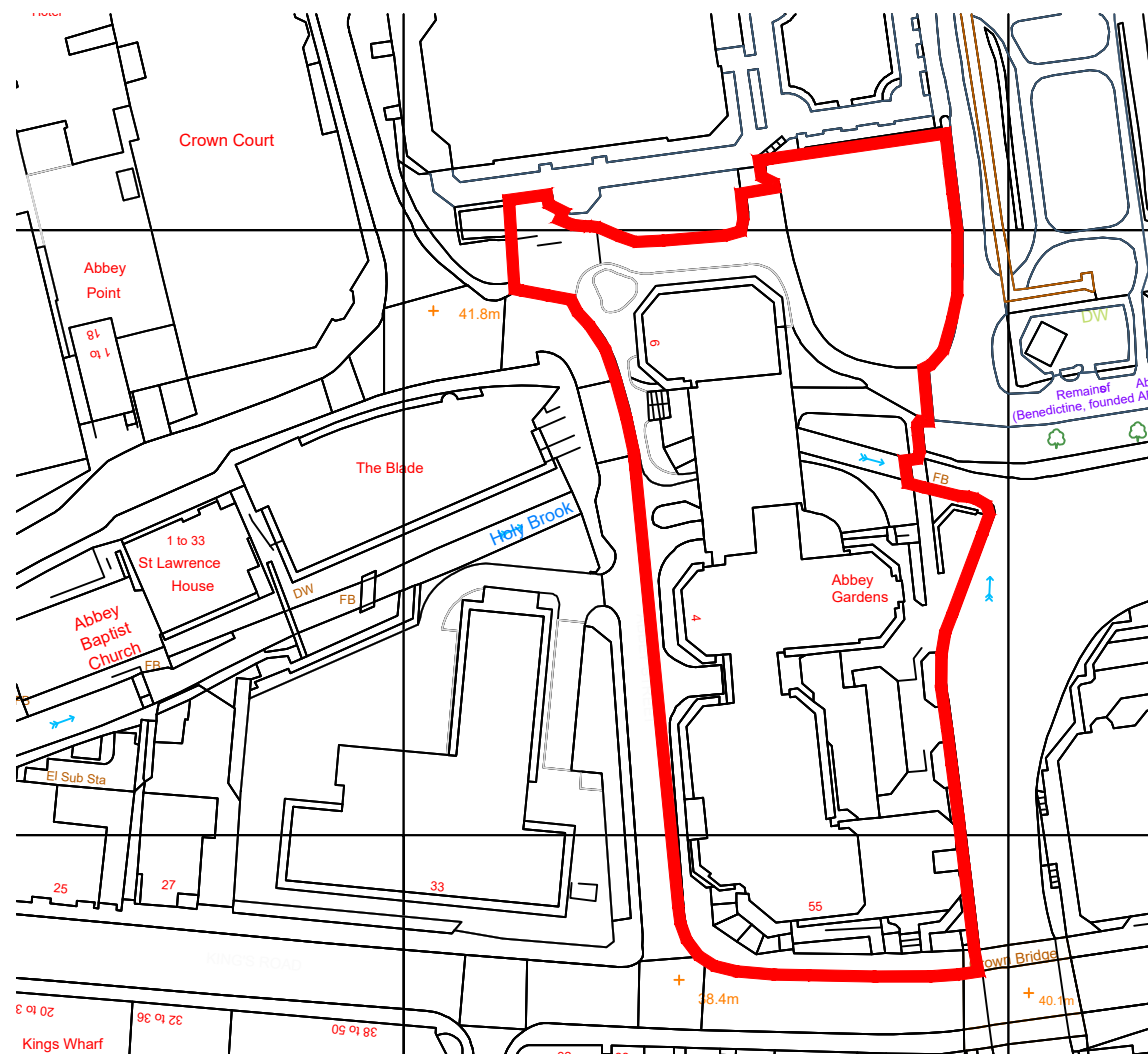

Location Plan 1:1250 @A3



Location Image N.T.S @A3

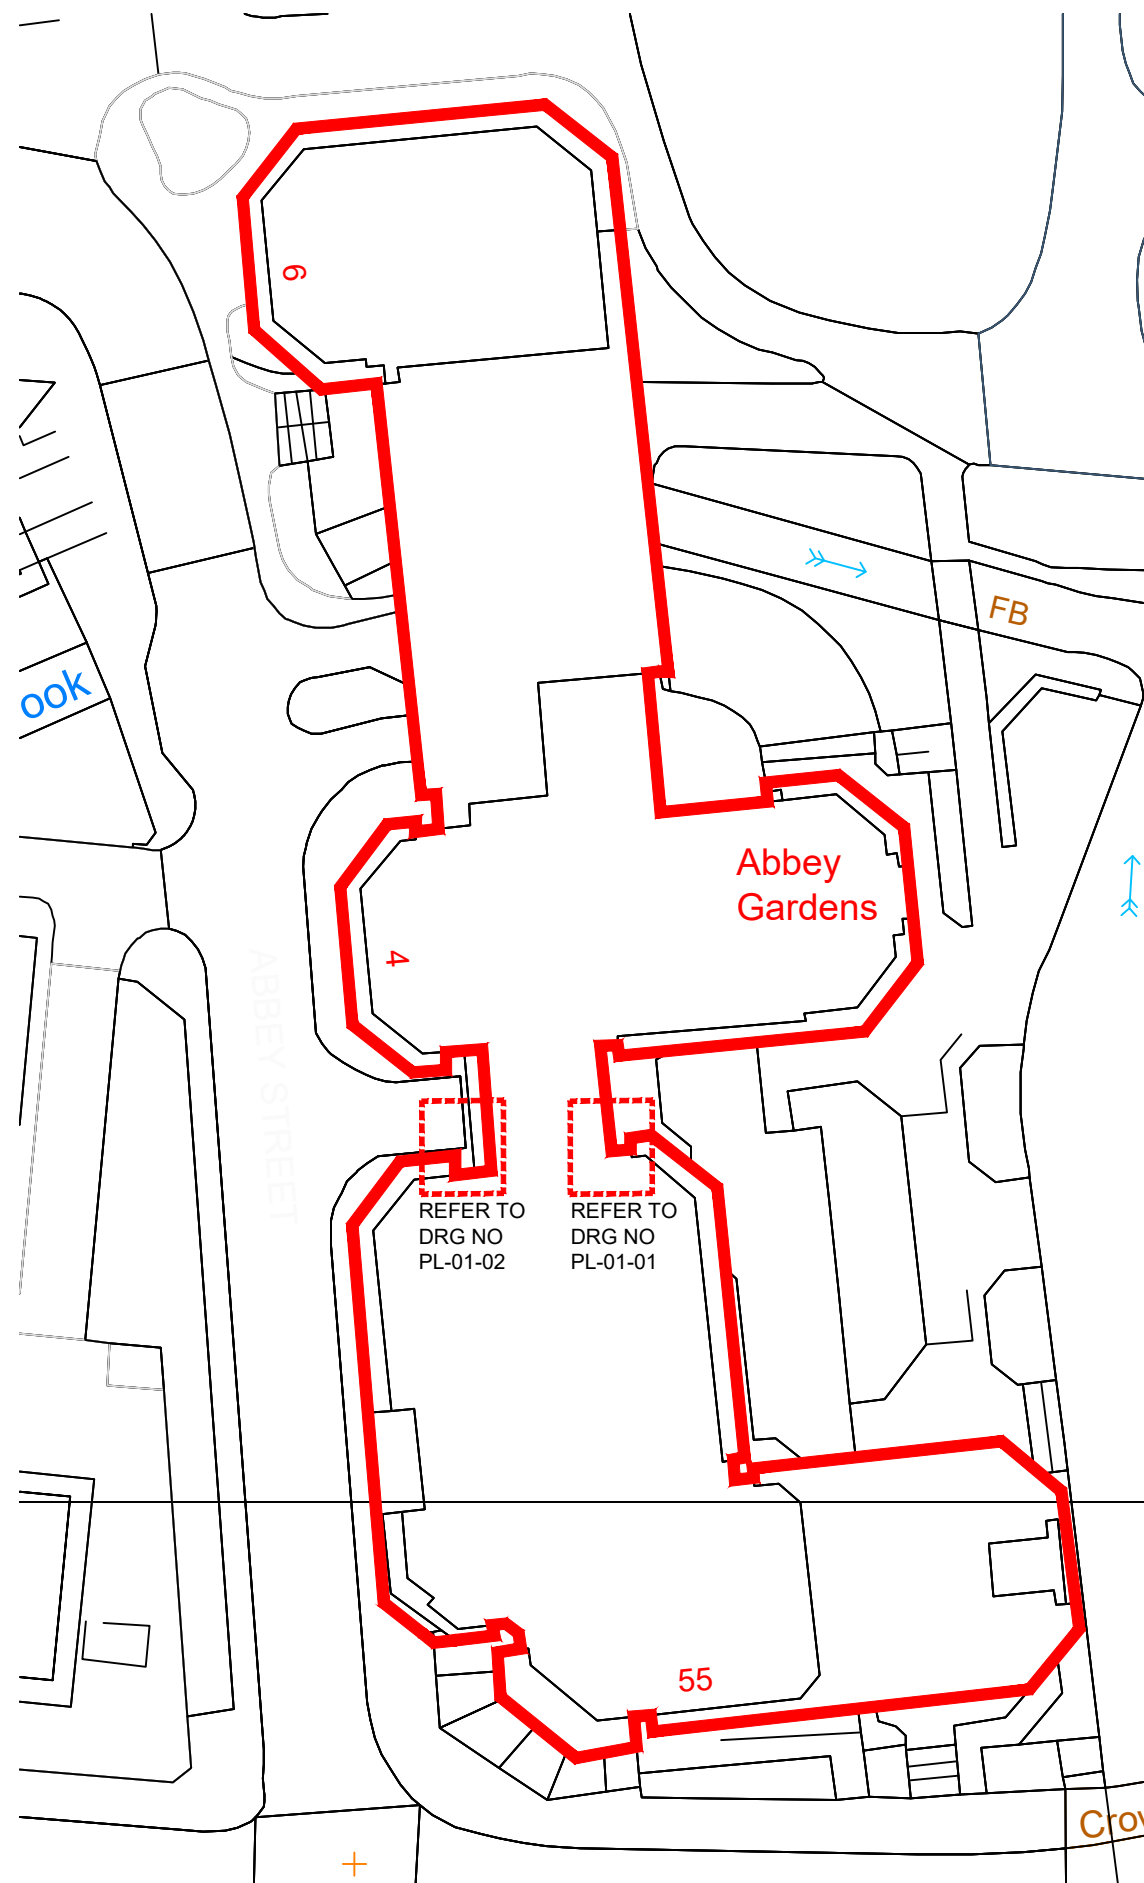

Block Plan 1:500 @A3

PL01	ISSUED FOR PLANNING	AB	07.10.19	MS
Mark	Revision	Drawn	Date	Checked



1 Paris Garden
London
SE1 8NU
T: 0203 9068000
E: info@resonateinteriors.com
www.resonateinteriors.com

Client's name
Palm Capital

Job title
Abbey Garden

Drawing title
Site Location and Block Plan

Scale
1:1250 / 1:500 @ A3

Drawn	Checked	Date
ARB	MS	08.10.19
Job No	Drawing No	Rev
2002	PL-01-03	PL01
Status		