



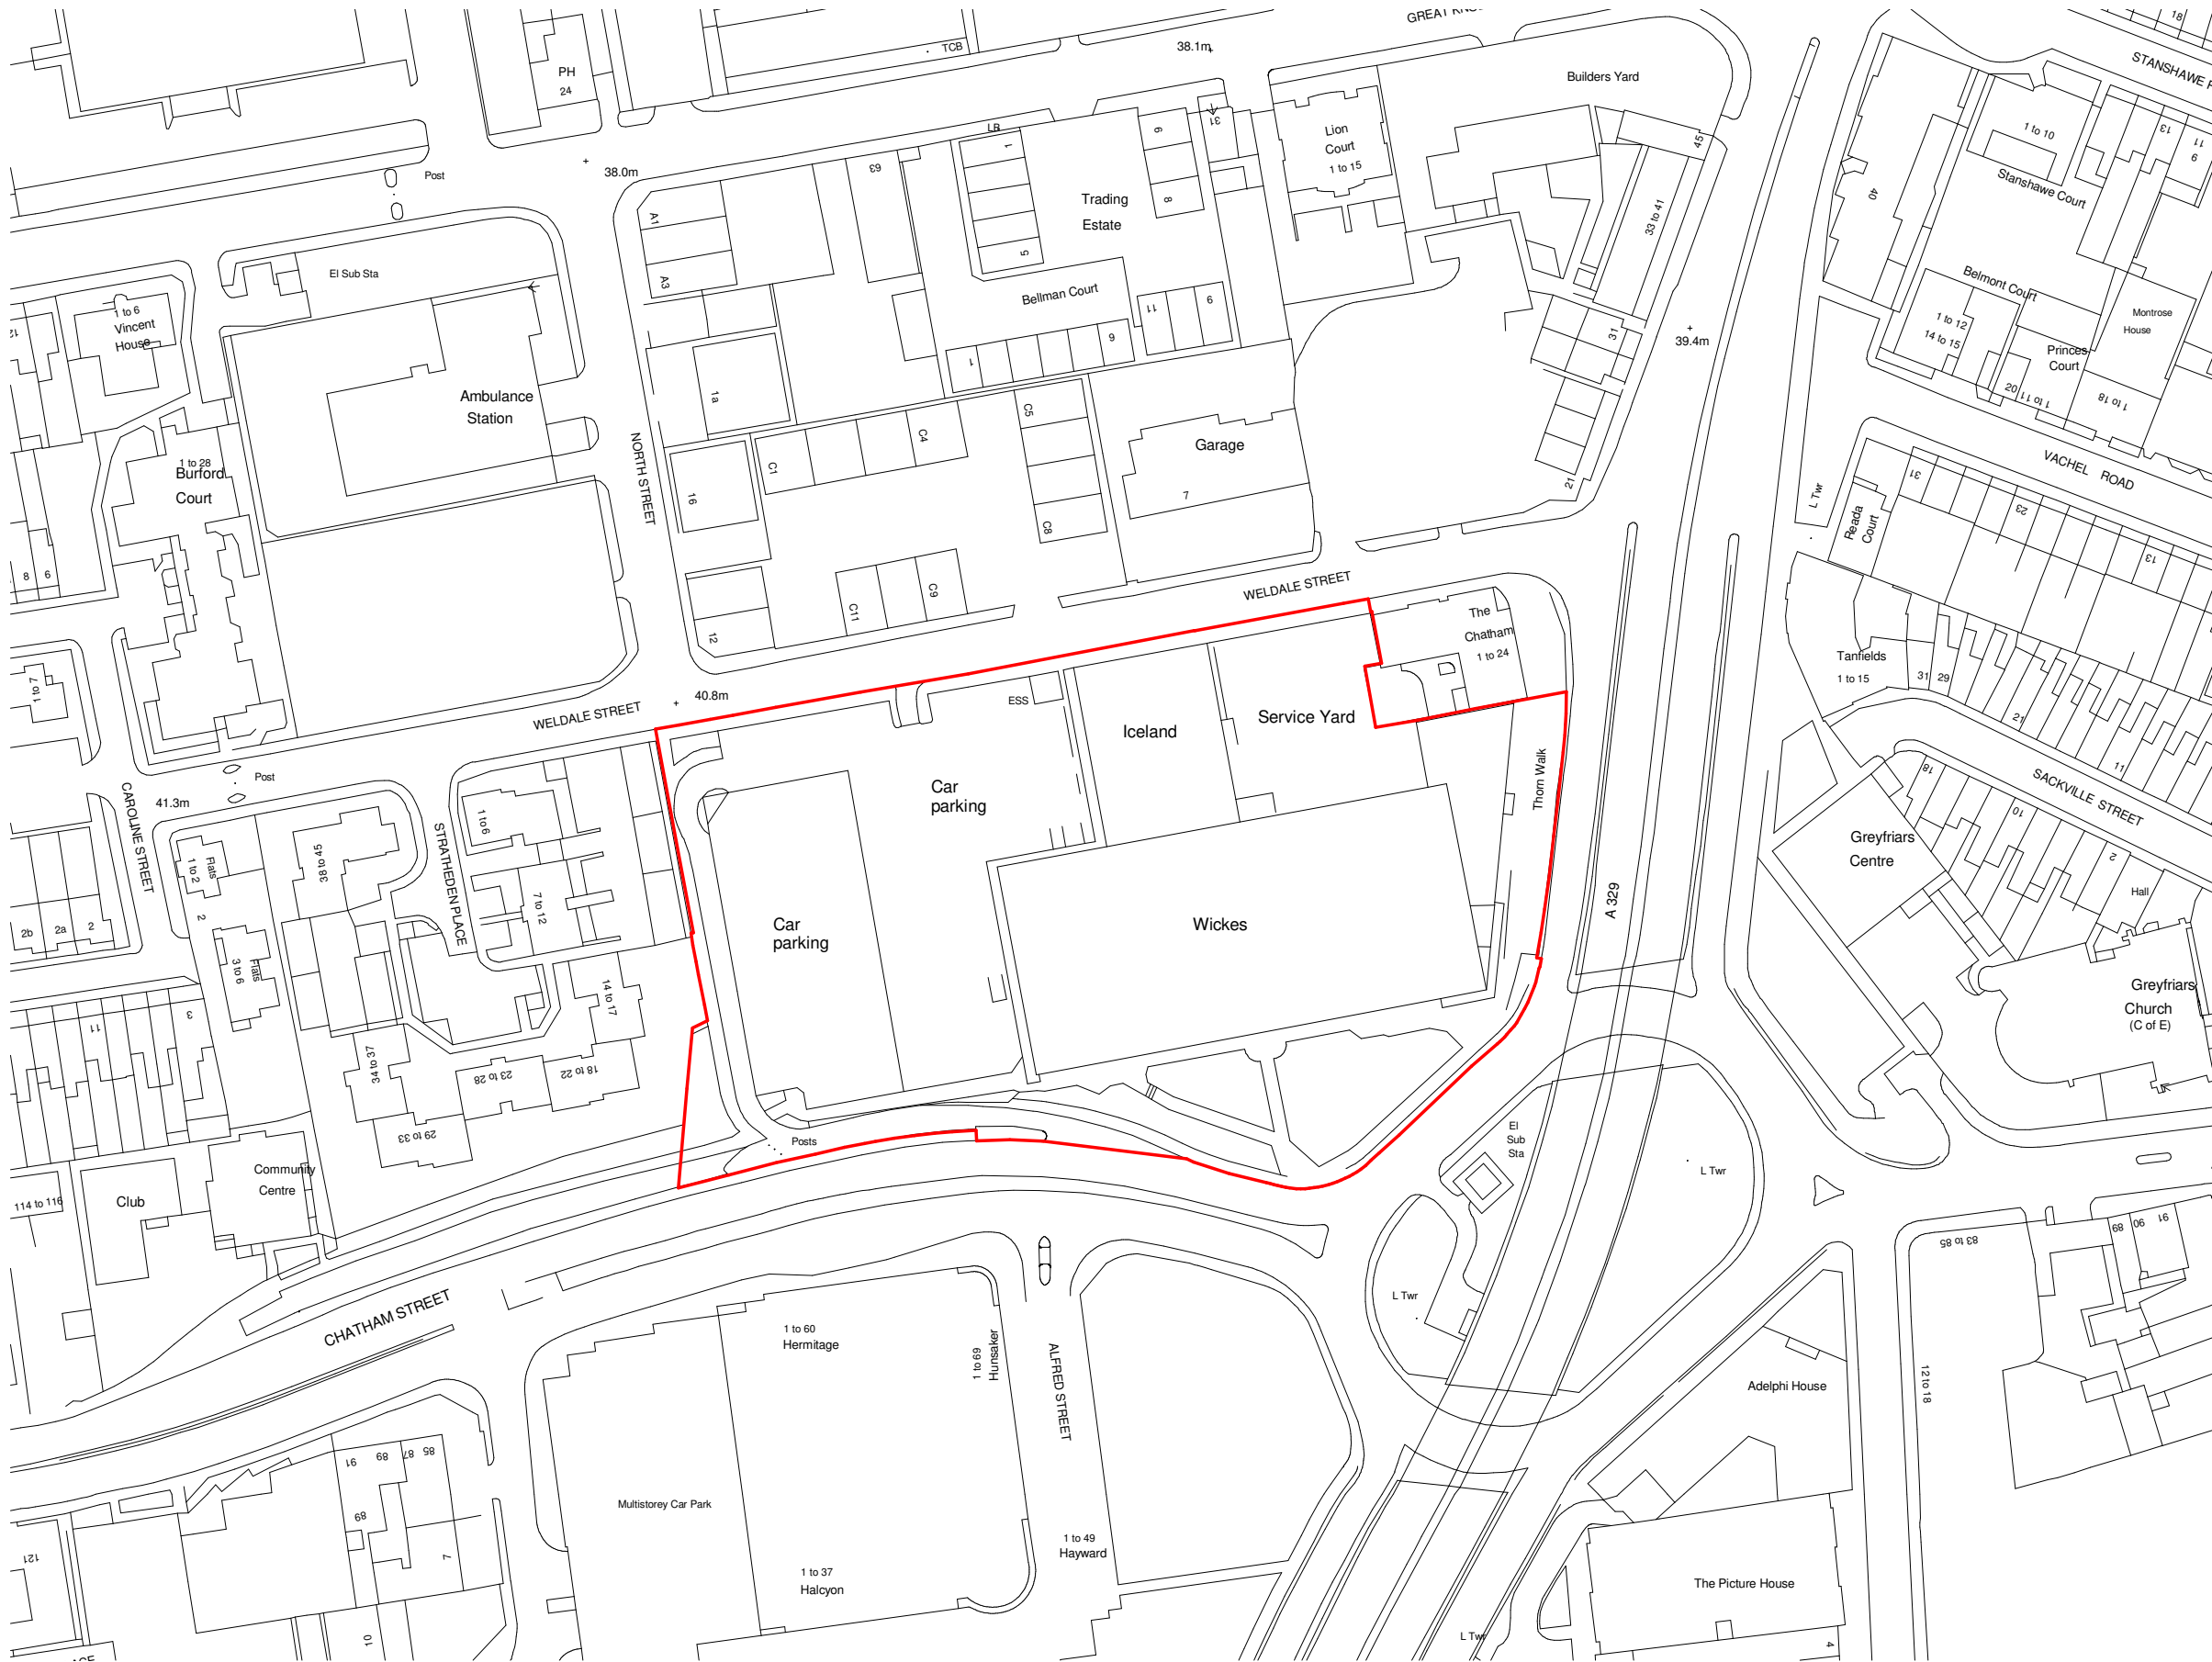

Ordnance Survey, (c) Crown Copyright 2016. All rights reserved. Licence number 100022432

1 Existing site location plan
1 : 1250

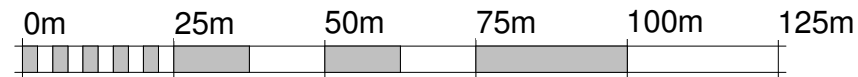

VISUAL SCALE 1:1250 @ A3


Notes
This drawing may be scaled for the purposes of Planning Applications, Land Registry and for Legal plans where the scale bar is used, and where it verifies that the drawing is an original or an accurate copy. It may not be scaled for construction purposes. Always refer to figured dimensions. All dimensions are to be checked on site. Discrepancies and/or ambiguities between this drawing and information given elsewhere must be reported immediately to this office for clarification before proceeding. All drawings are to be read in conjunction with the specification and all works to be carried out in accordance with latest British Standards / Codes of Practice.

Key

Site application

D	17/02/17	GC	ISSUED FOR PLANNING	JC
C	06/01/17	GC	Site ownership removed	JC
B	06/01/17	GC	Updated graphics	JC
A	18/10/16	DB	Blue Line added to plan alongside hatched region indicating adopted land	JC

Rev	Date	Init	Notes	Chkd
-----	------	------	-------	------

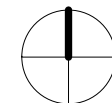

Client

Drawing Originator

AWW inspired environments

London - 7 Birch Lane, London, EC3V 9BW 020 7160 6000
Bristol - Rivergate House, Bristol, BS1 6LS 0117 923 2535
Plymouth - East Quay House, Plymouth, PL4 0HN 01752 261 282

RIBA Chartered Practice www.aww-uk.com

Project Title
Weldale Street, Reading
Site Coordinated

Drawing Title
Site location plan

Scale	Sheet	Drawn	Checked	Date
As indicated	A3	MR	JC	18/03/16

Status PLANNING	Project No. 3622
Drawing Reference	Drawing No. 0100
	Revision D