






SIDE ELEVATION

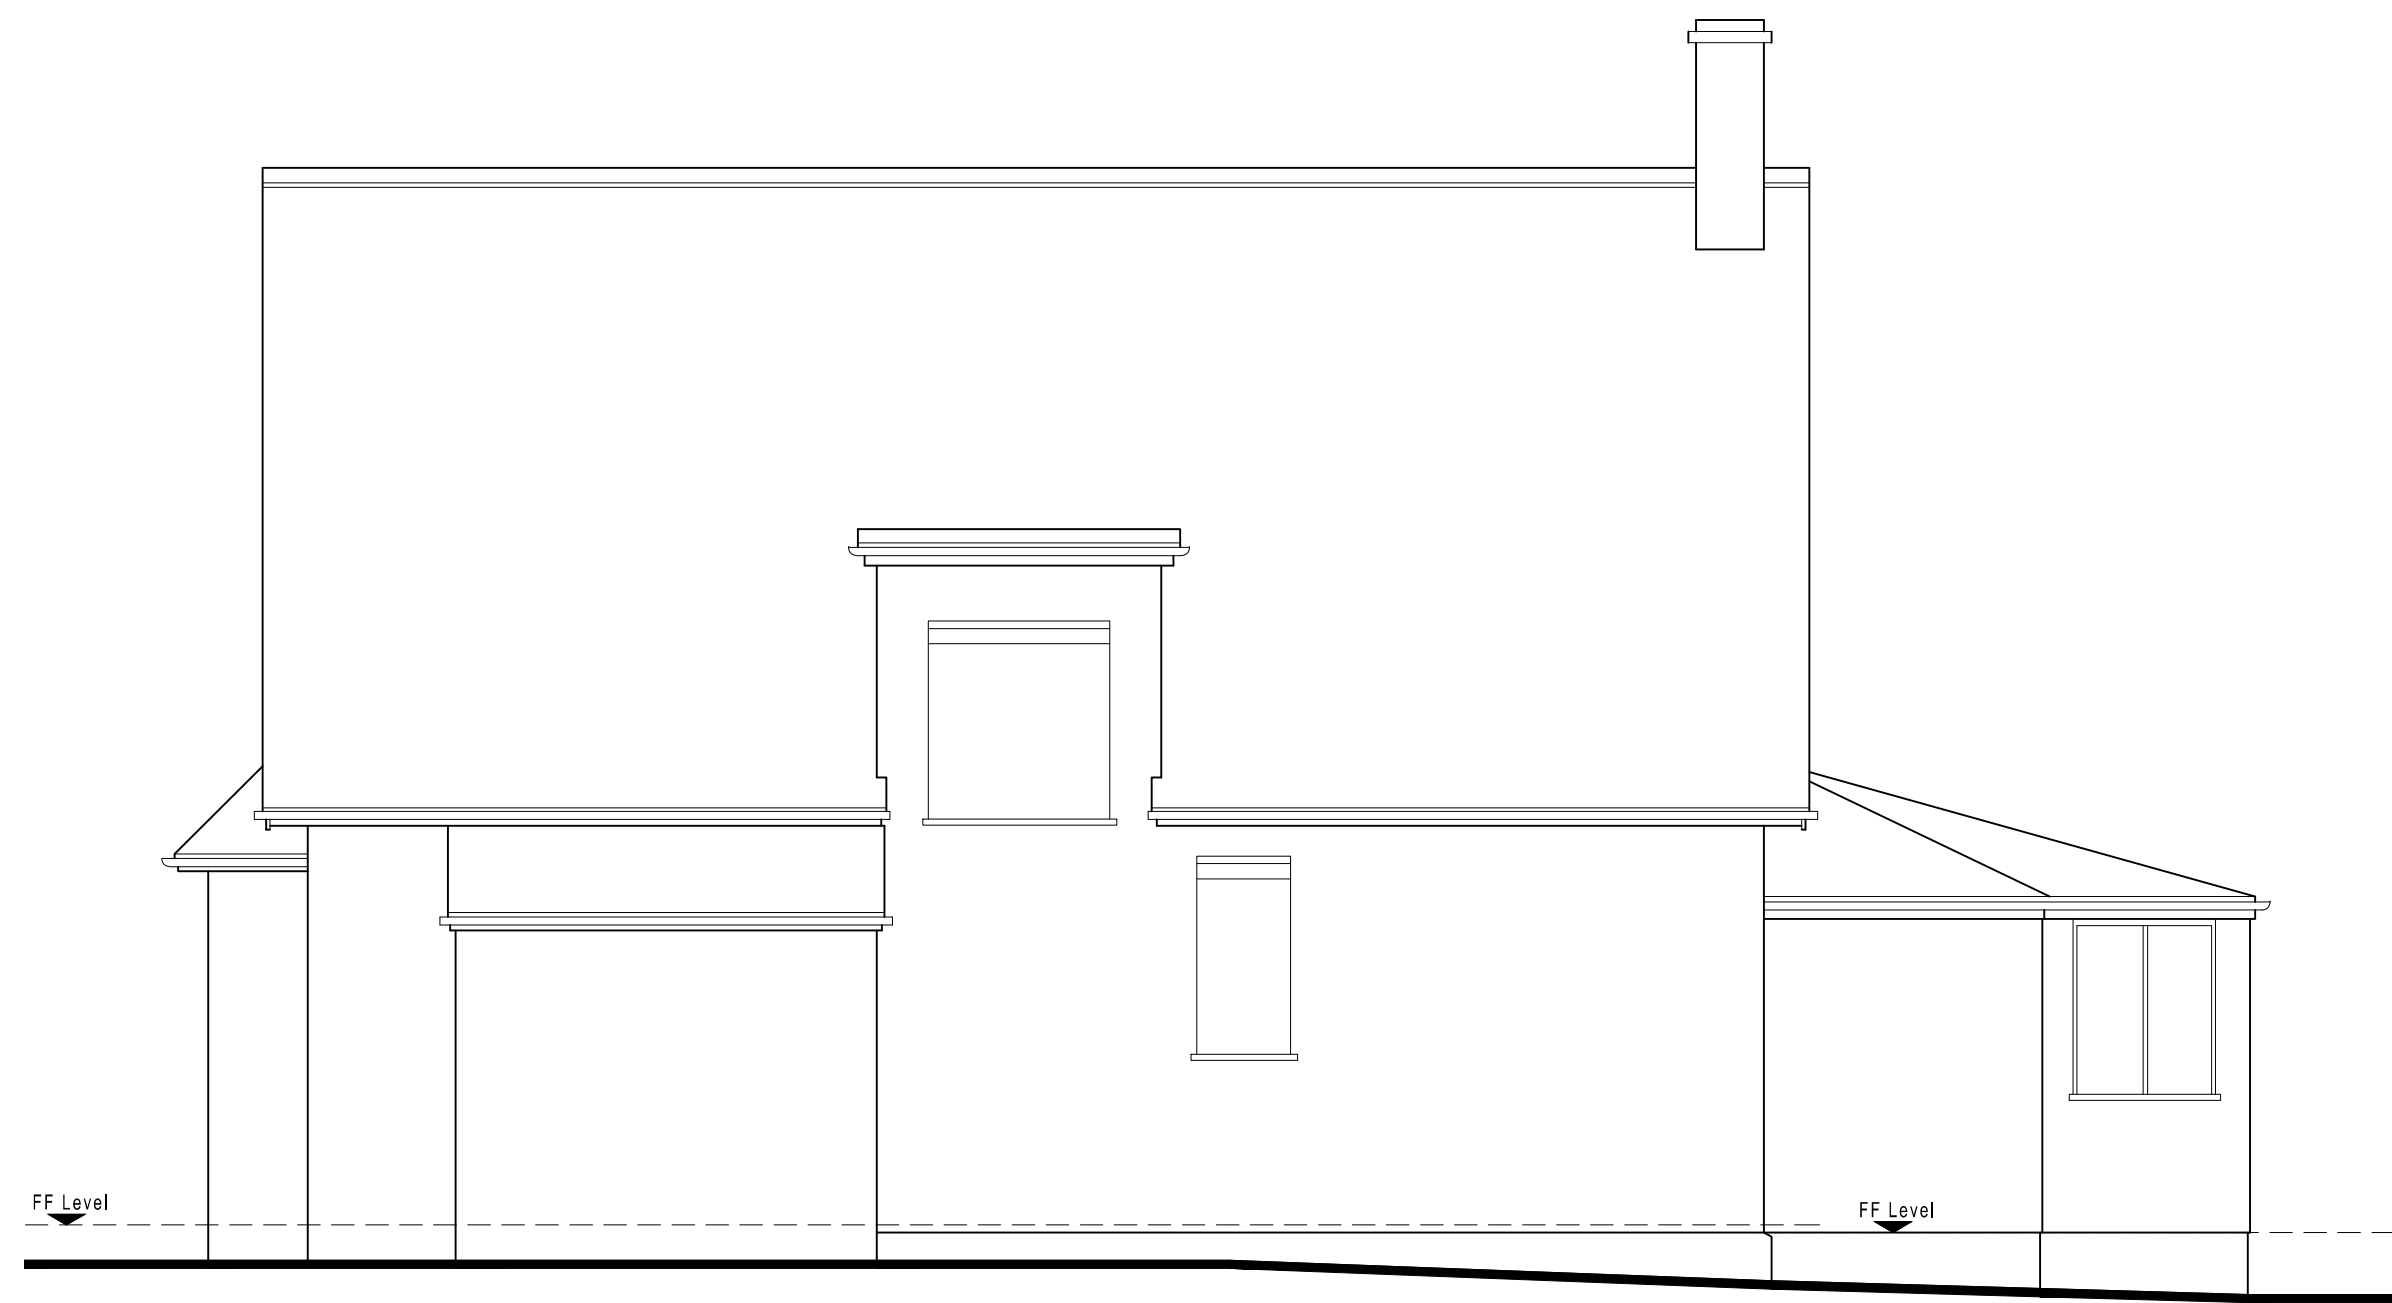

SIDE ELEVATION

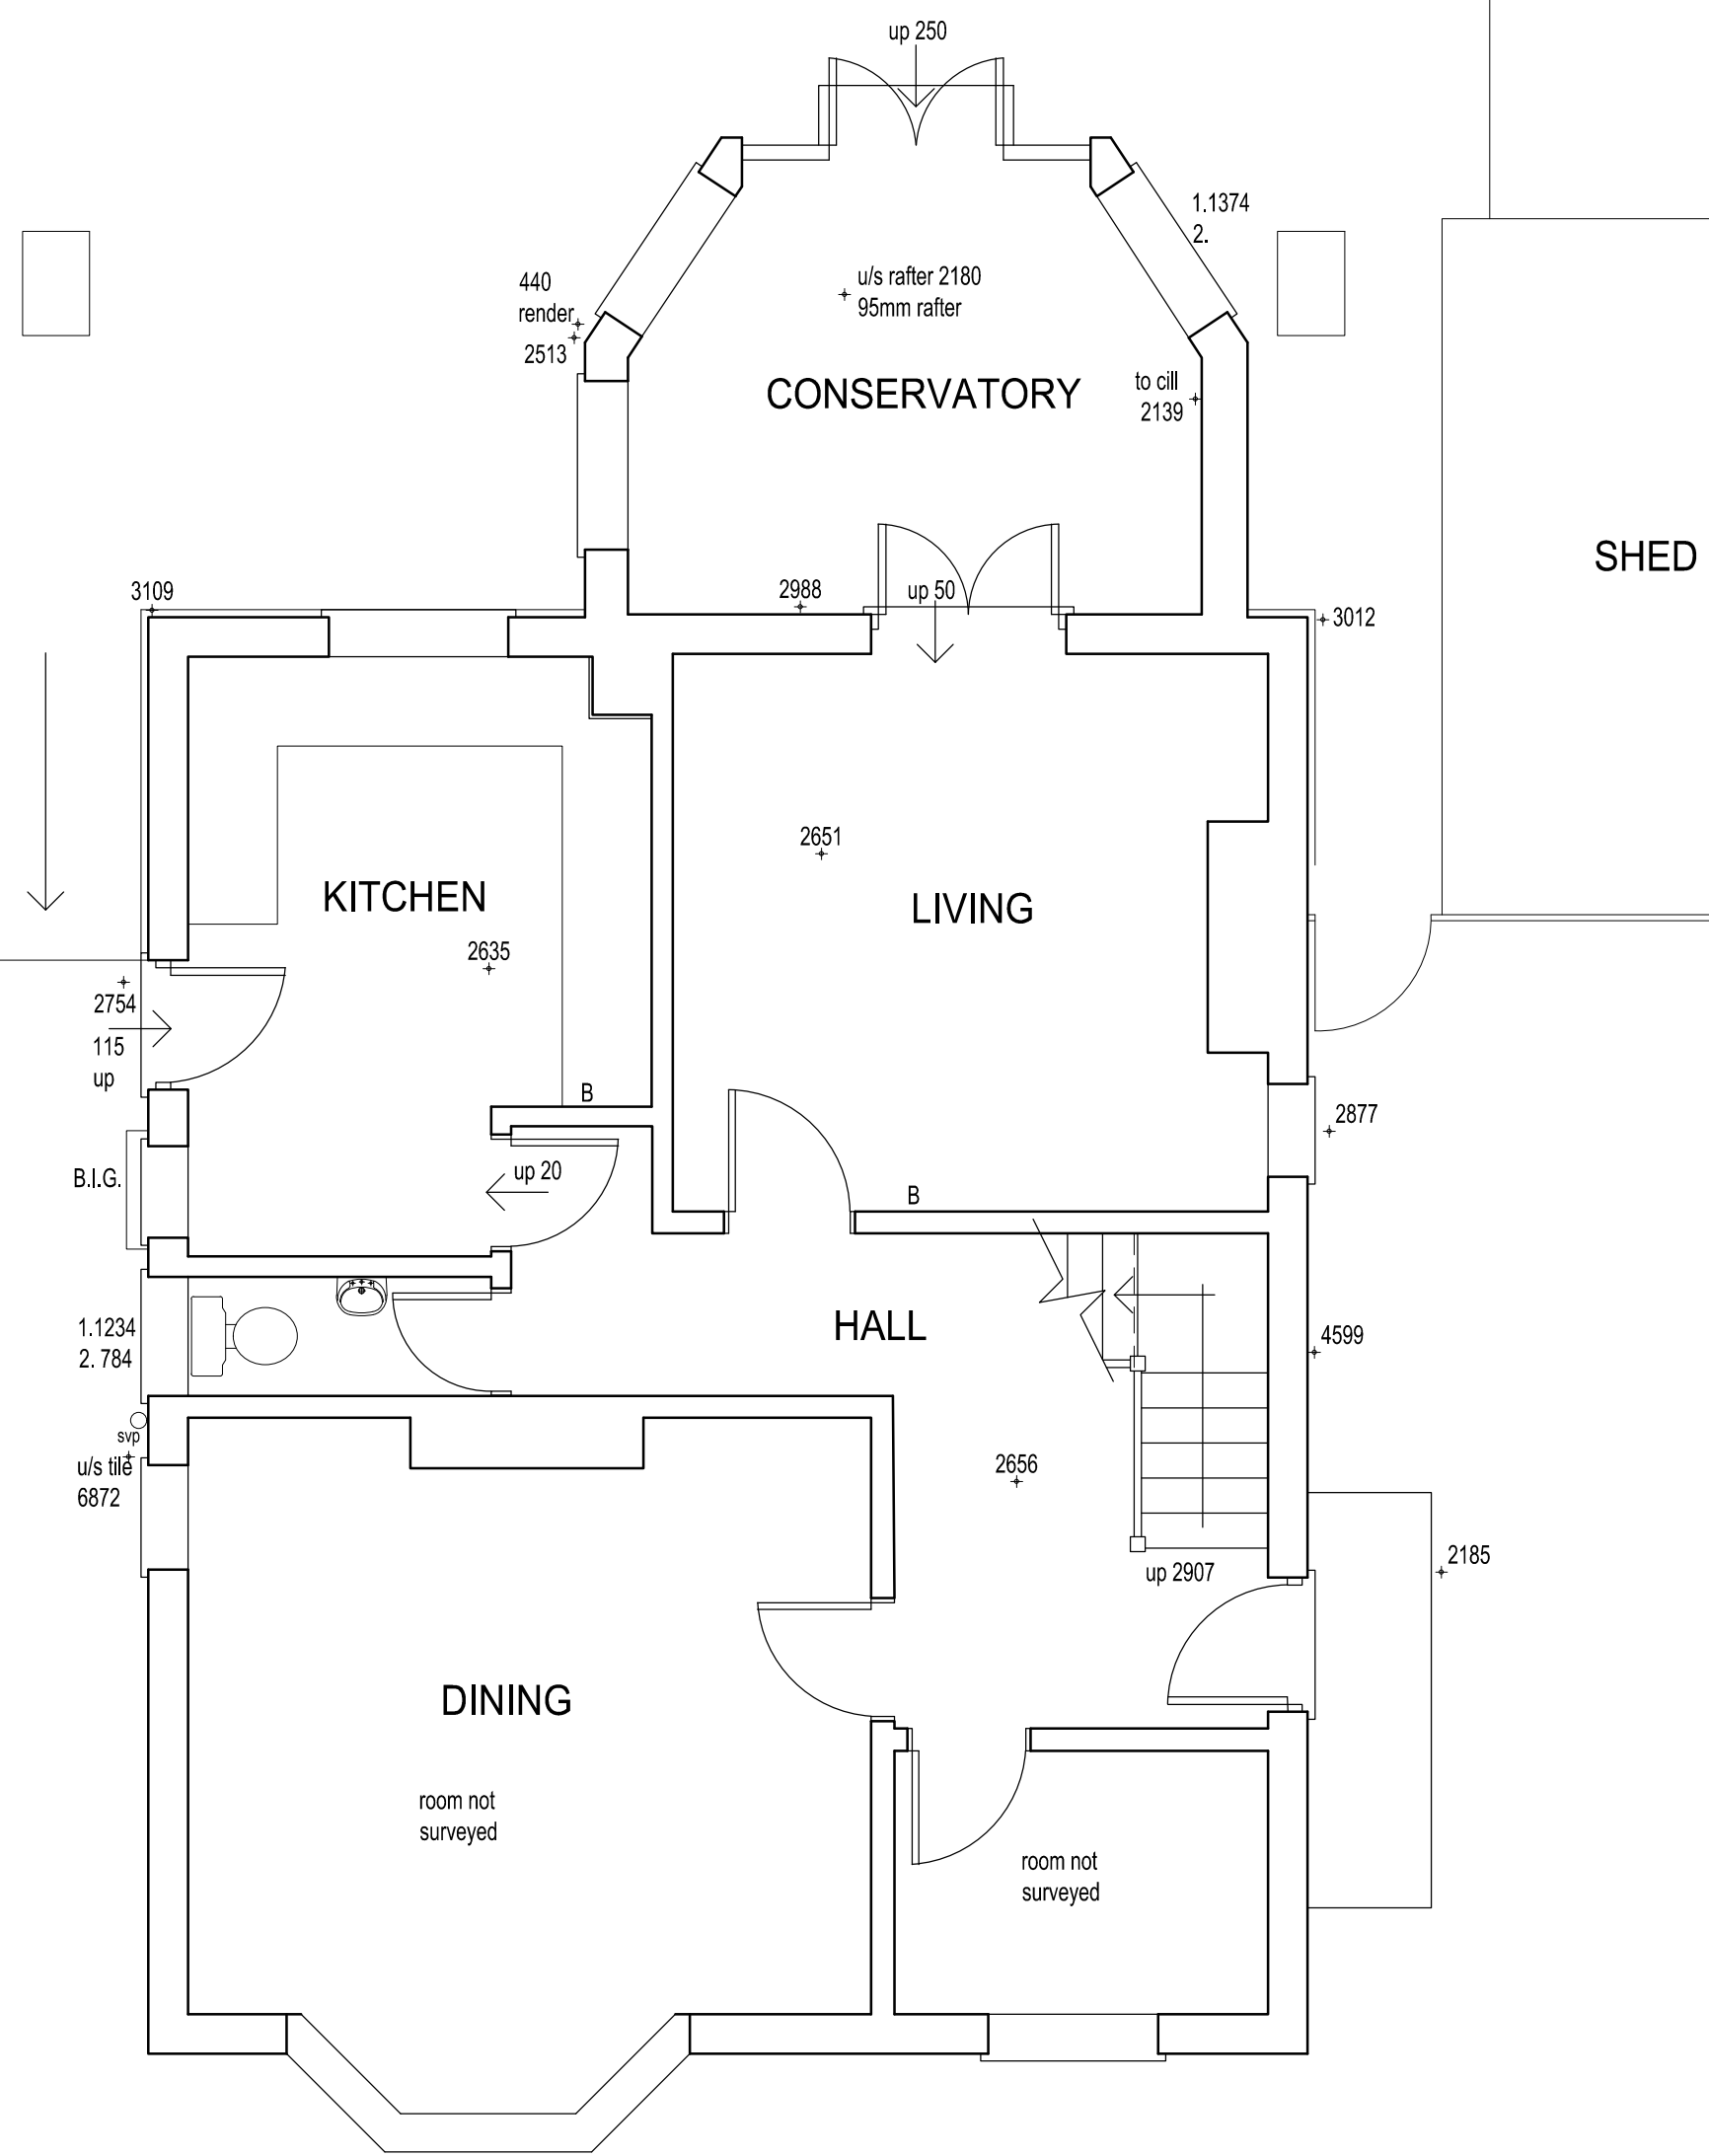

GROUND FLOOR PLAN

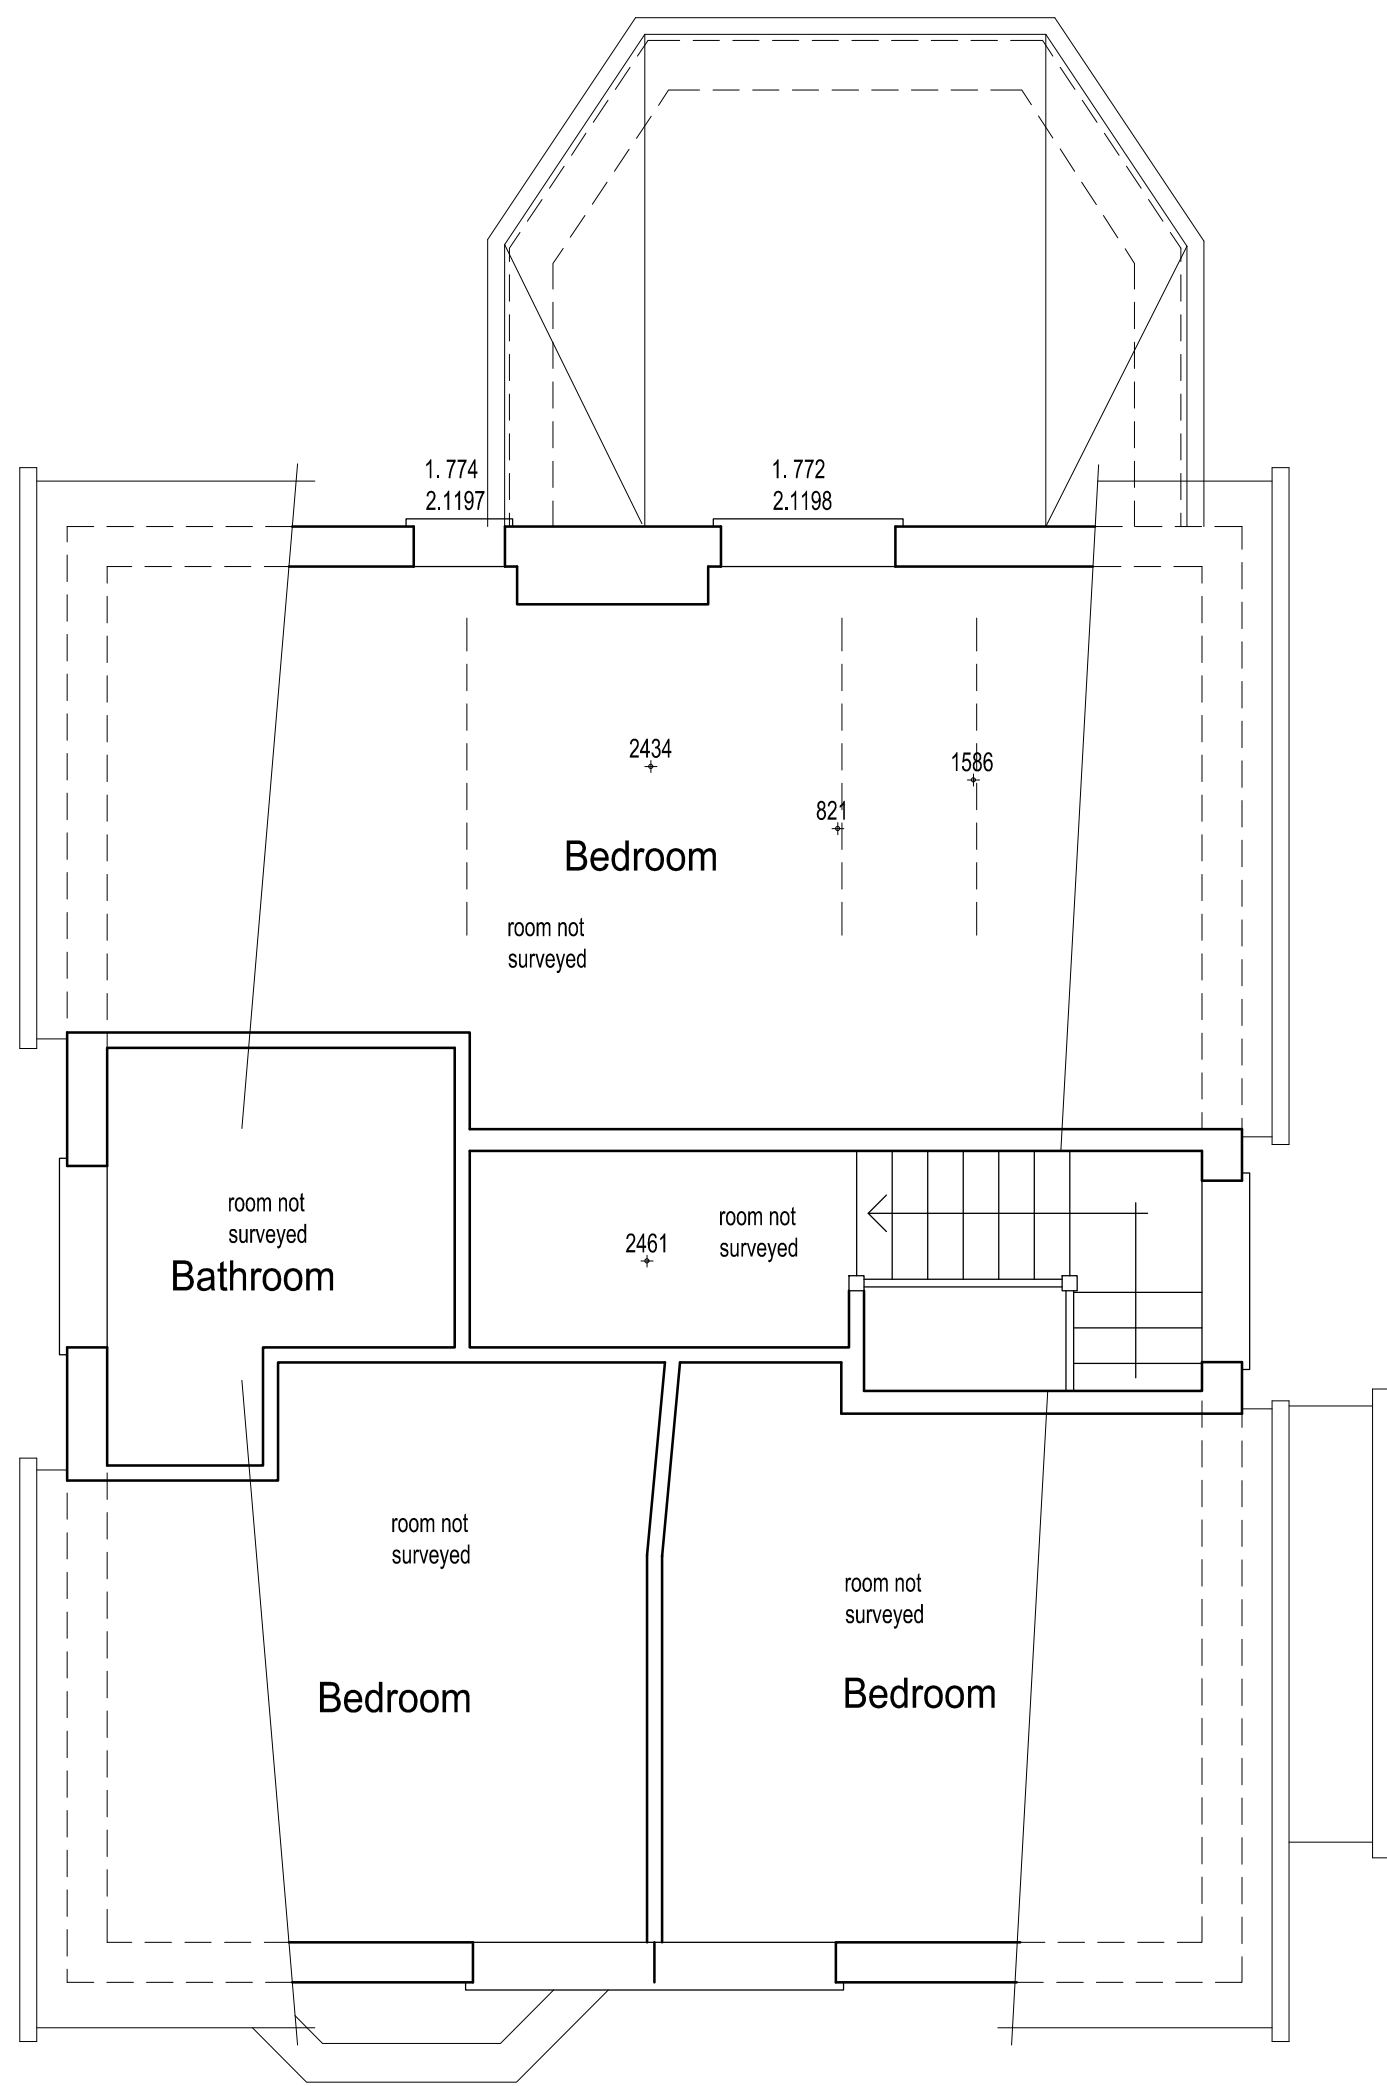

FIRST FLOOR PLAN



REAR ELEVATION

1:50 scale Bar
This Drawing has been produced for printing onto A1 size paper.
If printing on A3 please use the scale below for reference.

Mr & Mrs Jones
137 Upper Woodcote Road,
Caversham
EXISTING PLANS &
ELEVATIONS
1:50
10WCR/01