



	56 SHEPHERDS LANE – READING info@hac-designs.co.uk mob: 07985296627	DRAWN BY: HAYDEN COOPER		SCALE: 1:250 & 1:500	
	PROJECT: PROPOSED DEVELOPMENT AT; 46 WODCOTE ROAD READING RG4 7BB	DATE: DECEMBER 2018	BLANK: A3	REV:	
		DRAWING NUMBER: 18024-04			

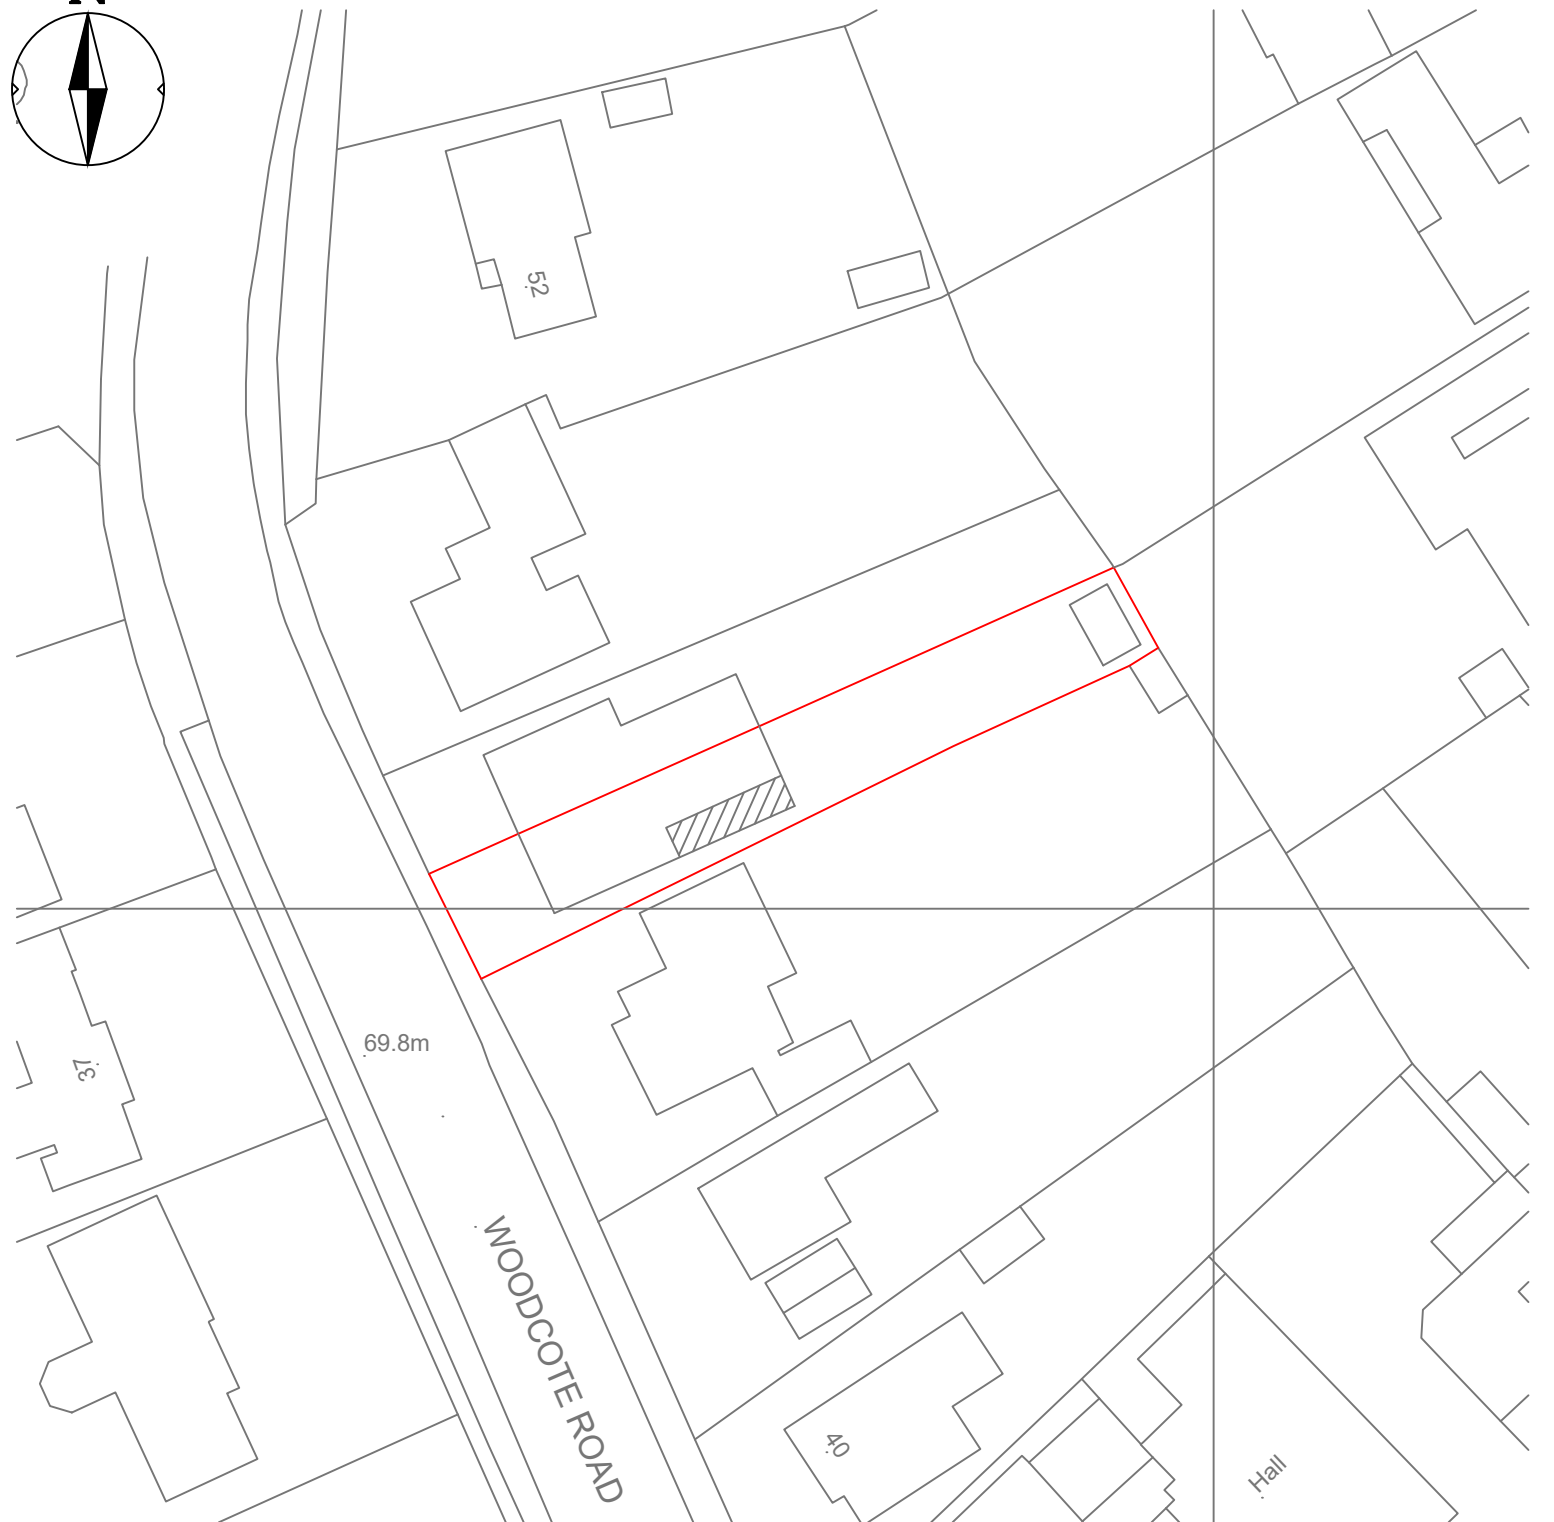

BLOCK PLAN

0 1 2 3 4 5
SCALE 1:1250

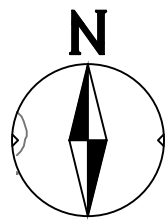

LOCATION PLAN

0 1 2 3 4 5
SCALE 1:500