



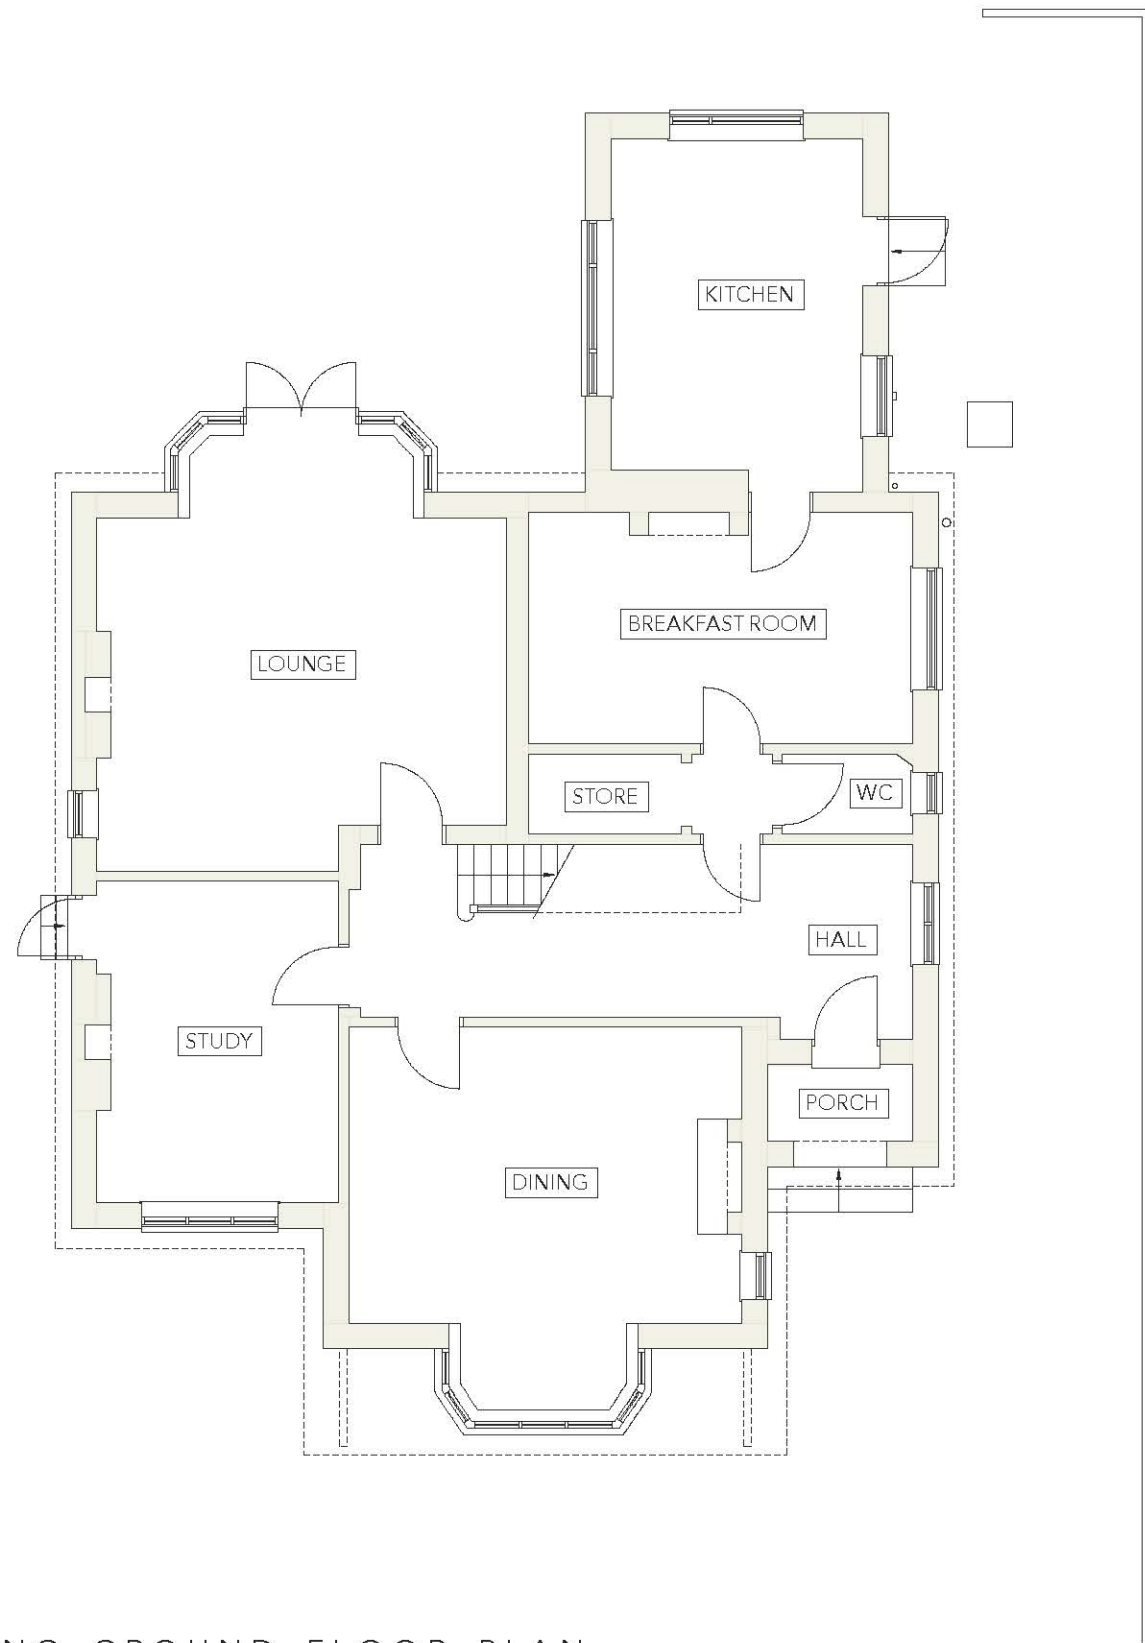

EXISTING GROUND FLOOR PLAN

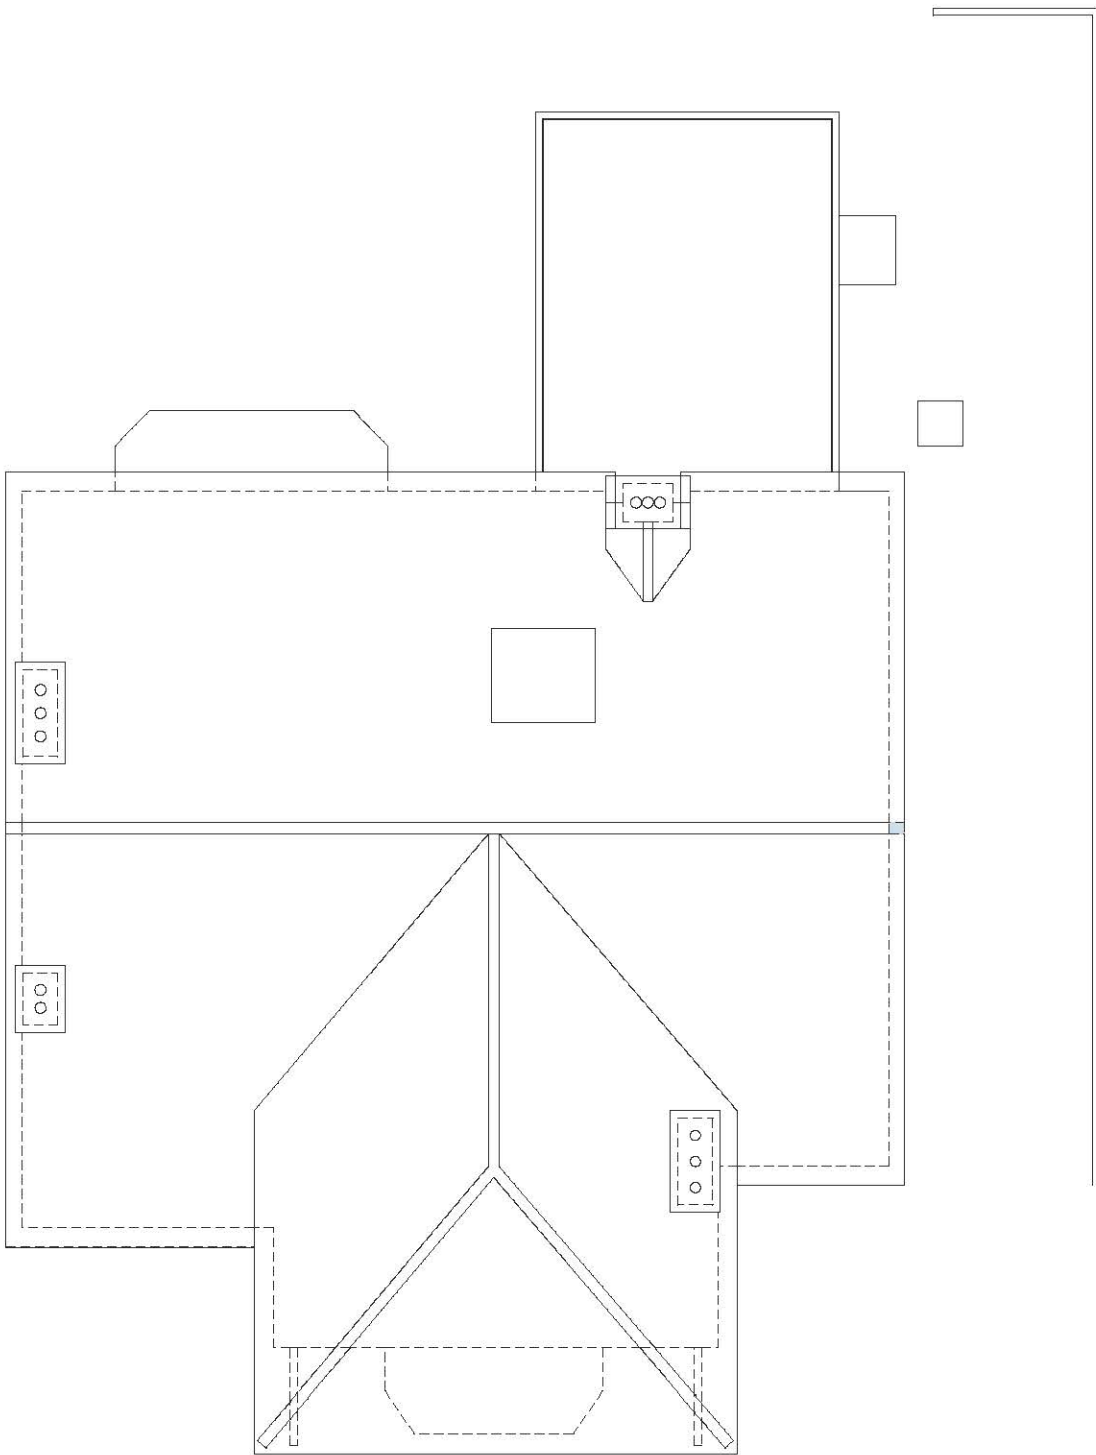

EXISTING ROOF PLAN



LOCATION PLAN