


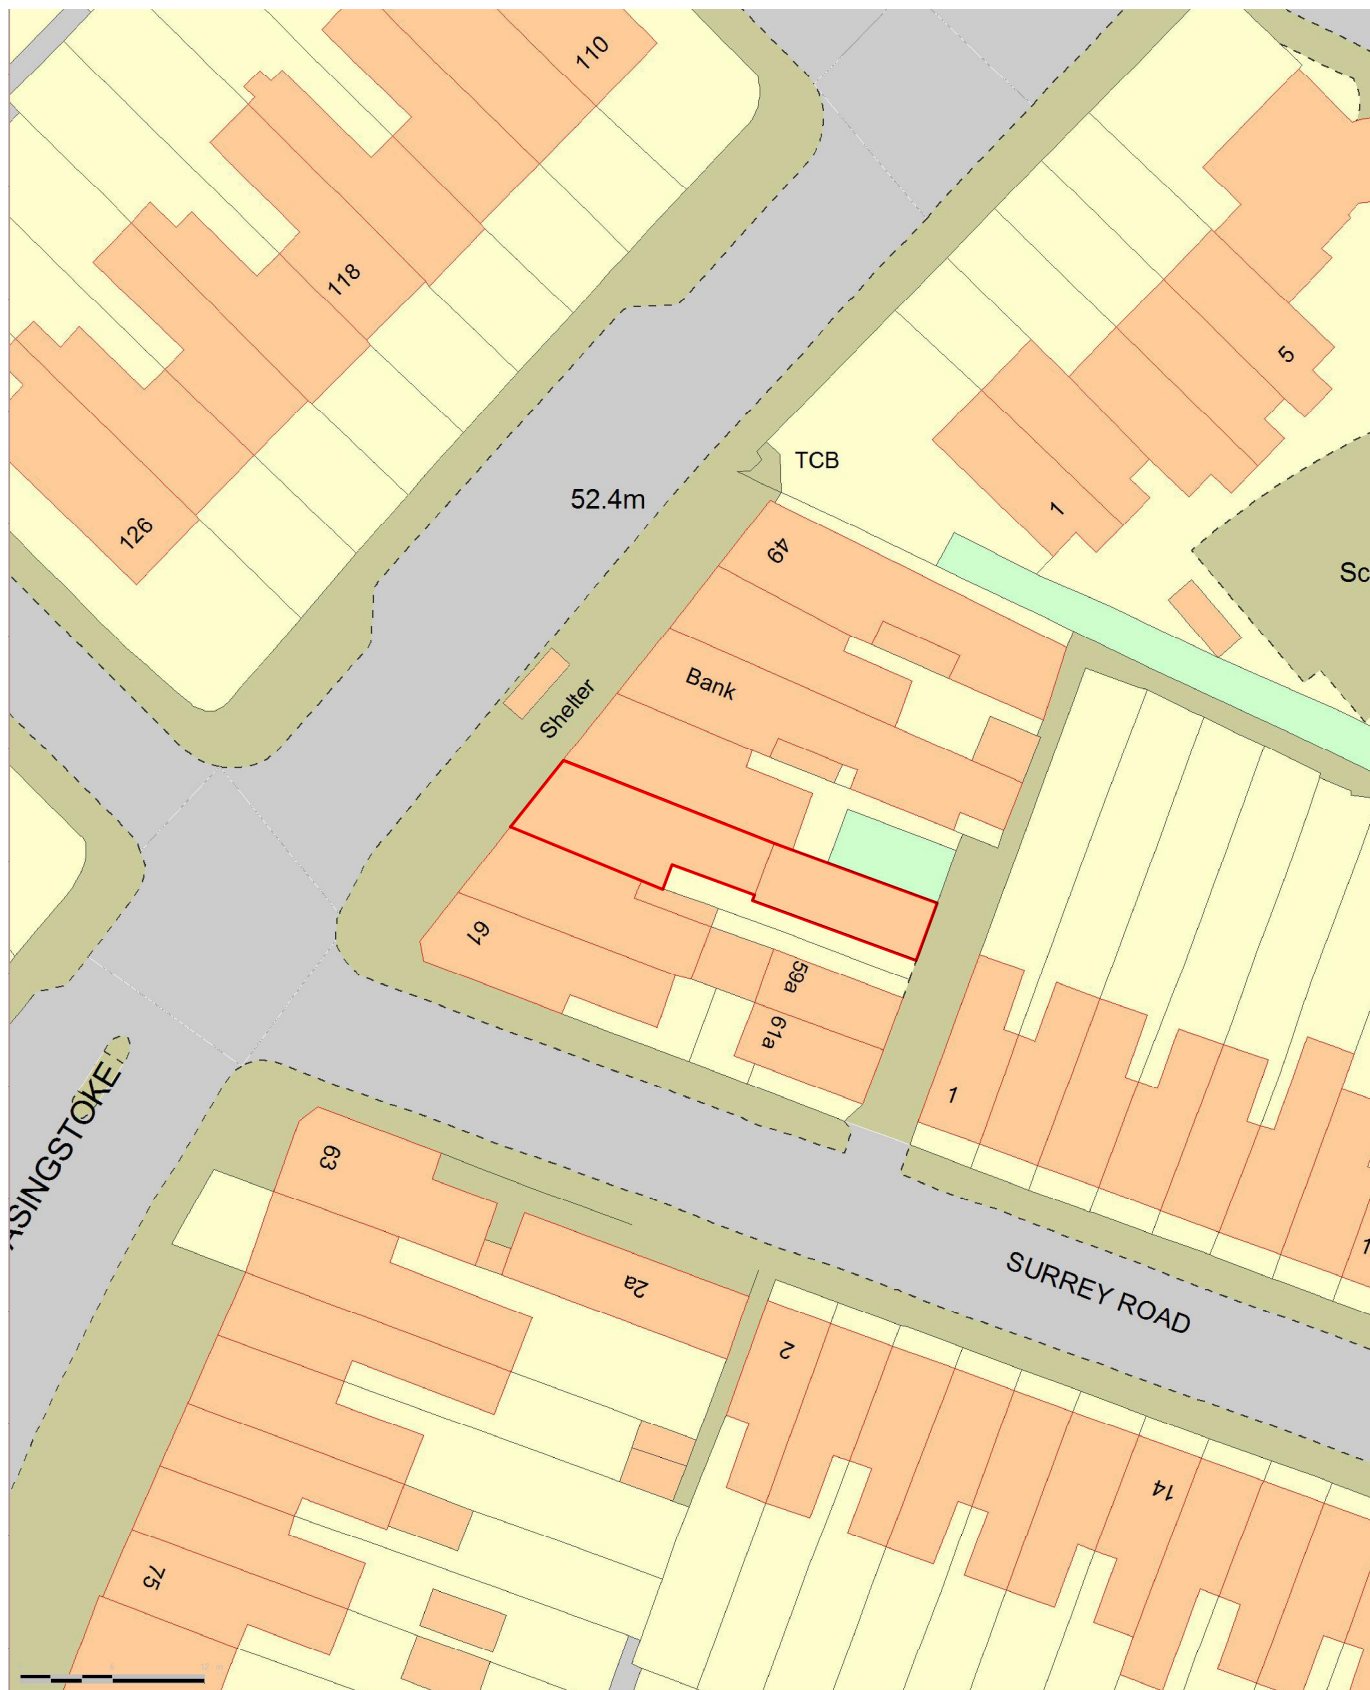

Block Plan

1:500

57 Basingstoke Road
Reading
RG2 0ER