



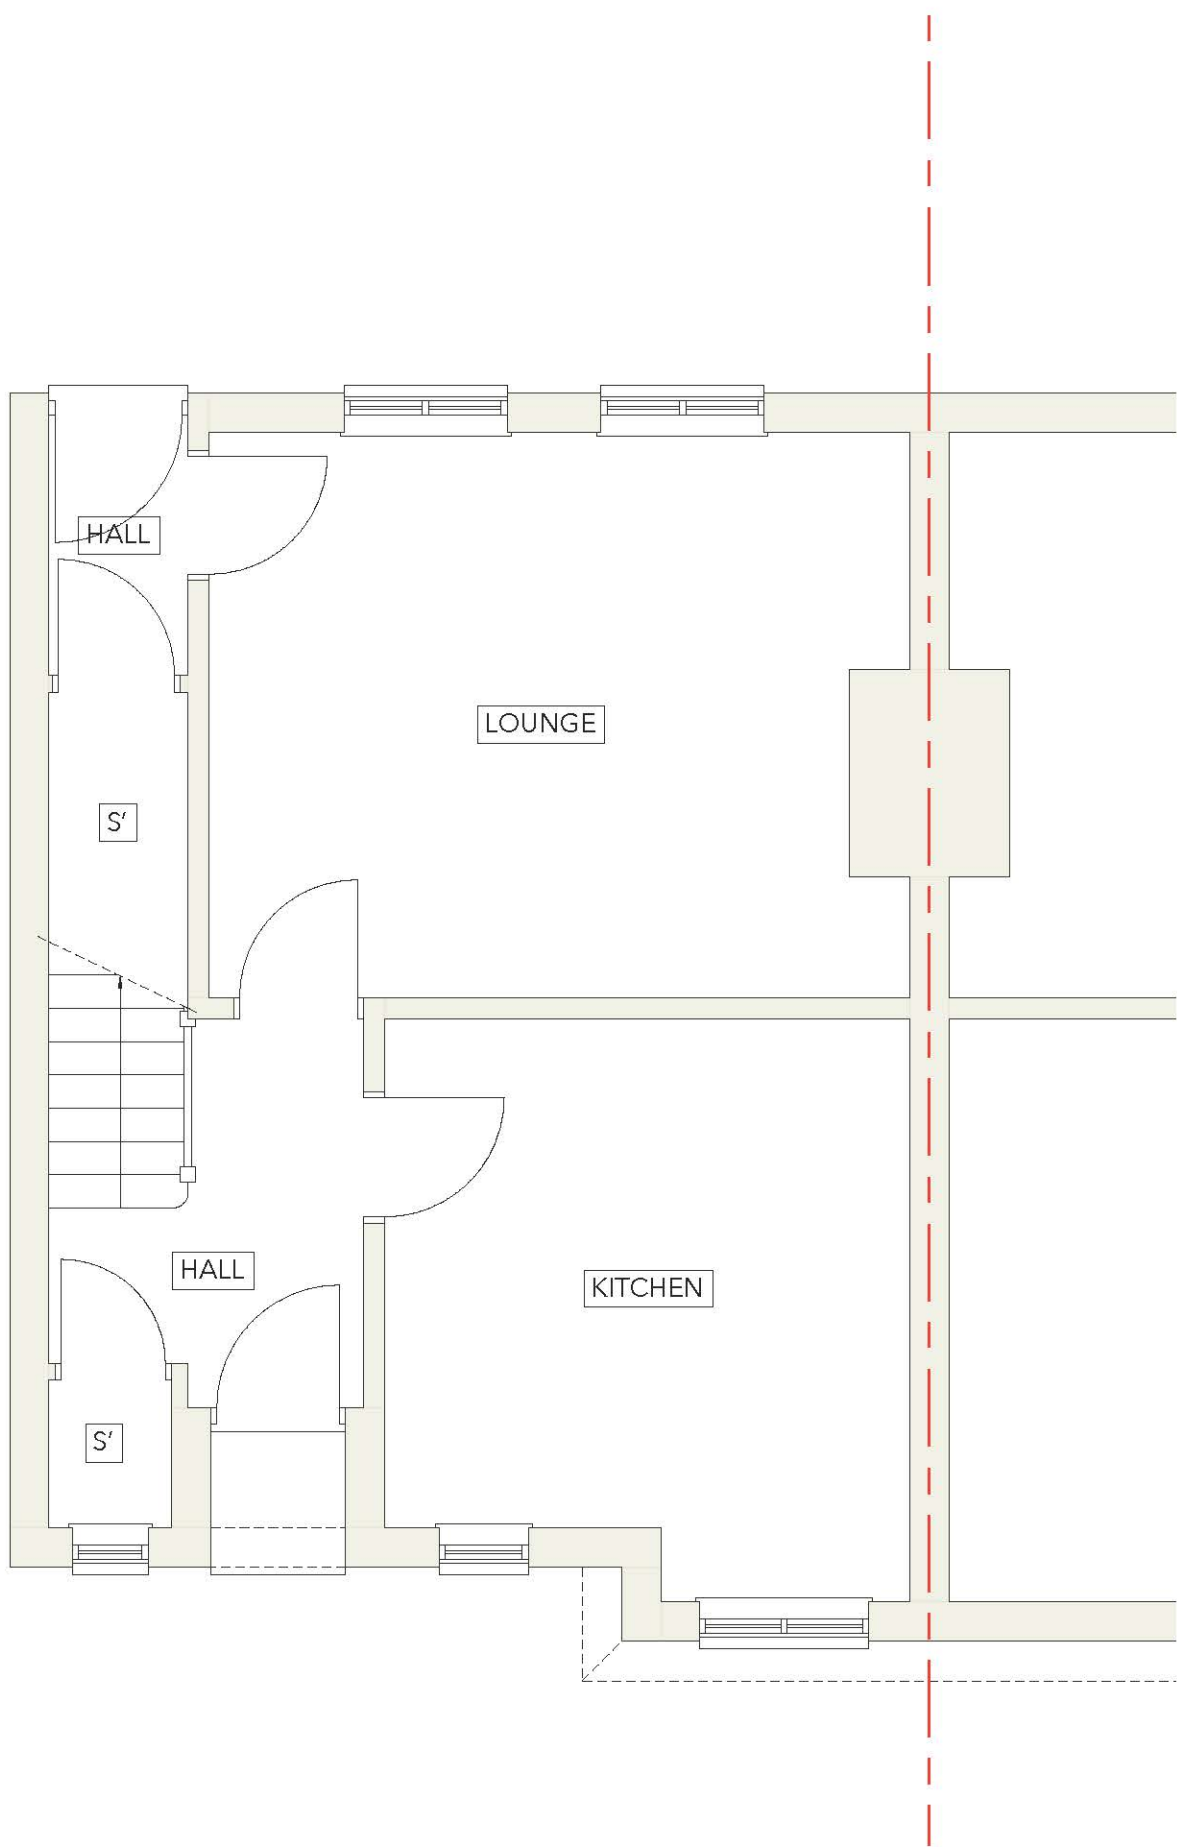

EXISTING GROUND FLOOR PLAN

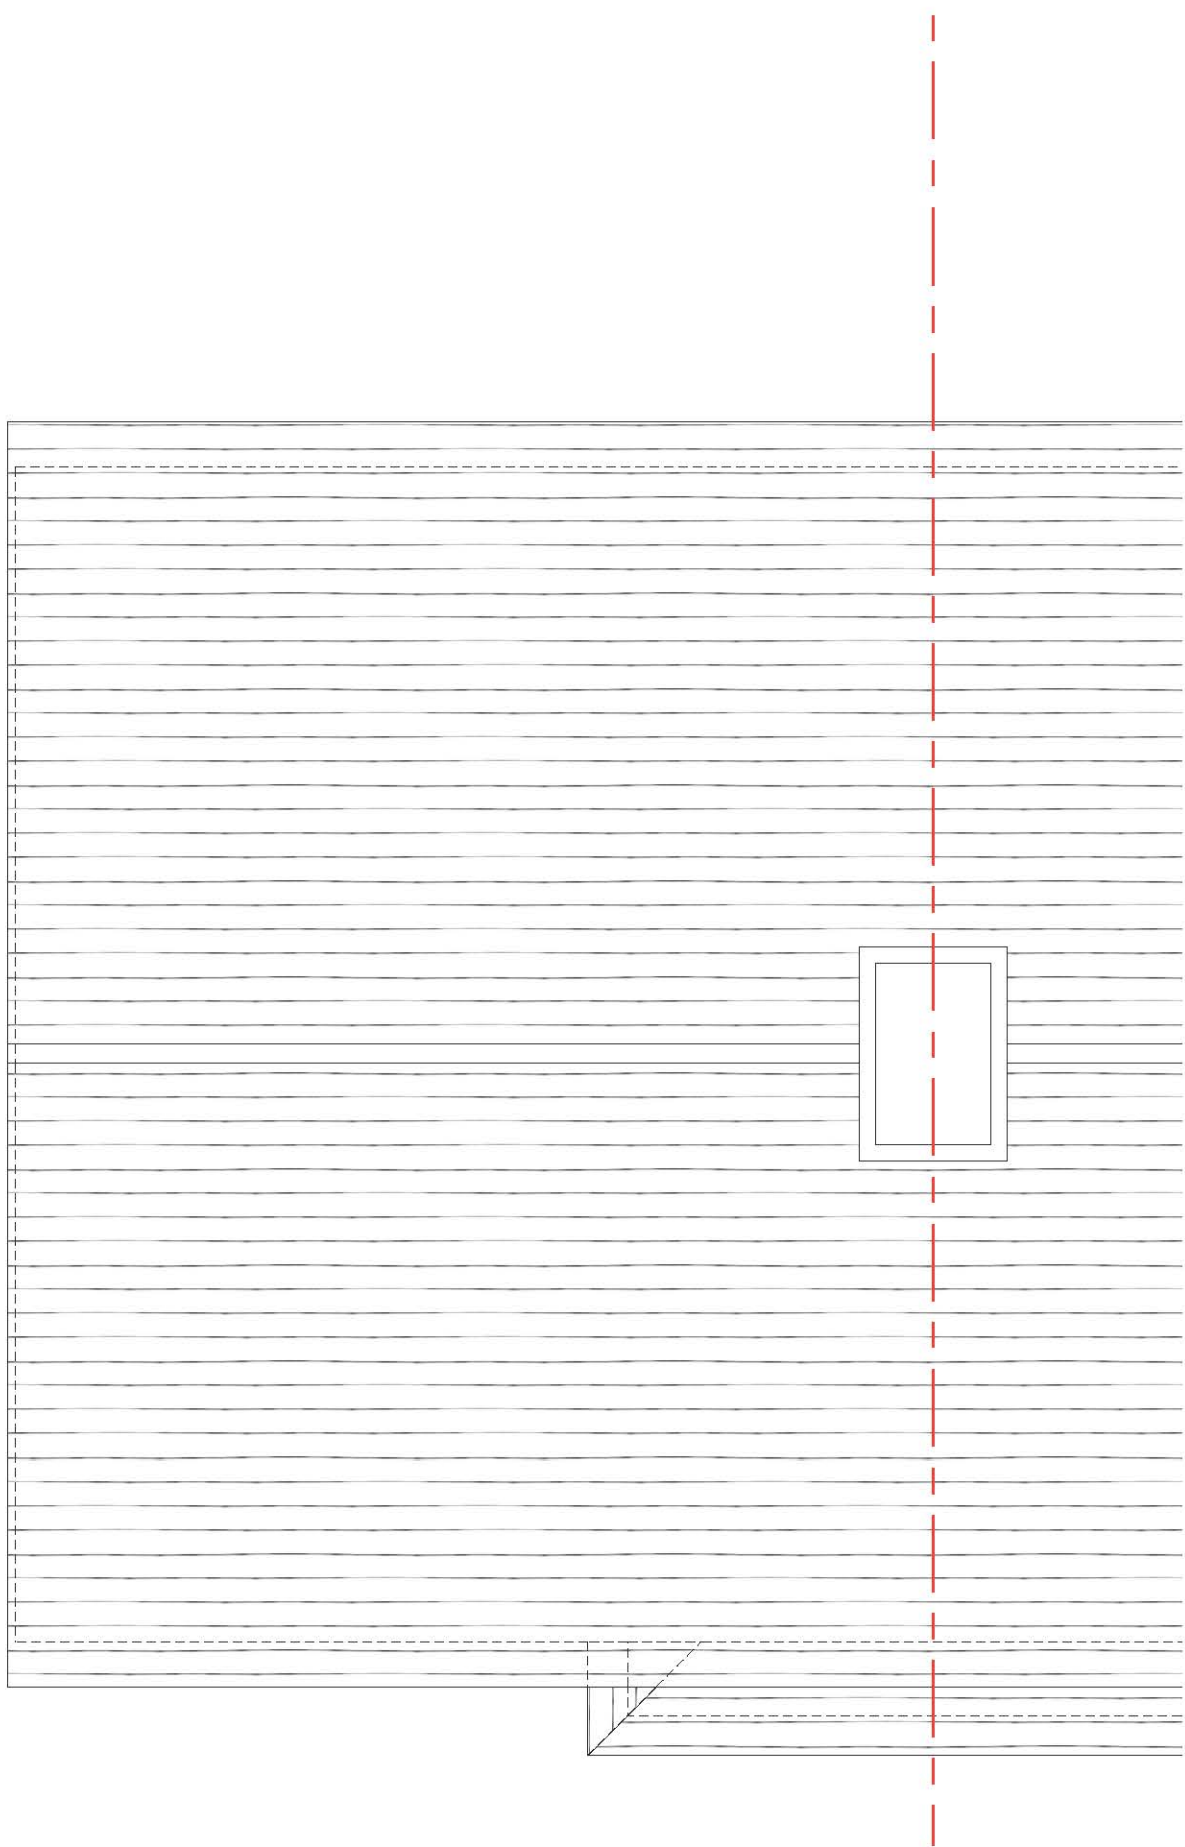

EXISTING ROOF PLAN