


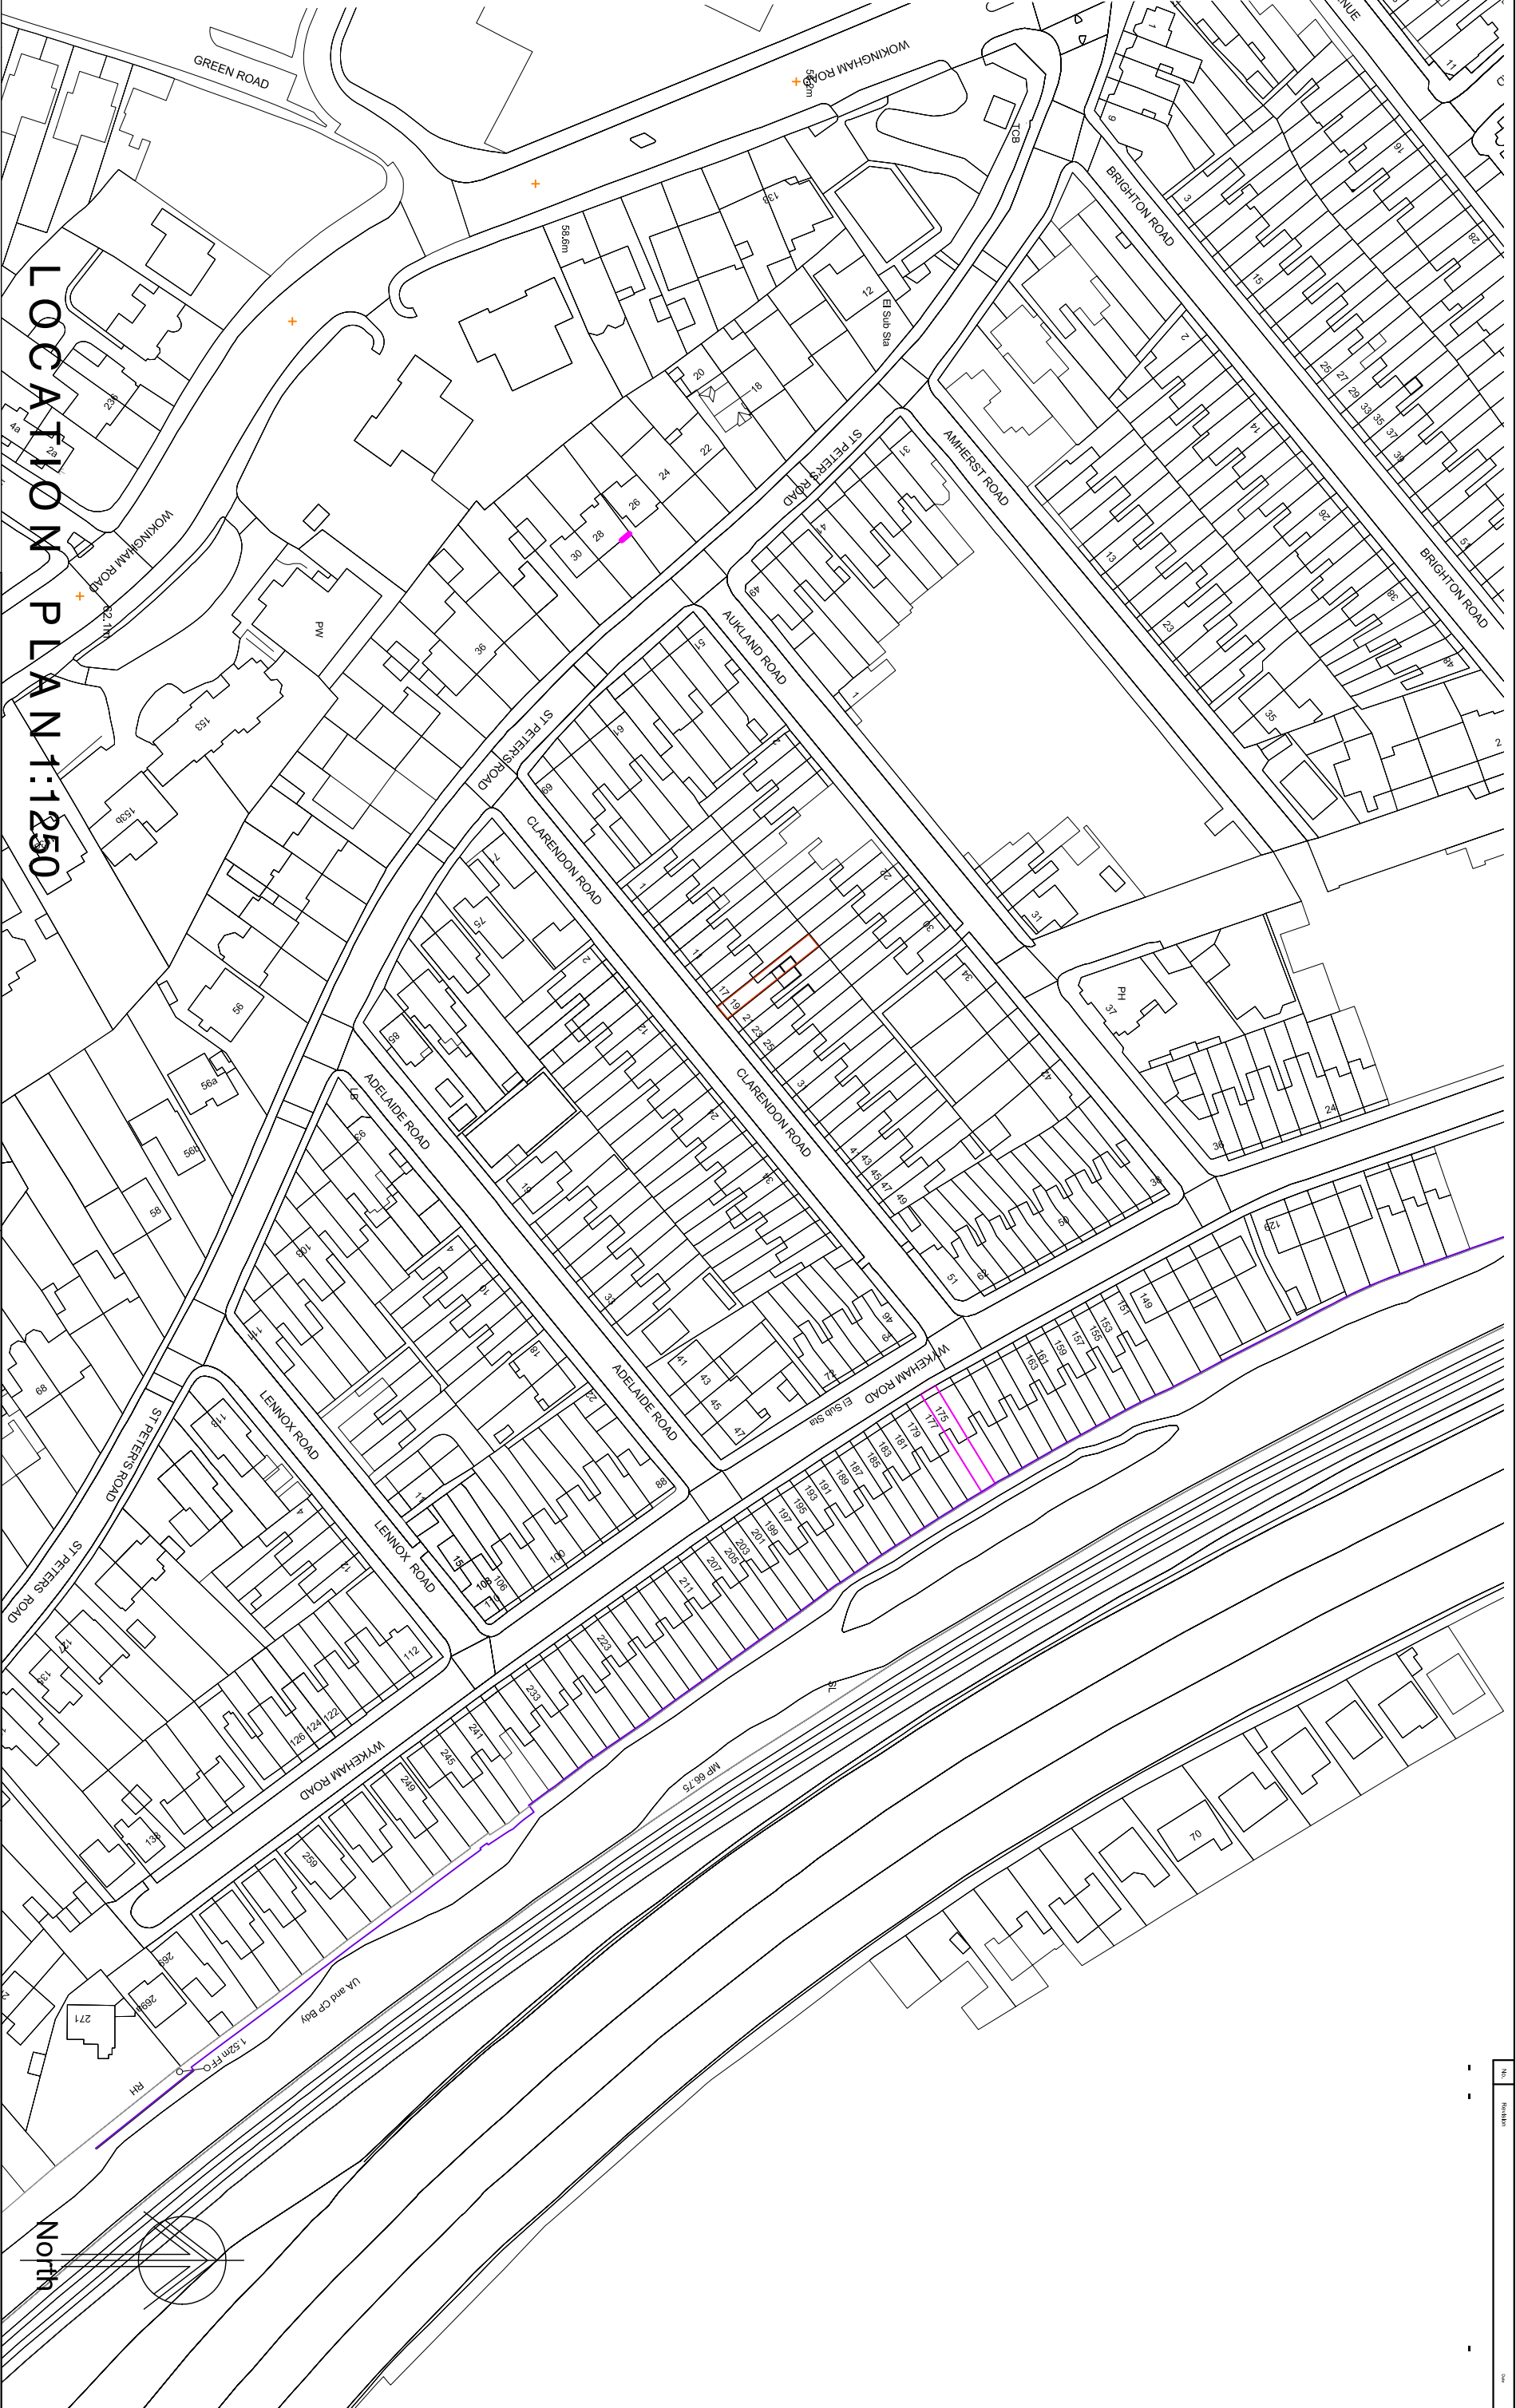

Revised Proposals for the single storey rear extension to
existing dwelling
at 19 Clarendon Road, Reading RG6 1PB
for Mr B O'Shea

SITE LOCATION PLAN
Scale: as shown
Date: July 2018

CR19:102 Rev -