



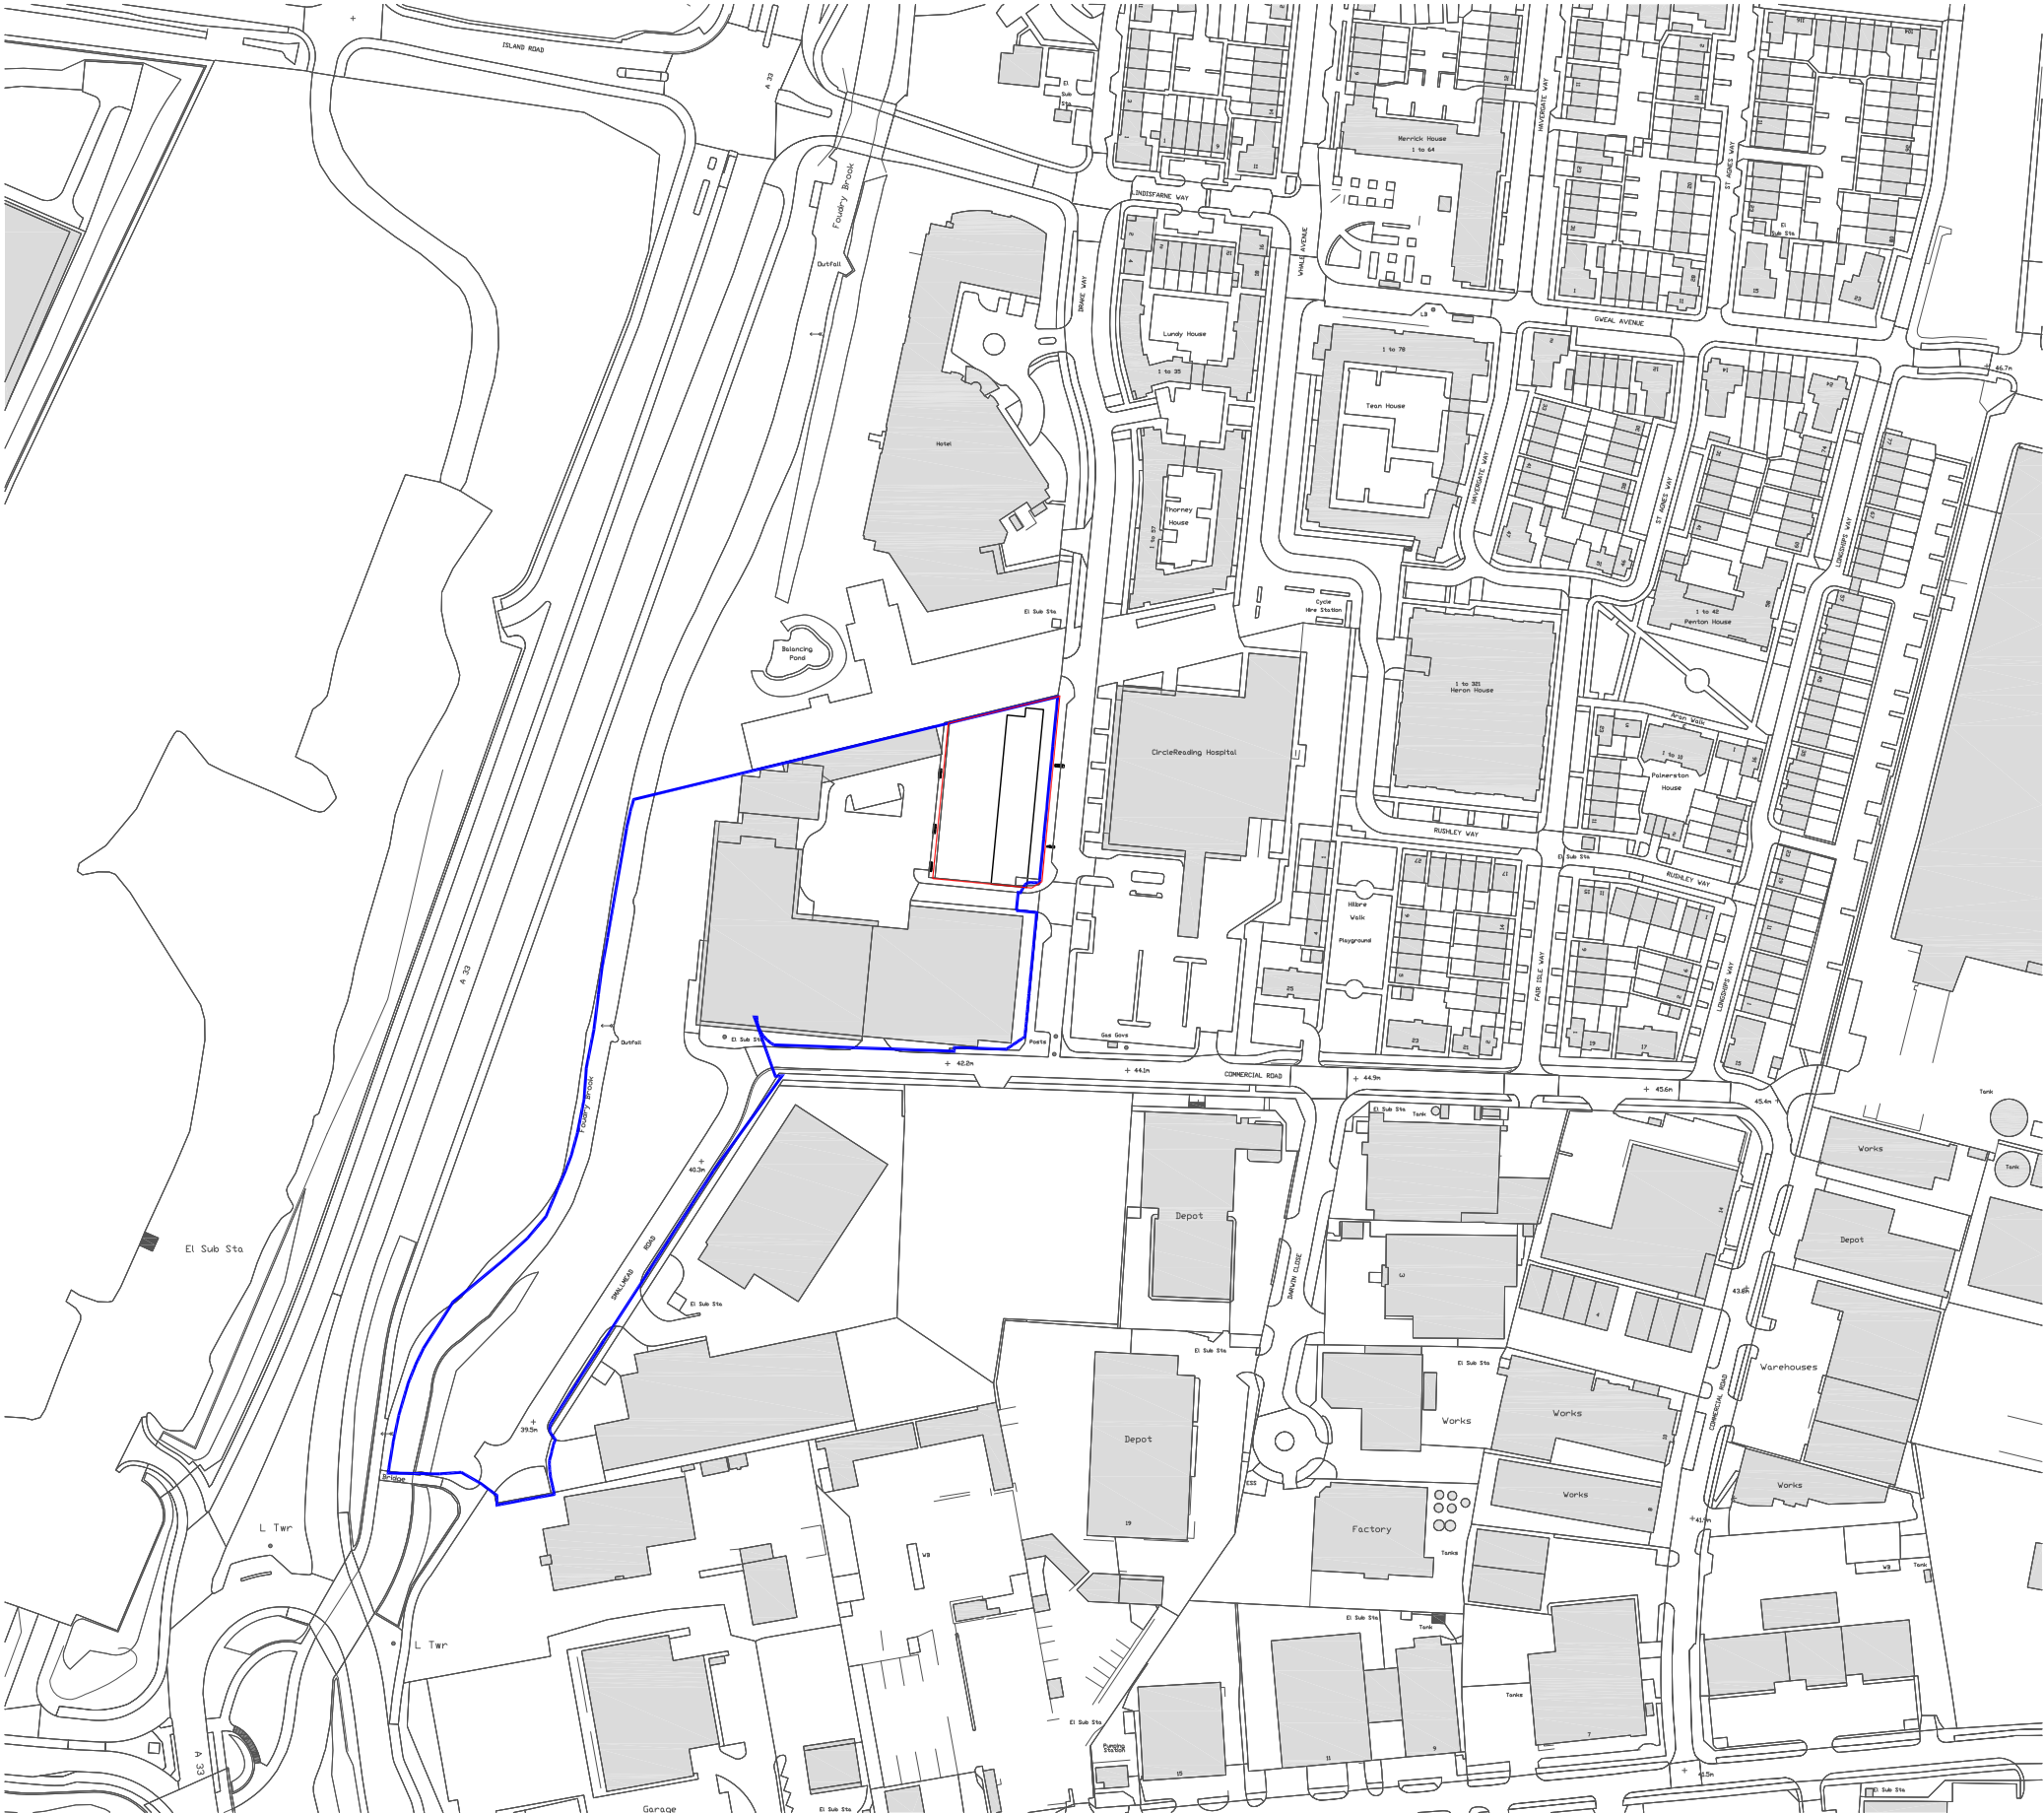

Layout for illustrative purposes only.

Site boundary taken from information supplied by client & is approximate only. This information is to be verified with land registry records from client

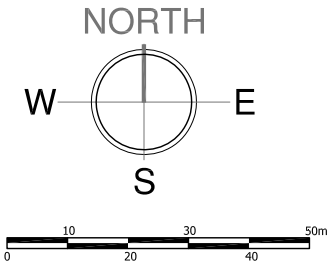

Project
**Plot 5 Drake Way
Reading**
Drawing Title
Site Location Plan

Date	Scale	Drawn by	Check by
Mar. 2018	1:2500@A3	RP	NC
Project No	Drawing No	Revision	
28214	PP-001	-	



Planning • Master Planning & Urban Design • Architecture •
Landscape Planning & Design • Environmental Planning • Graphic
Communication • Public Engagement • Development Economics

bartonwillmore.co.uk



Offices at Birmingham Bristol Cambridge Cardiff Ebbsfleet Edinburgh
Leeds London Manchester Newcastle Reading Southampton