



1 2 3 4 5  
Scale Bar 1:100

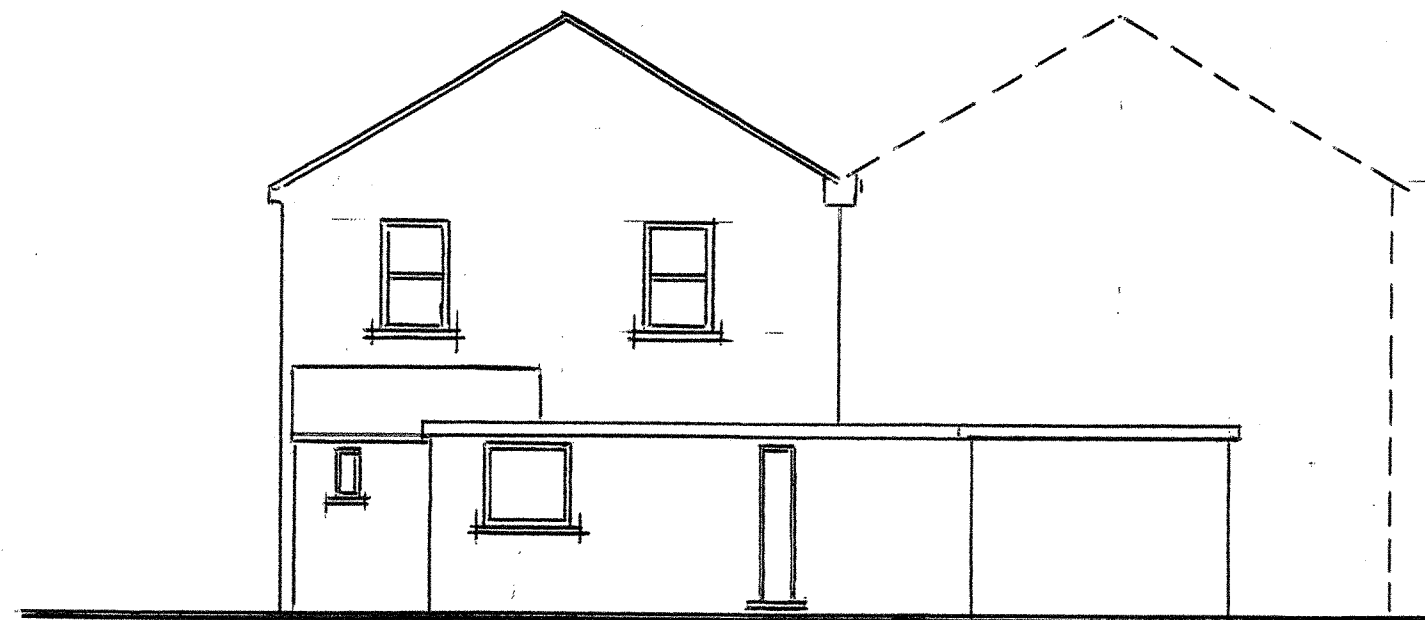

Proposed Front Elevation



Proposed Rear Elevation

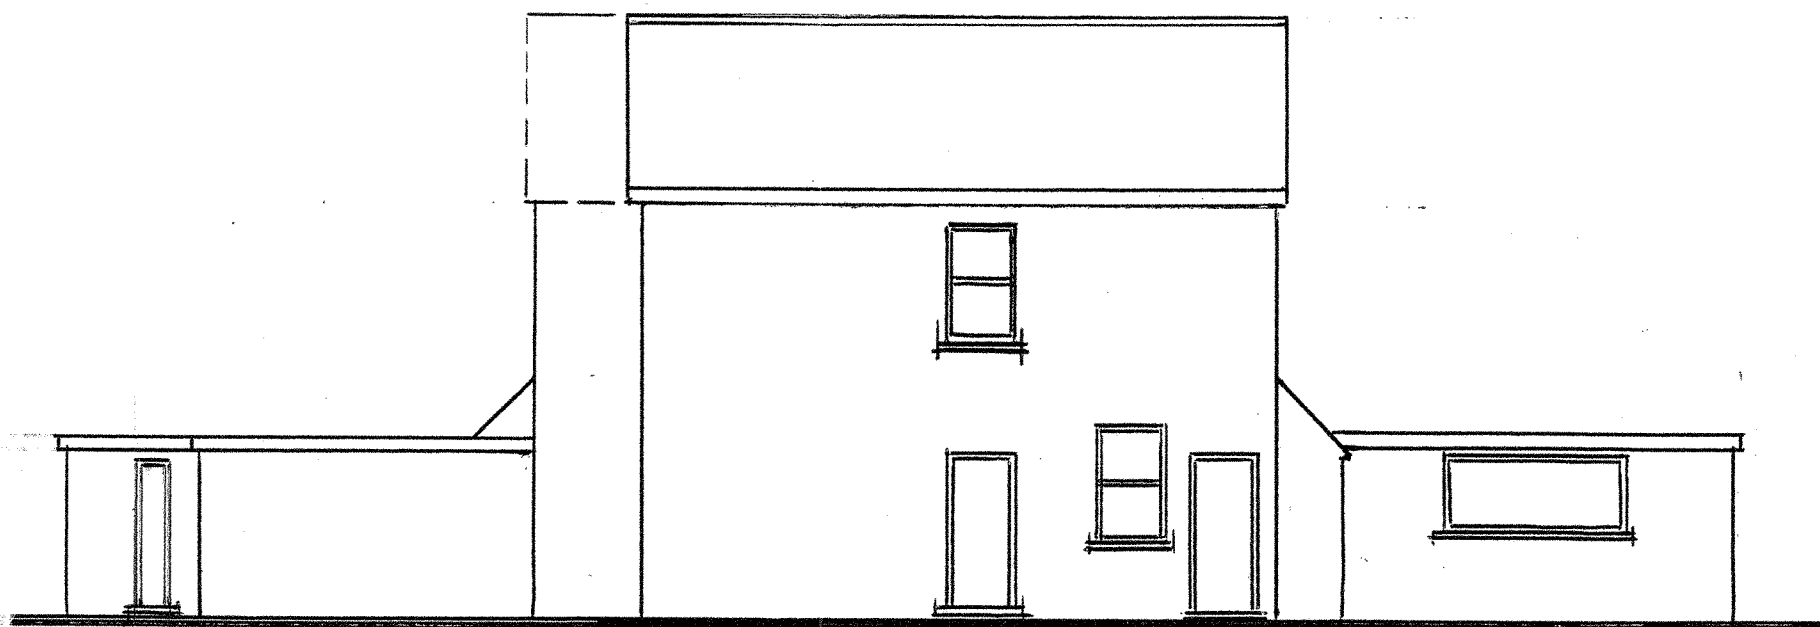

Proposed SIDE Elevation

Proposed Side Elevation

Proposed change of use of  
Premises from A1 retail to  
D1 non-residential institution  
at 581, Basingstoke Road  
Reading RG  
Elevations  
1:100  
11/19.  
Mc 13000 104