


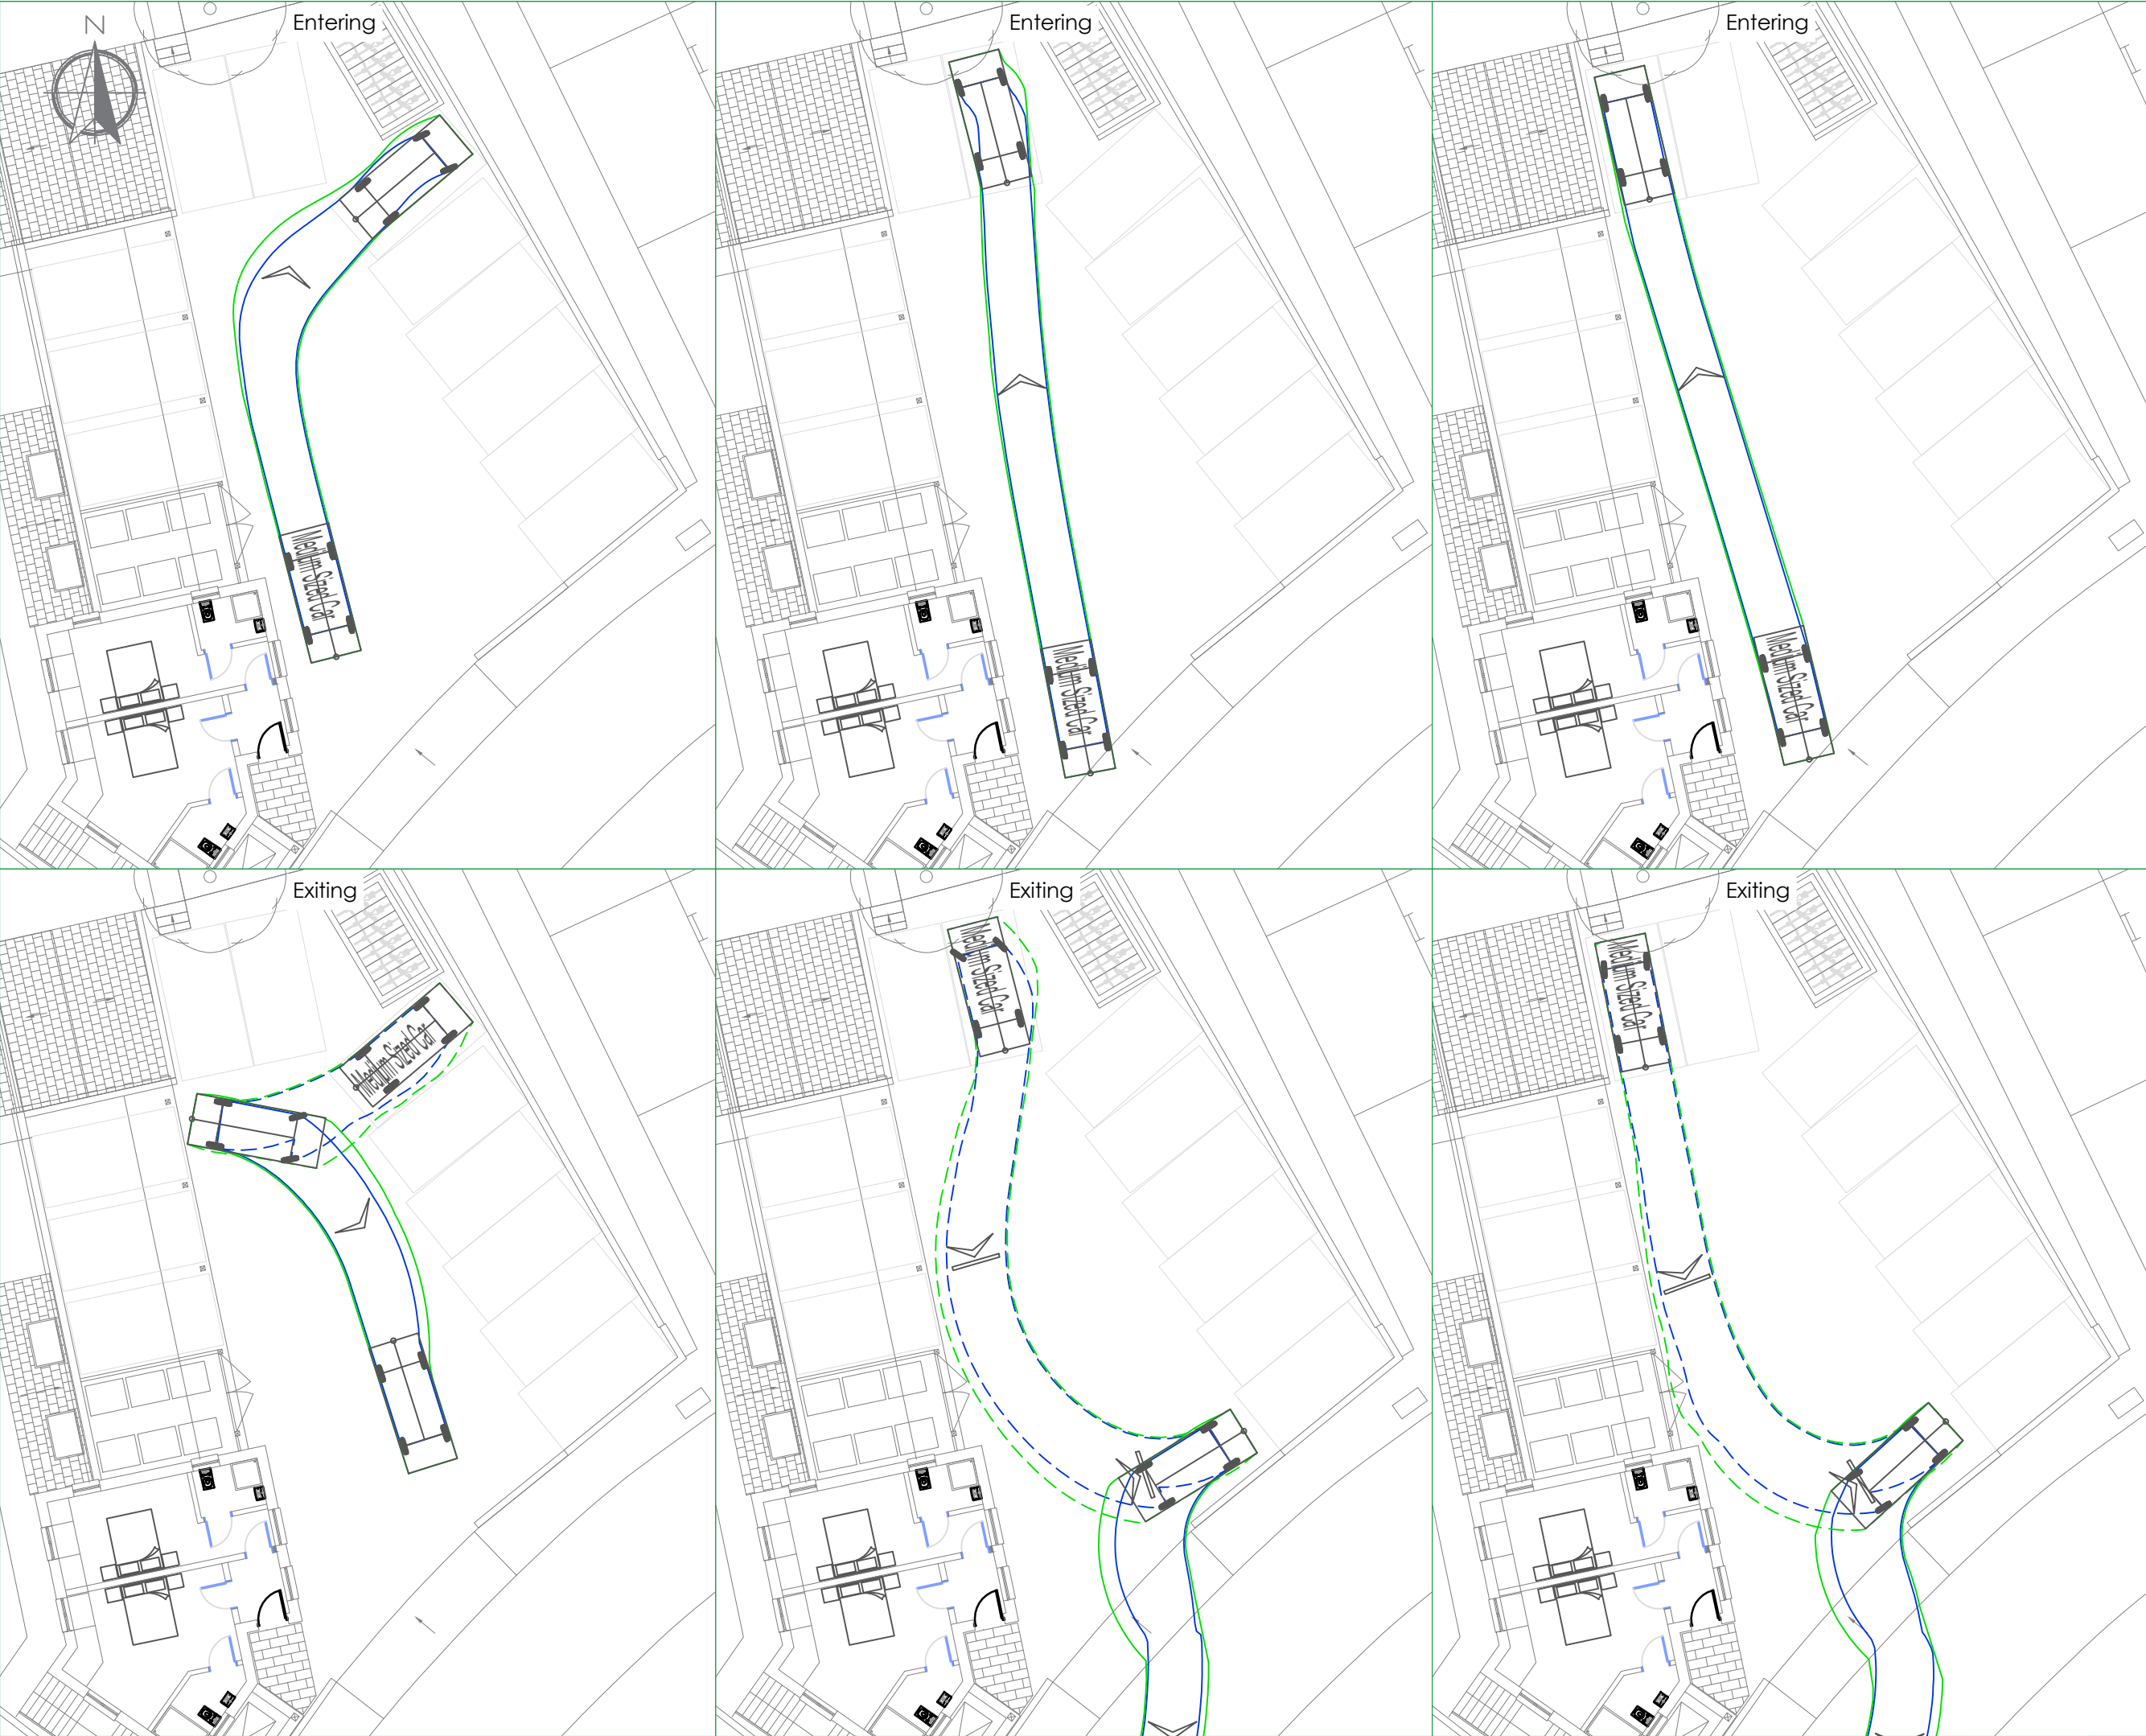

NOTES

A3

Medium Sized Car

5.312

0.007

0.905

2.503

Medium Sized Car

Overall Length4.319m

Overall Width1.686m

Overall Body Height1.466m

Min Body Ground Clearance0.228m

Max Track Width1.591m

Lock to lock time4.00s

Kerb to Kerb Turning Radius5.042m

This map is based on or reproduced from Ordnance Survey material with the permission of Ordnance Survey on behalf of the controller of Her Majesty's Stationary Office (c) Crown Copyright. Licence Number: AL100037123
This drawing is based upon Ordnance Survey mapping
- RGP accept no liability for any inaccuracies with the data.

S:\RGPL\007 Marketing - Website\2016 LOGO - Rebranding\RGP\RGP-Logo.jpg

Transport Planning and Infrastructure Design Consultants

Shackelford Suite, Mill Pool House, Mill Lane, Godalming, GU7 1EY

Tel: 01483 861681 Fax: 01483 861682

www.rgp.co.uk

Client

AMG Estates Ltd

Project

Fishermans Cottage, Reading

Drawing Title

Swept Path Analysis

Scale

1:200@A3

Drawn By

CEW

Checked By

CAC

Approved By

CAC

Date

February 2018

Drawing No.

2015/2874/001

Rev.

-