
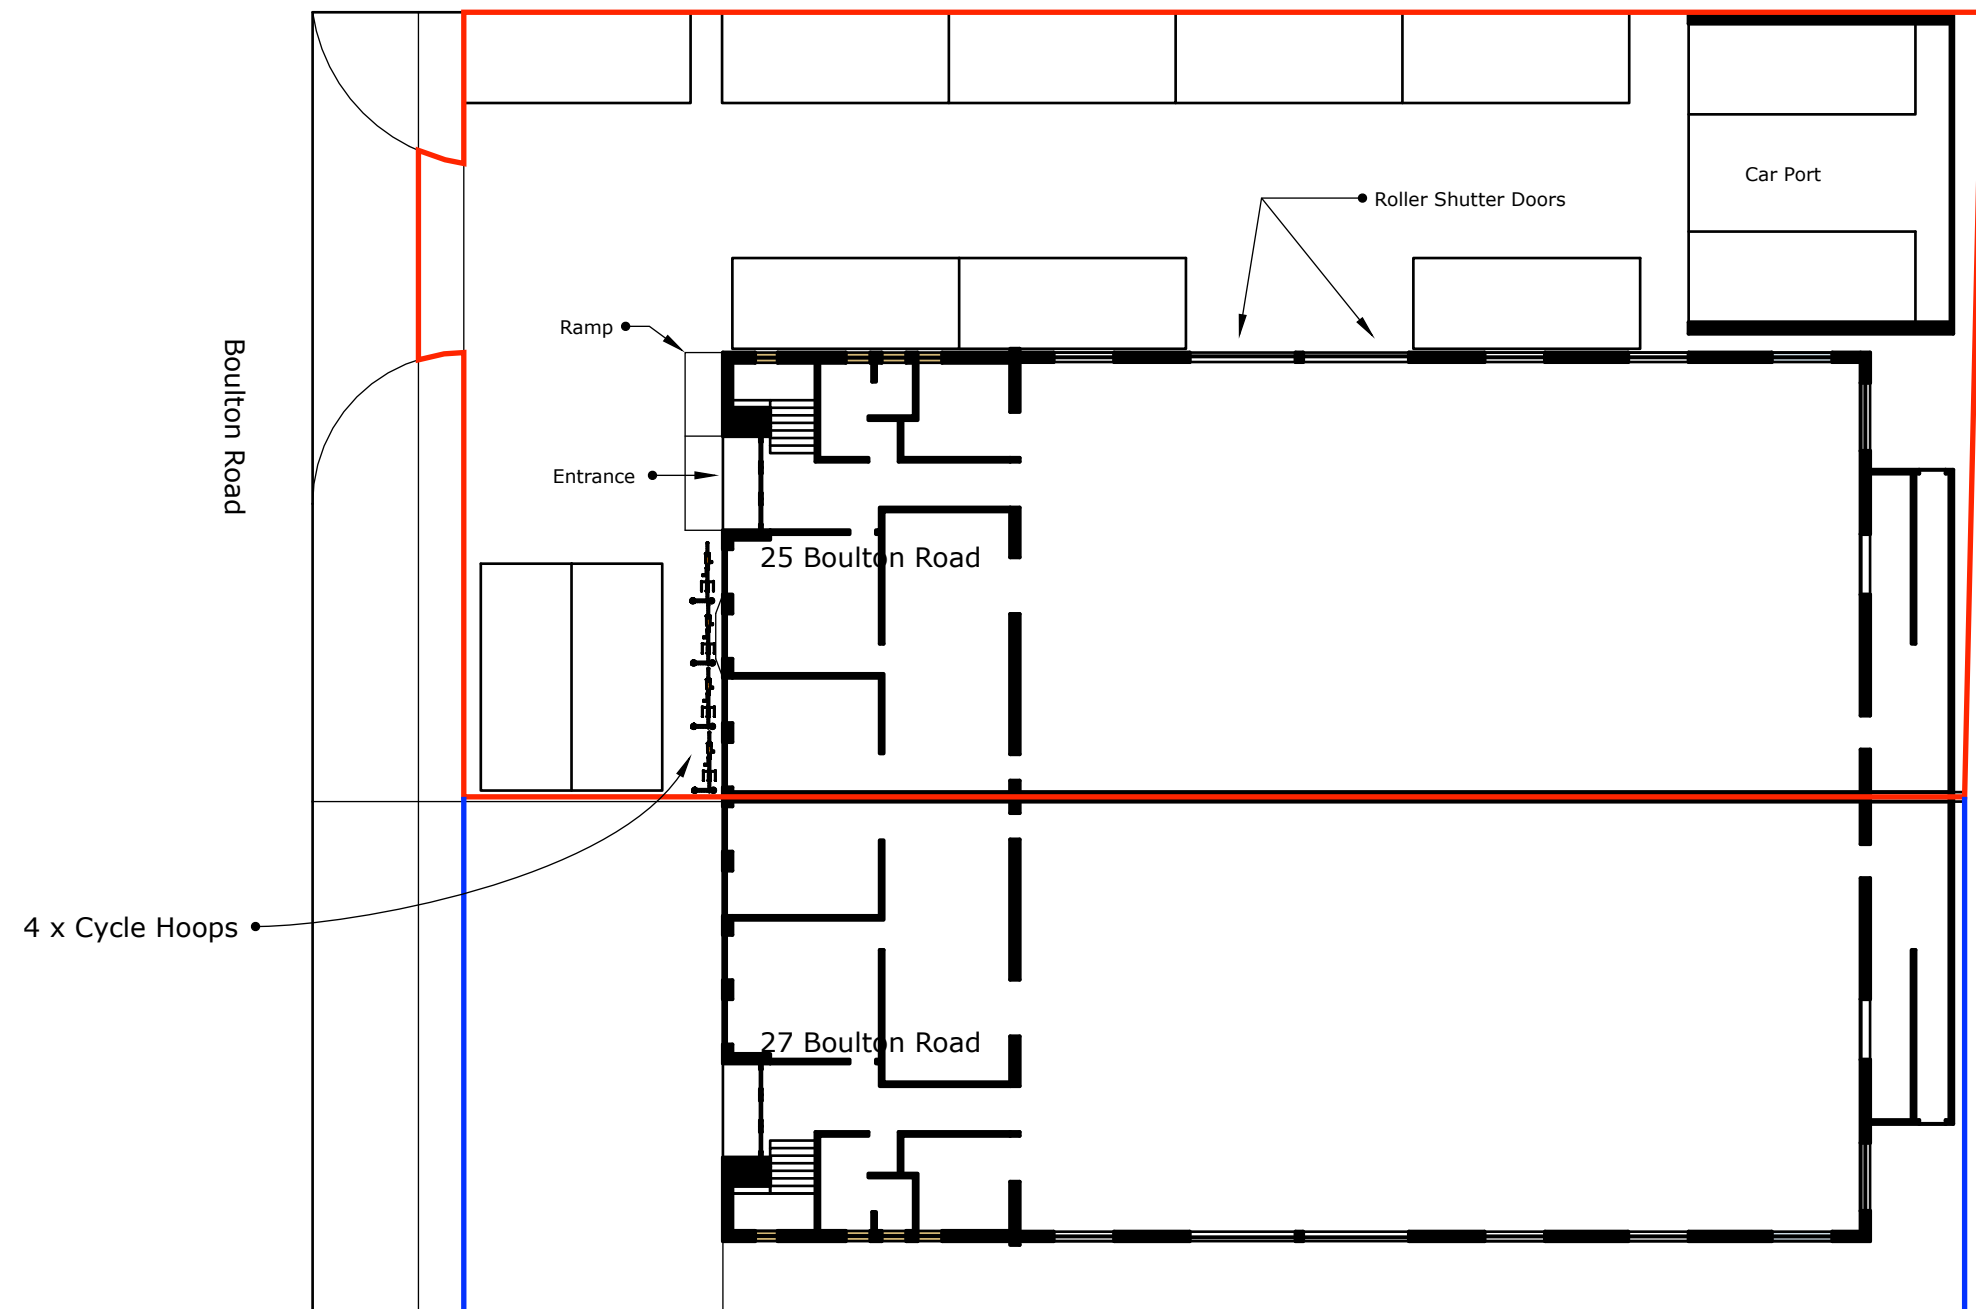


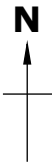

Block/Parking Plan 1:200

25 Boulton Road, Reading, RG20 0NH

Planning Issue Drawings Only - DO NOT SCALE EXCEPT FOR PLANNING PURPOSES