


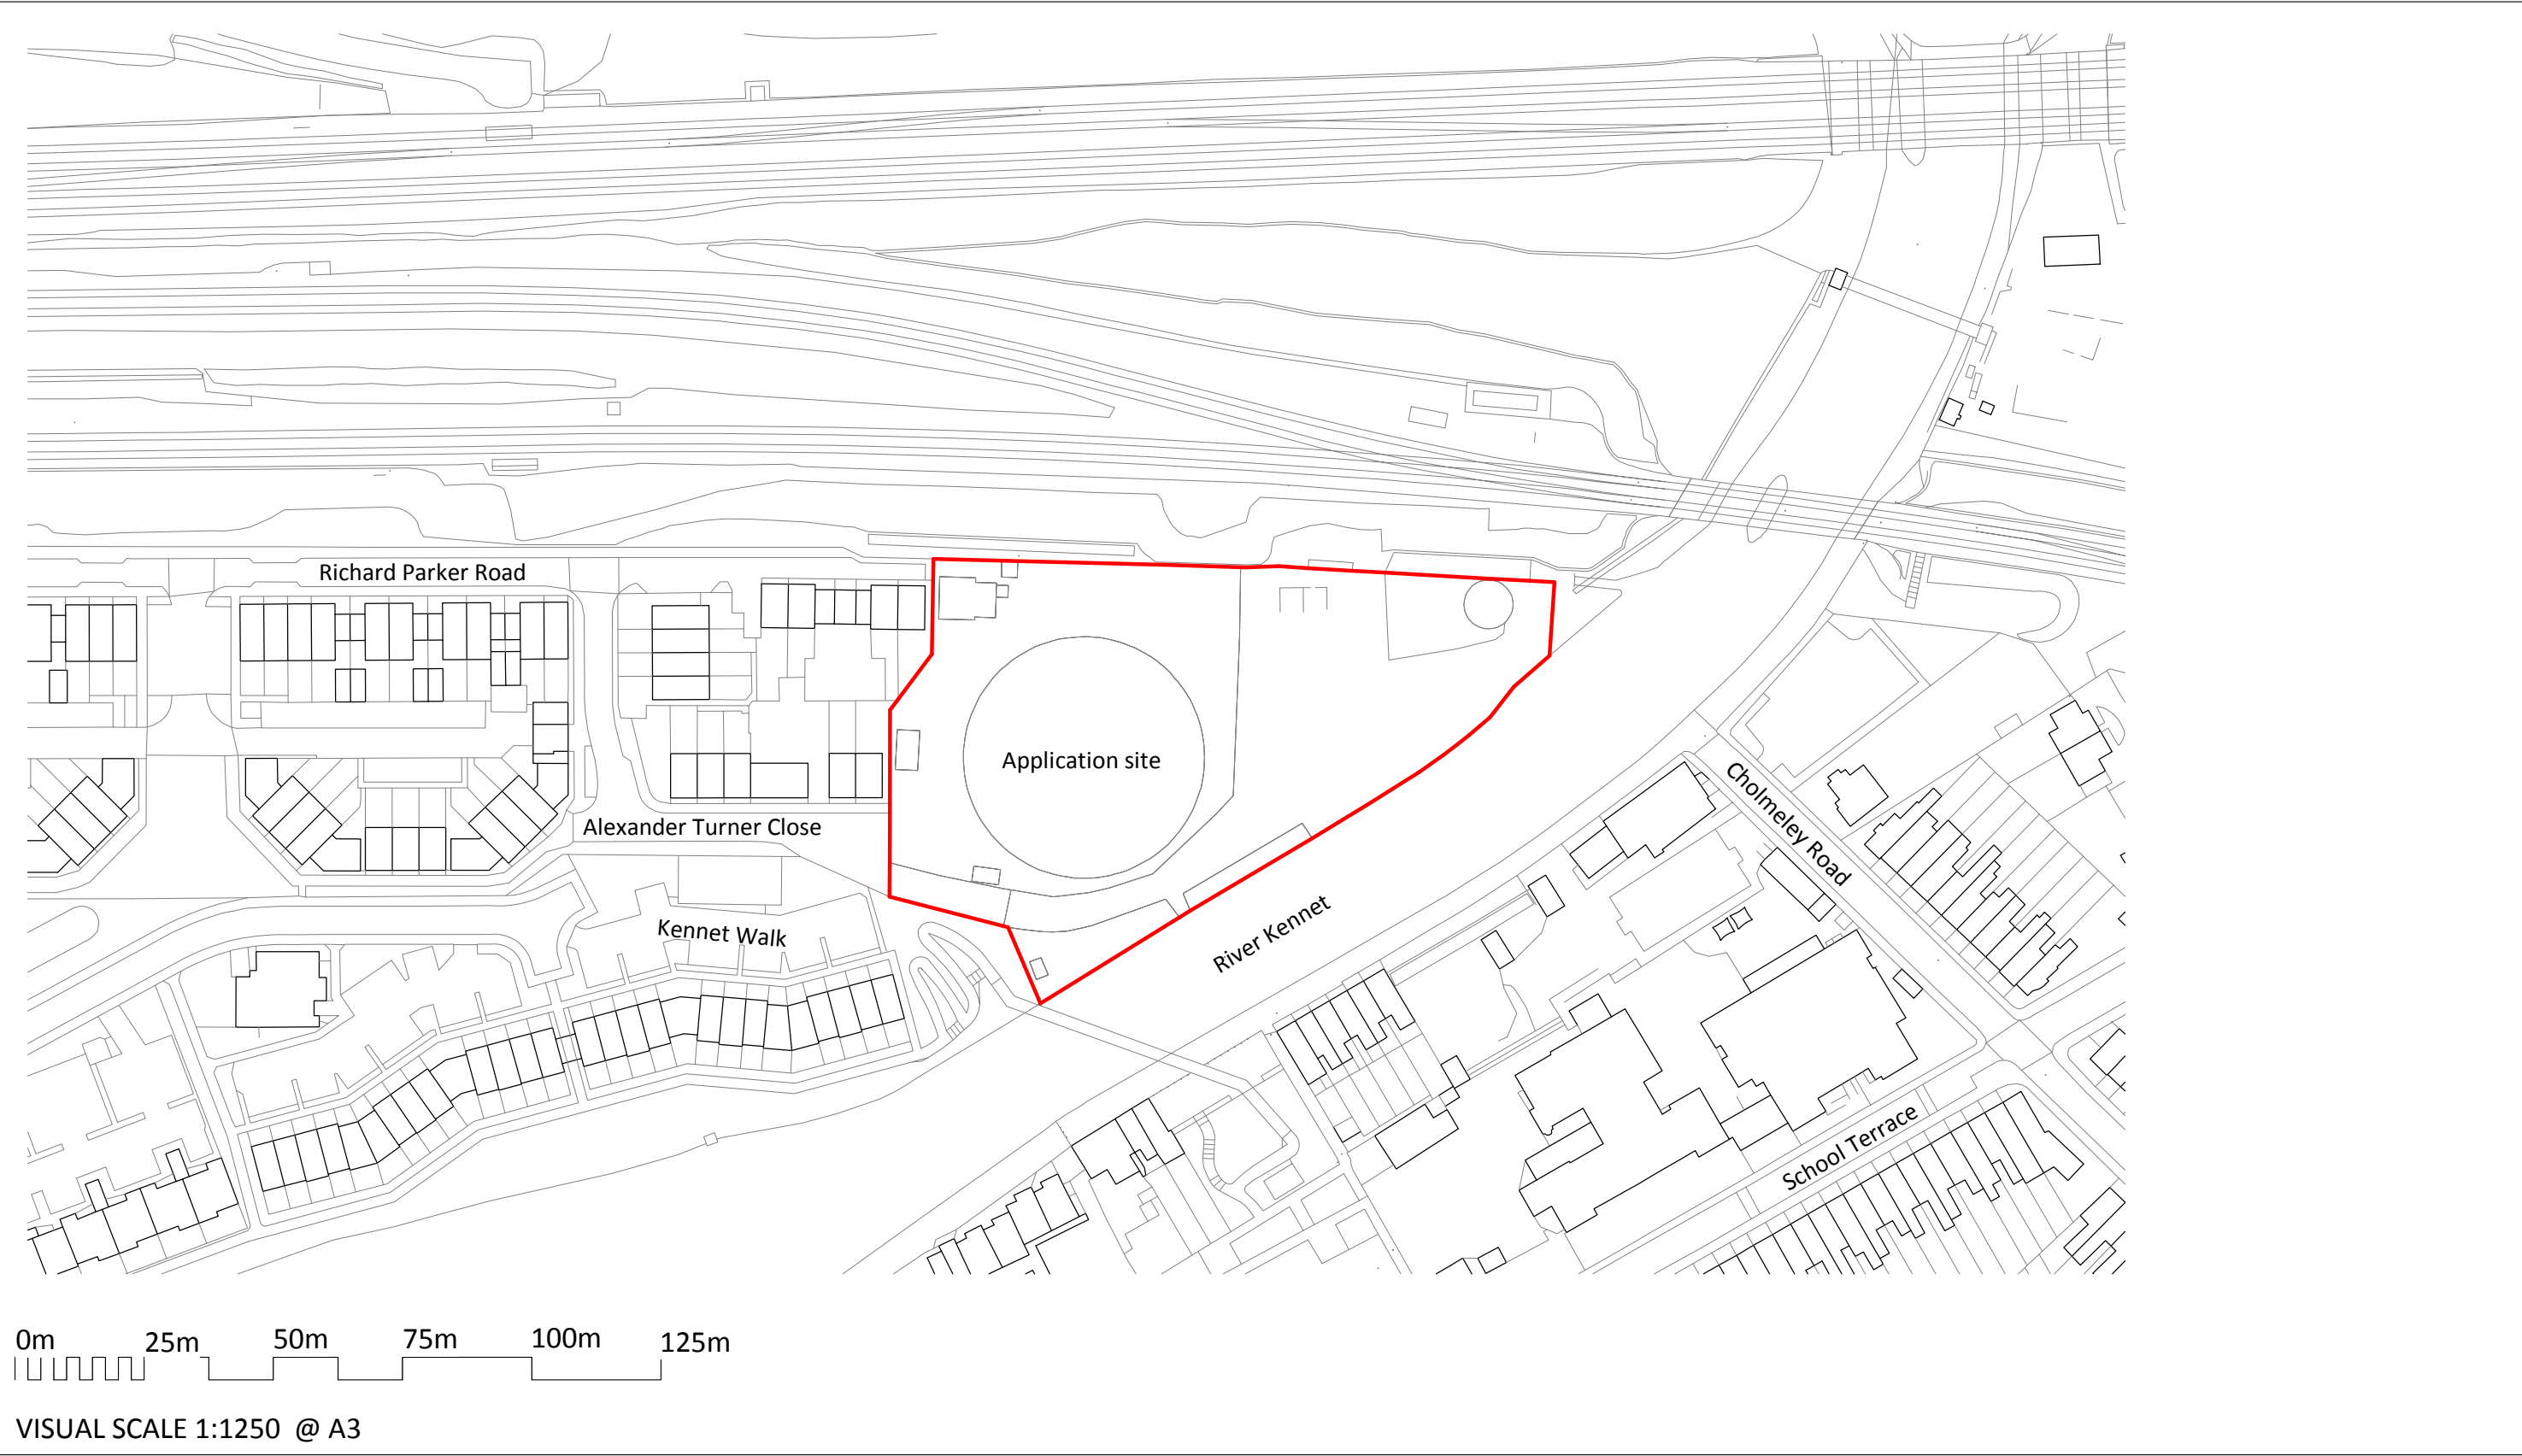

NOTES

CONSULTANTS

- Refer to highways consultant's drawings for details
- Refer to landscape consultant's drawings for details
- Landscaping layout is indicative only

AREAS

- Refer to area schedule

© Copyright Reserved. ColladoCollins Partners LLP

Rev	Notes	Date	By	Auth
P	Planning Application	28/03/19		

ColladoCollinsArchitects

17-19 Foley Street

London W1W 6DW

T 020 7580 3490

F 020 7580 2917

info@colladocollins.com

www.colladocollins.com

Date: 28/03/19

Drawn By: LK

Checked by: RC

Scale @ A3: 1 : 1250

CAD File No:

Danescroft (KDPM) LLP

Gas Holder, Reading

Site Location Plan

PLANNING

16035

P0-001

Revision