



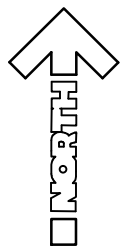

This drawing is the sole copyright of Archytas Ltd and no part may be reproduced without their written consent.
ONLY SCALE FROM THIS DRAWING FOR THE PURPOSES OF DETERMINING A PLANNING APPLICATION
All dimensions are to be checked on site.
This drawing is to be read in conjunction with all relevant consultants information.

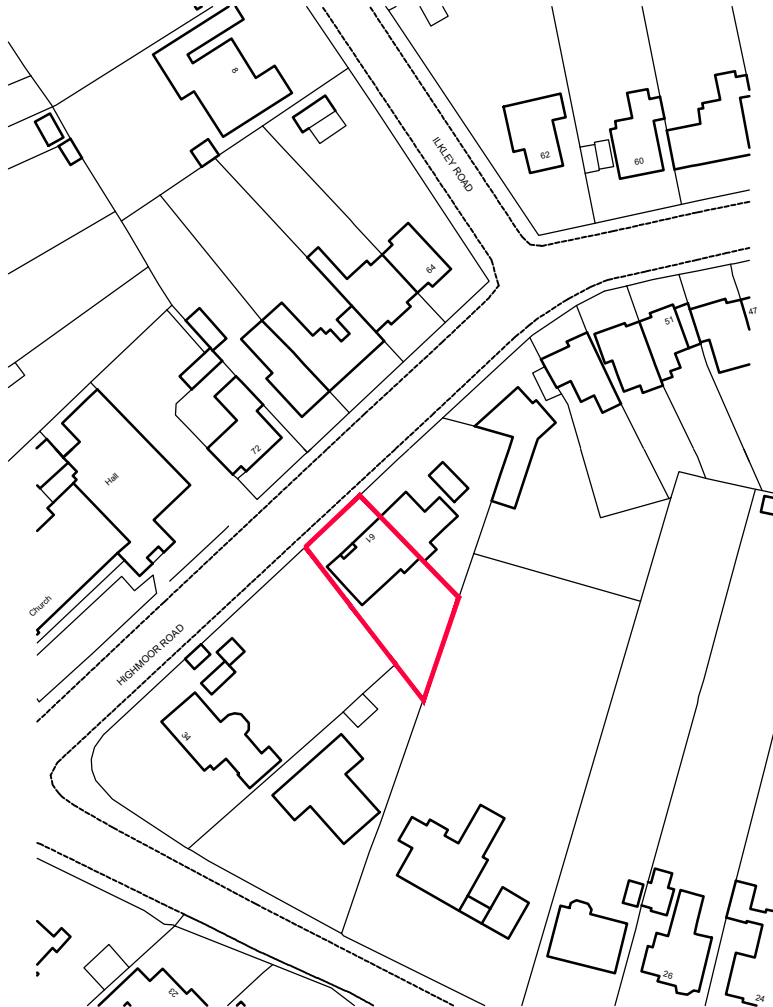

Mapping contents (c) Crown copyright and database rights 2018 Ordnance Survey 100035207

LOCATION PLAN

0 10 20 30 40m
Scale 1:1250

No. Revision

Date

Project
Proposed alterations to existing single storey rear extension
61, Highmoor Road, Caversham, RG4 7BQ

Project No	Drg No	Rev
AL 01453	01	-

Drawing Title
Location Plan

Scale	Drawn by
1:1250 @ A4	CG

Date
Aug 2019

Rowan Lodge Φ Southend Road Φ Southend Bradfield Φ RG7 6ES
tel: 0118 9745100 Φ e-mail: archytas@btconnect.com
building design Φ CAD support Φ planning Φ space planning Φ surveying

αrchytas