




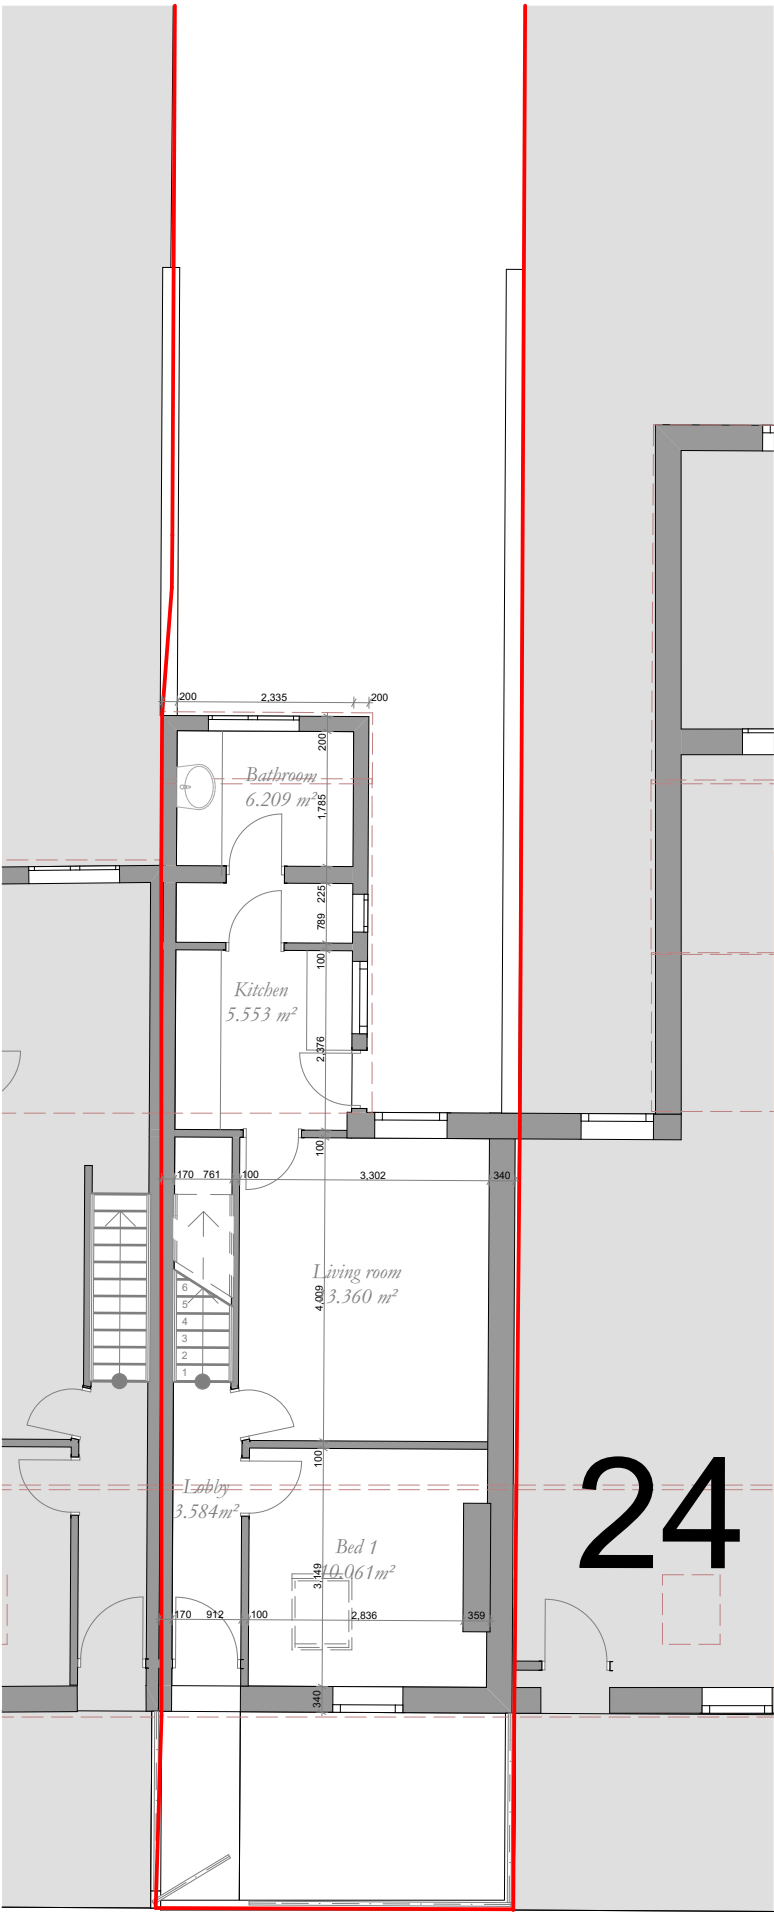


Ground Floor 1:100

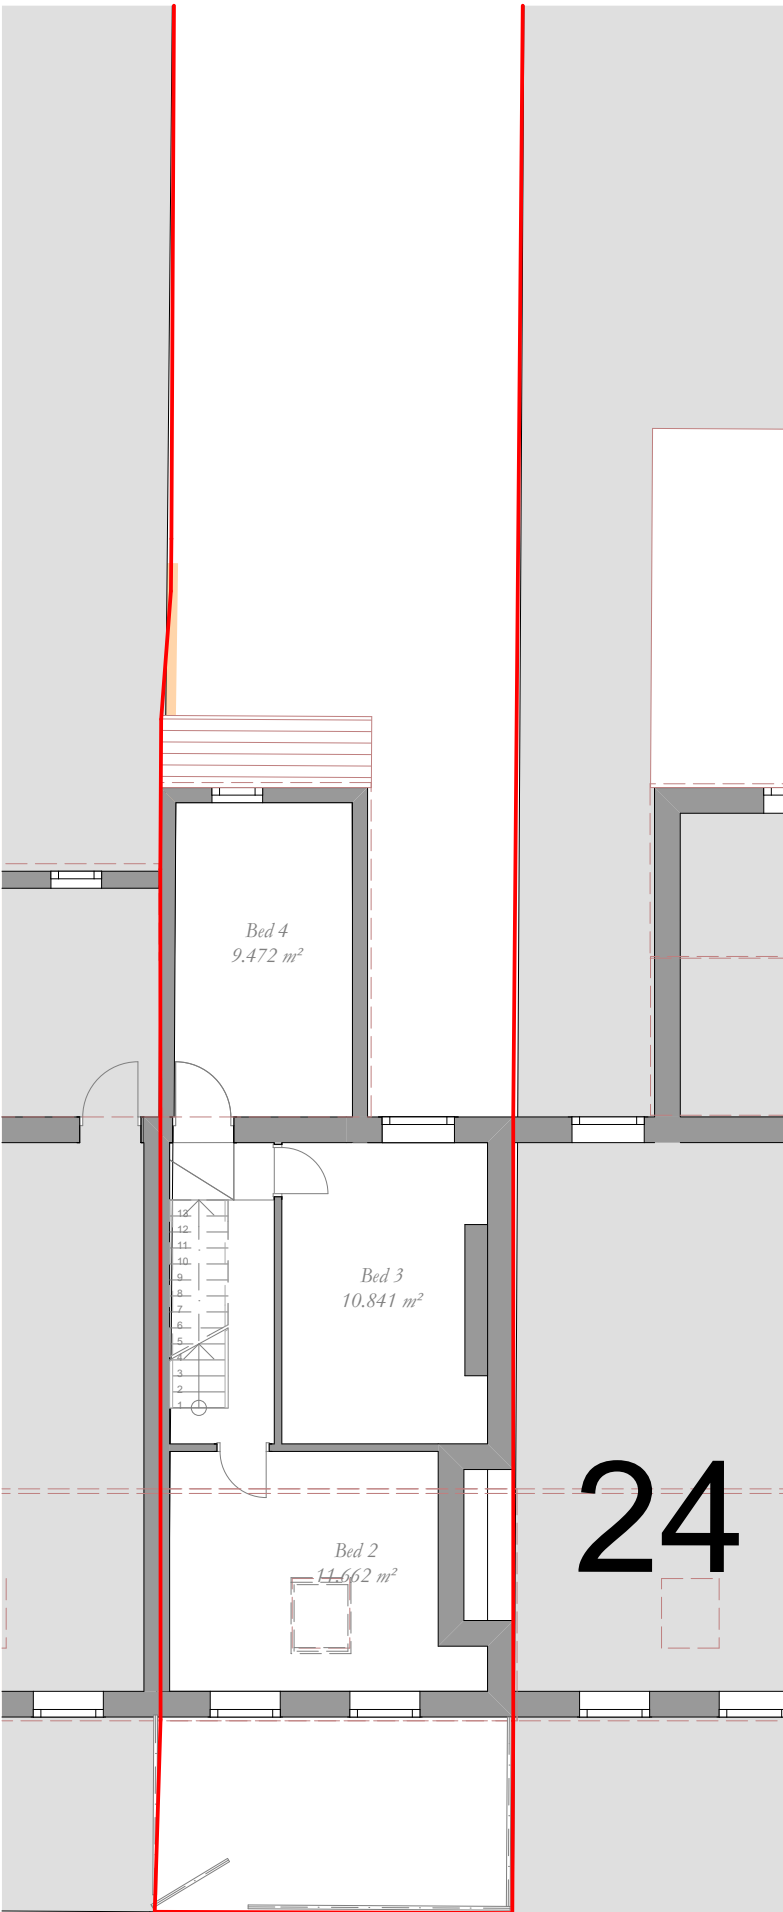

First Floor 1:100

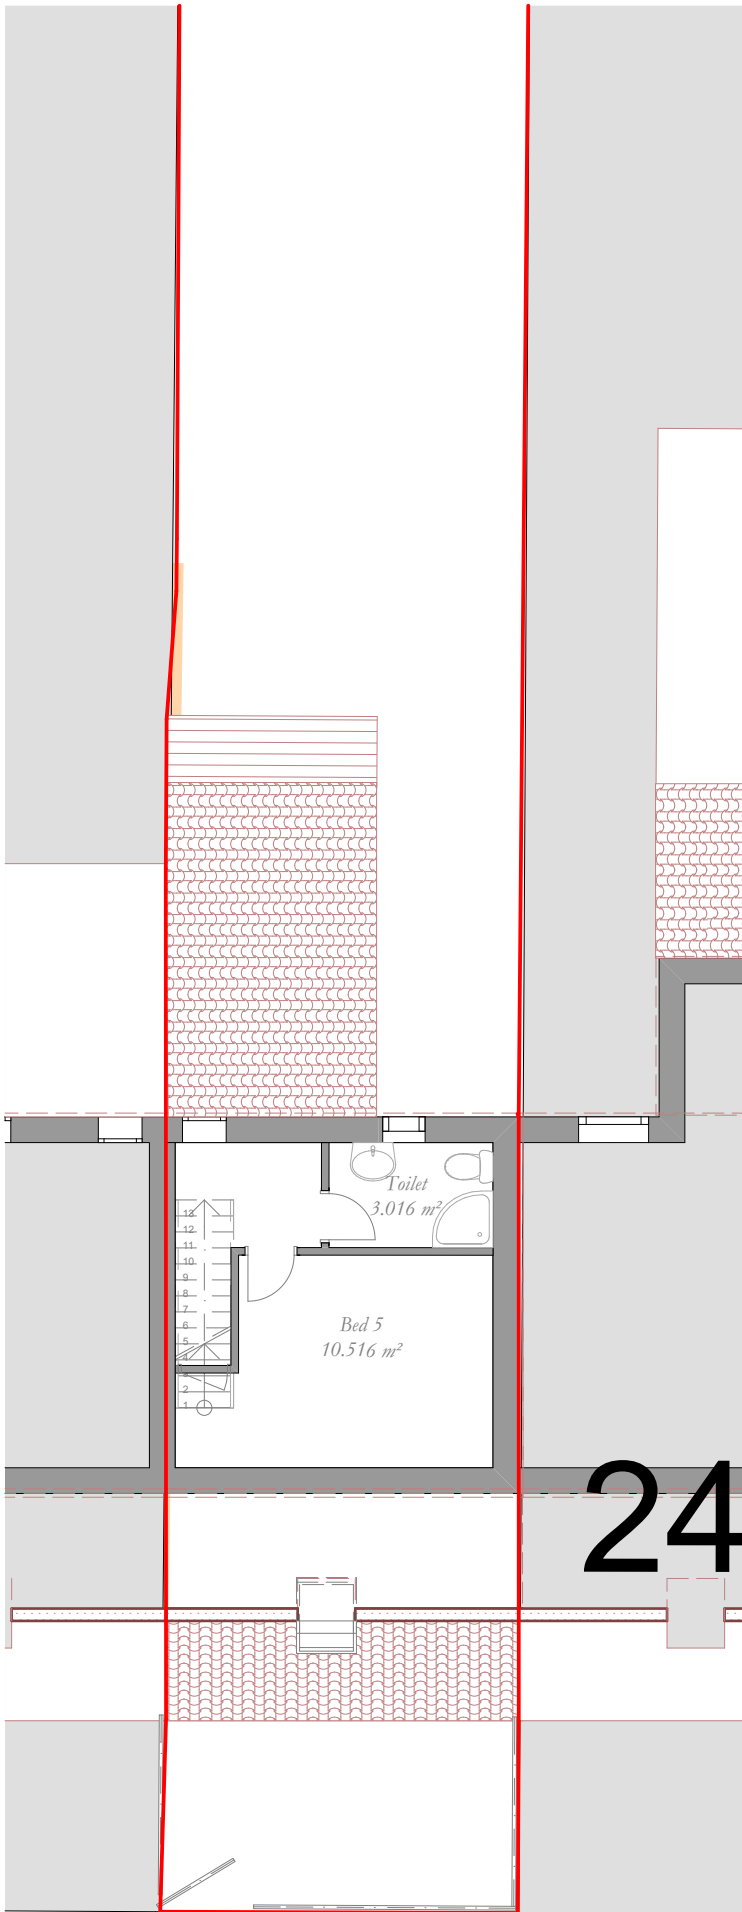

Second Floor 1:100

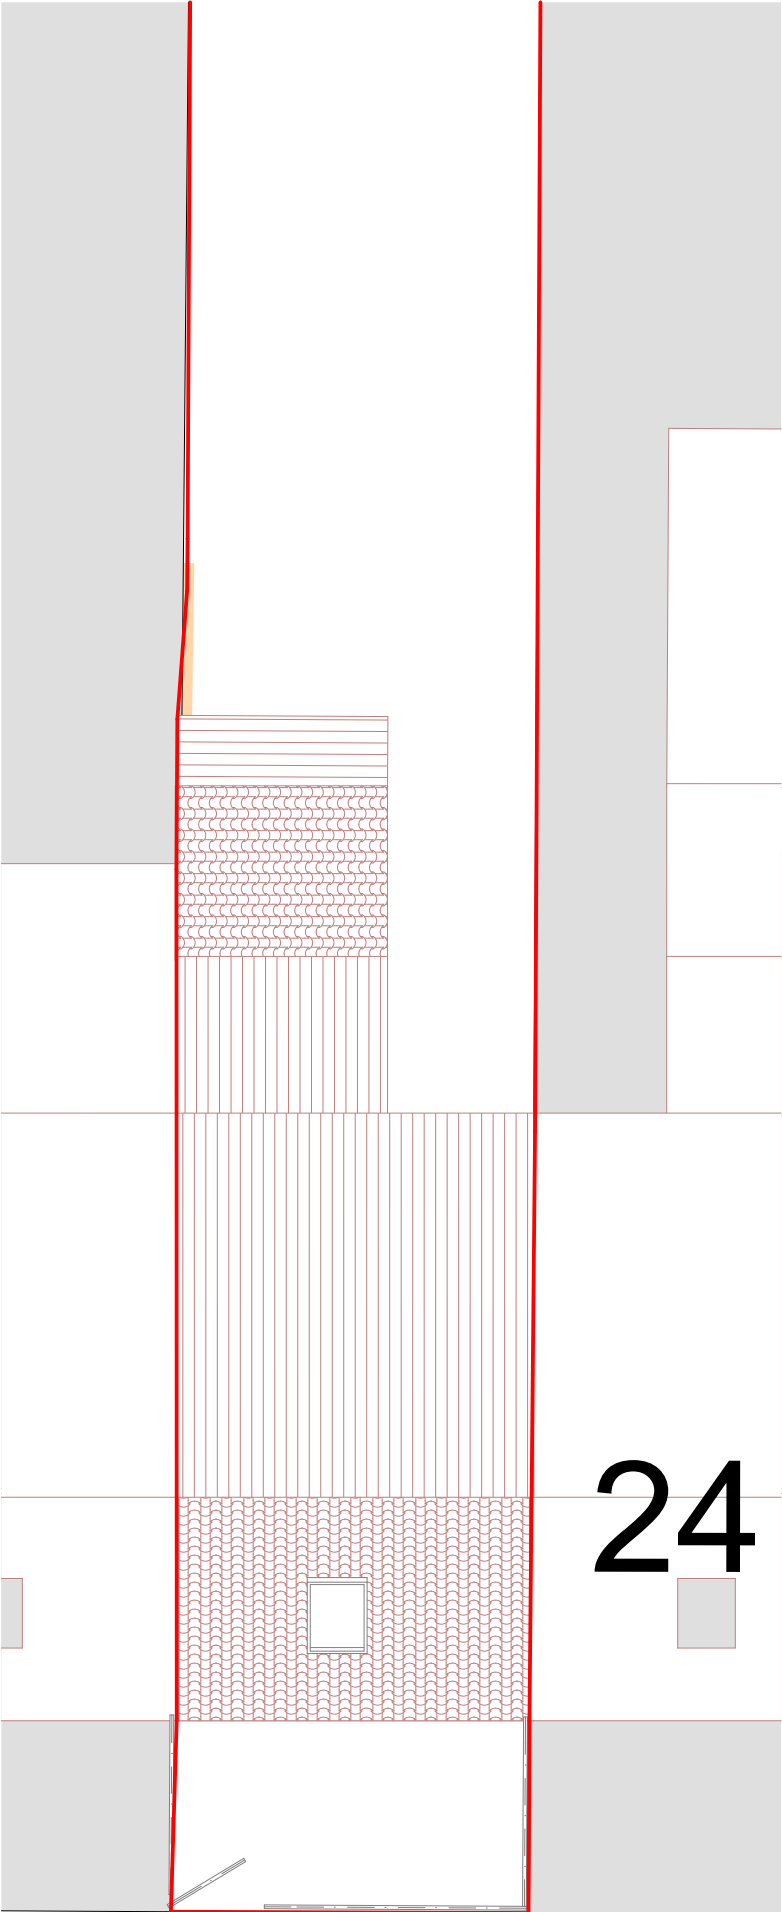

Roof 1:100

© This drawing remains the property of The Keen Partnership and shall not be copied without prior written consent.

All dimensions to be checked on site and any discrepancies to be reported before work commences.

Notes:



A	Red Line Illustrator	PD	02-04-19
Rev	Description	By	Date

THE KEEN PARTNERSHIP
The Courtyard
Edinburgh Road
Reading RG30 2UA
Tel: 0118 9510 855
Fax: 0118 9510 866
chris@keenpartnership.co.uk
www.keenpartnership.co.uk



Client:
Mr & Mrs Dhillon

Job Title:
22 Hatherley Rd RG1 5QA Reading

Drawing Title:
Existing Plans

Drawing Date: 11-03-2019	Status: PLANNING DRAWINGS	
Issue Date: 02/04/2019	Drawn By: PD	Scale: 1:100@A2
Job No: 8847	Drawing No: PD-10	Rev: A