
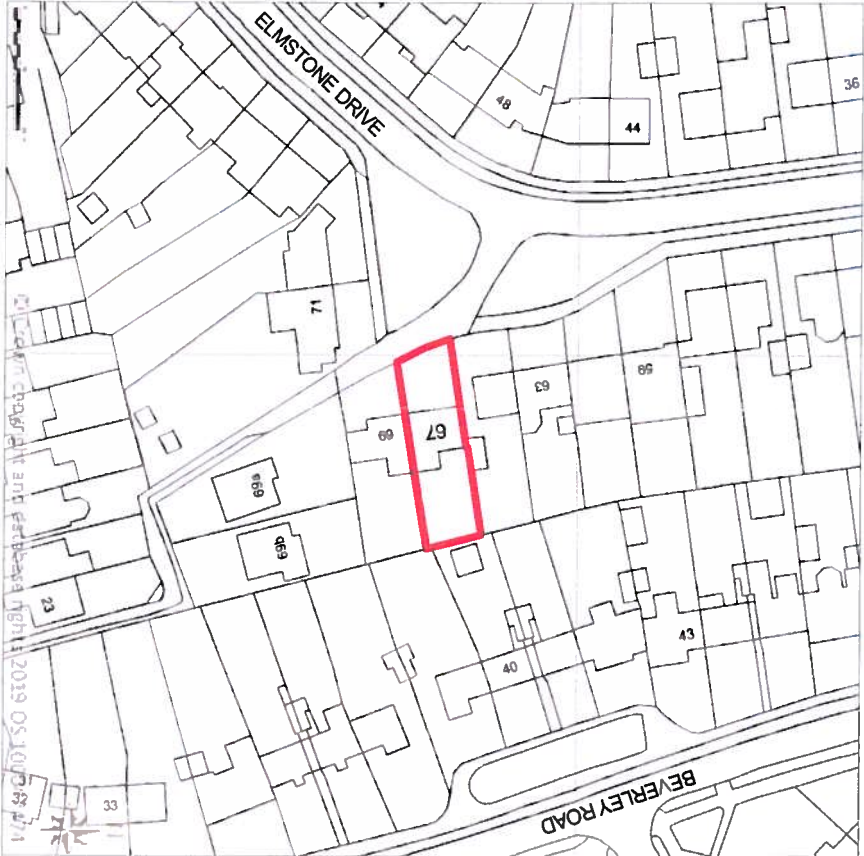


Single storey rear extension
to replace existing.

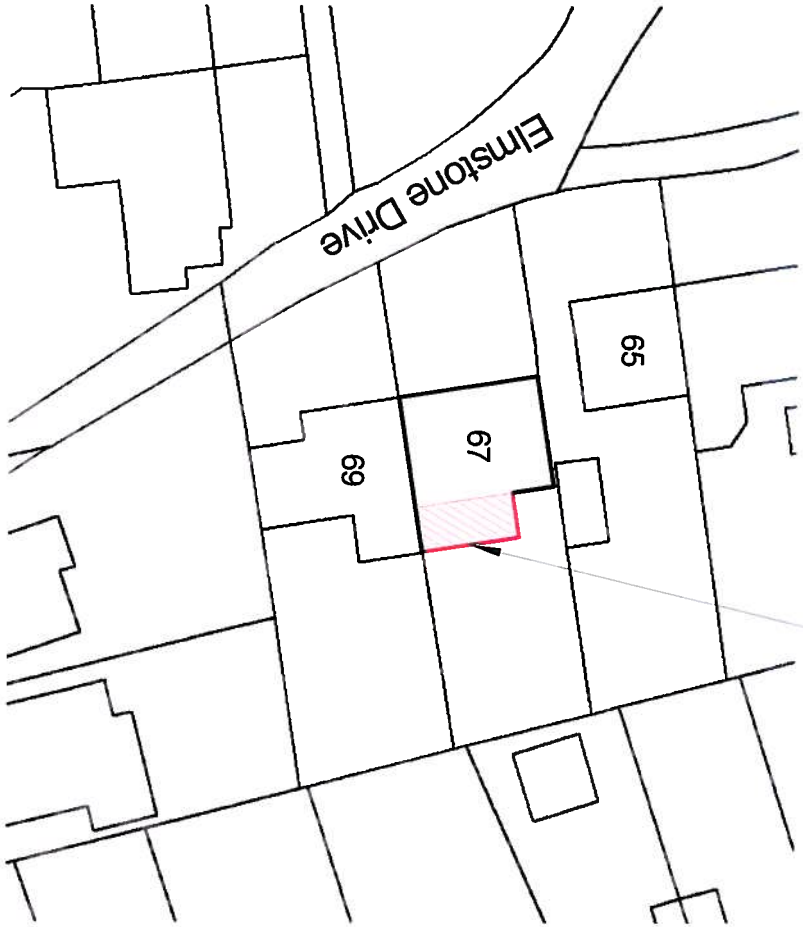

BLOCK PLAN
Scale 1:500

LOCATION PLAN
Scale 1:1250

190714

Reading Borough Council

- 1 MAY 2019

Planning

PUBLIC SEWER

It is possible the property may have a 'public sewer' close to the new proposed construction. If this is the case, it will be identified when the Local Authority considers the building regulation application and advises whether it is necessary to make a further application to Thames Water to get their agreement to the proposals.

PARTY WALL ACT (1996)

All affected neighbours must be notified if any of the proposed work intended to be carried out falls within the requirements of the Party Wall Act (1996). This may include work on an existing wall shared with another property, building on the boundary or excavating near a neighbouring property. This is not a matter dealt with by Local Authority approvals and it is recommended you seek suitable professional advice.



House Alterations
1, Wilwyne Close, Caversham, Reading, Berks RG4 5EP
Tel: 07864 122 313 email: housealterations@gmail.com

BLOCK & LOCATION PLANS

Title		Scale		Rev	
Dwg No:		(A3)			
GOSLING-0419-05		1:1250			
		1:500			