



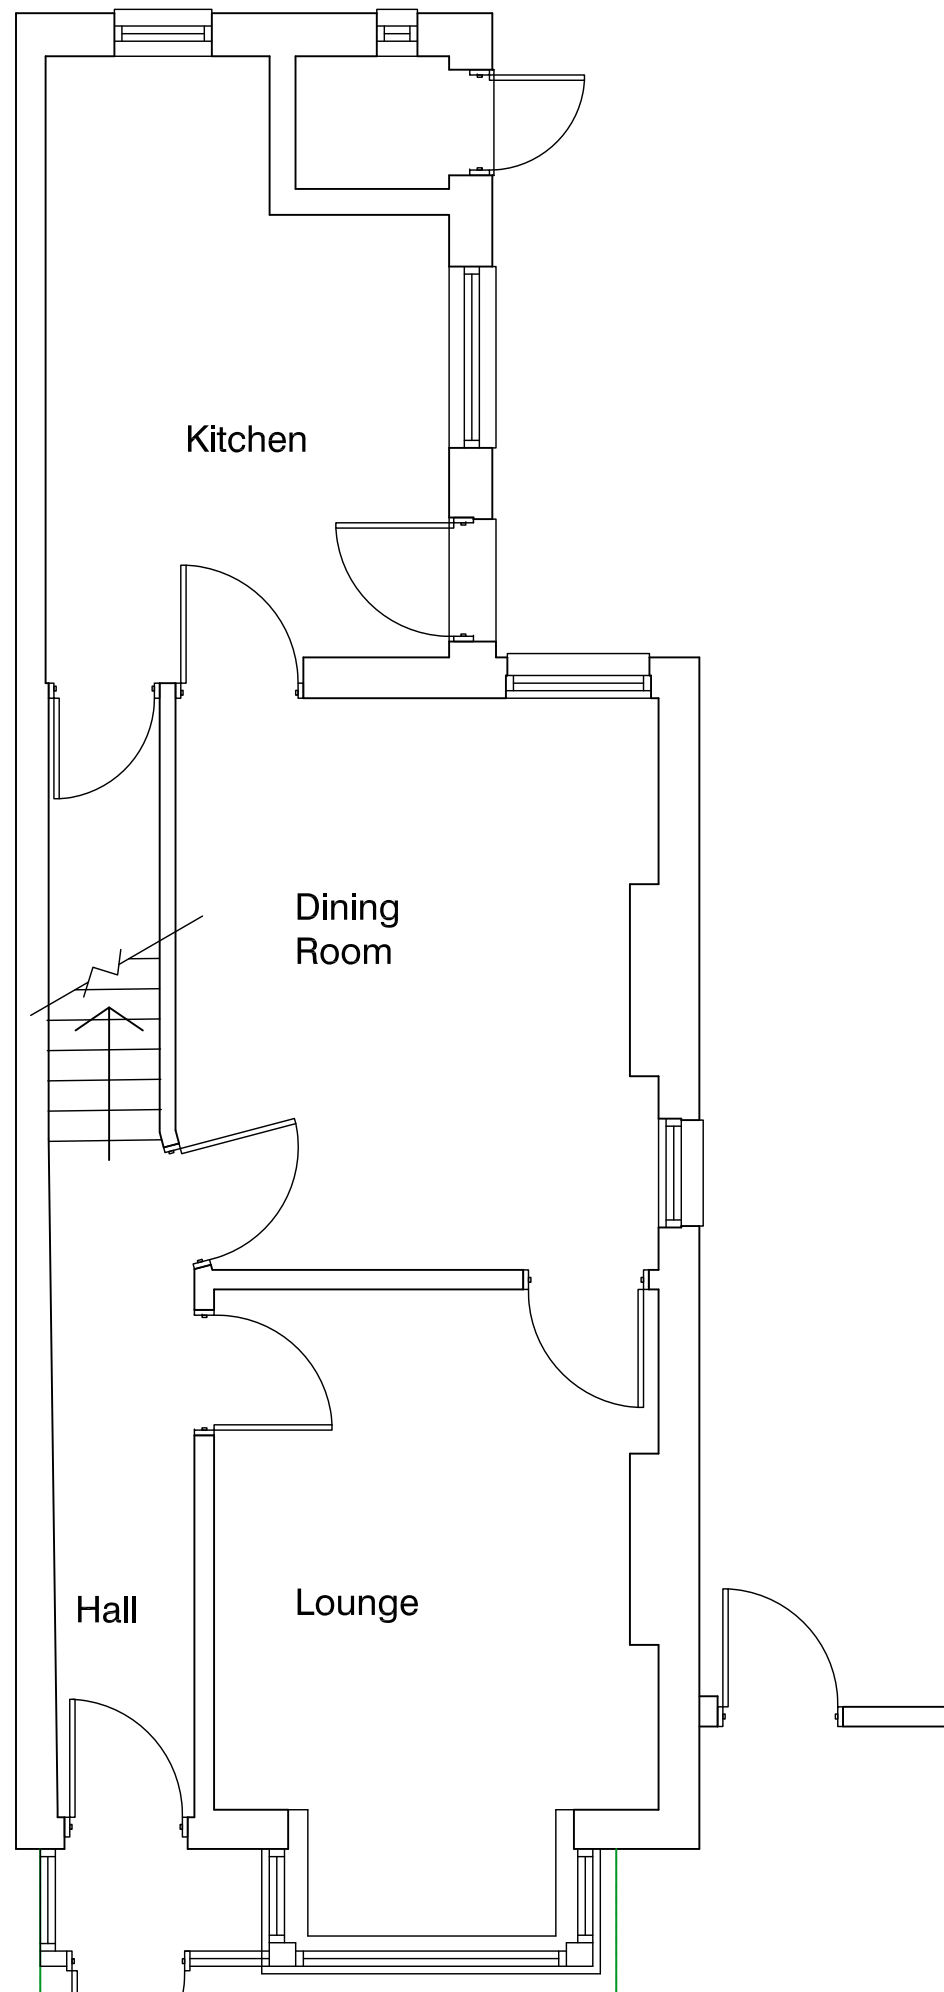

Ground Floor Plan

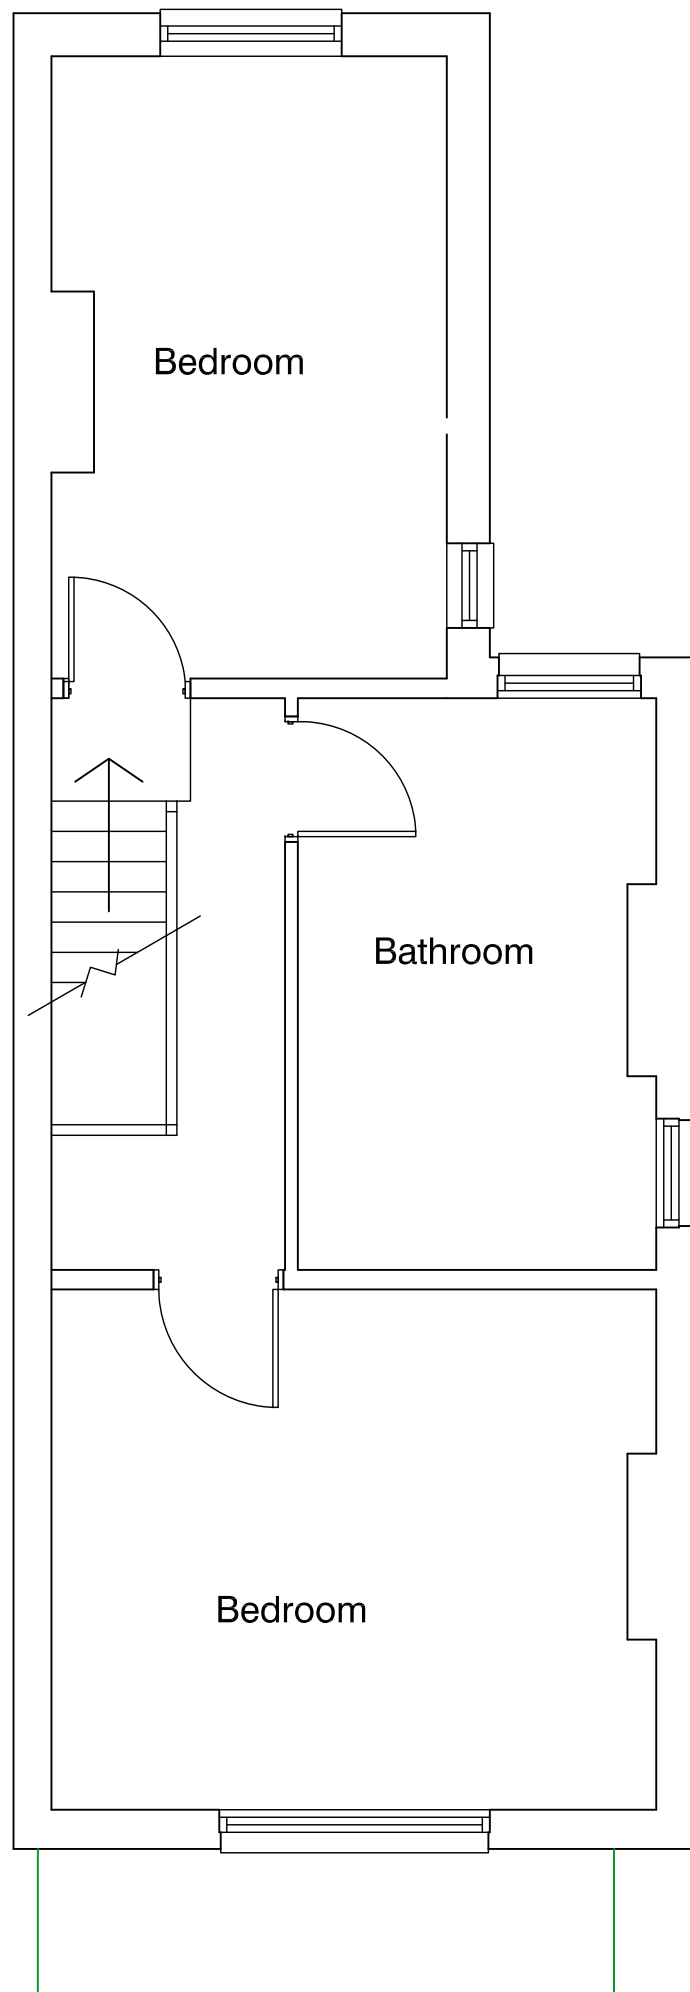

First Floor Plan



RAMMURTI DESIGN LTD
ARCHITECTURAL & PLANNING SERVICES
268 TILEHURST ROAD, READING RG30 2NE
TEL/FAX: 01189510628 MOB: 07799883574

**RETROSPECTIVE PLANNING PERMISSION
SOUGHT FOR CONVERSION OF EXISTING TWO
STOREY RESIDENTIAL PROPERTY INTO 2 X 1
BEDROOM SELF-CONTAINED FLATS.**

at No 37 St George's Road Reading RG30 2RG

FLOOR PLANS ~ Pre-Existing

for Mr & Mrs LUTHRA

Scale: 1/50

Date: April 2014

LUTH-StG:01 Rev -