




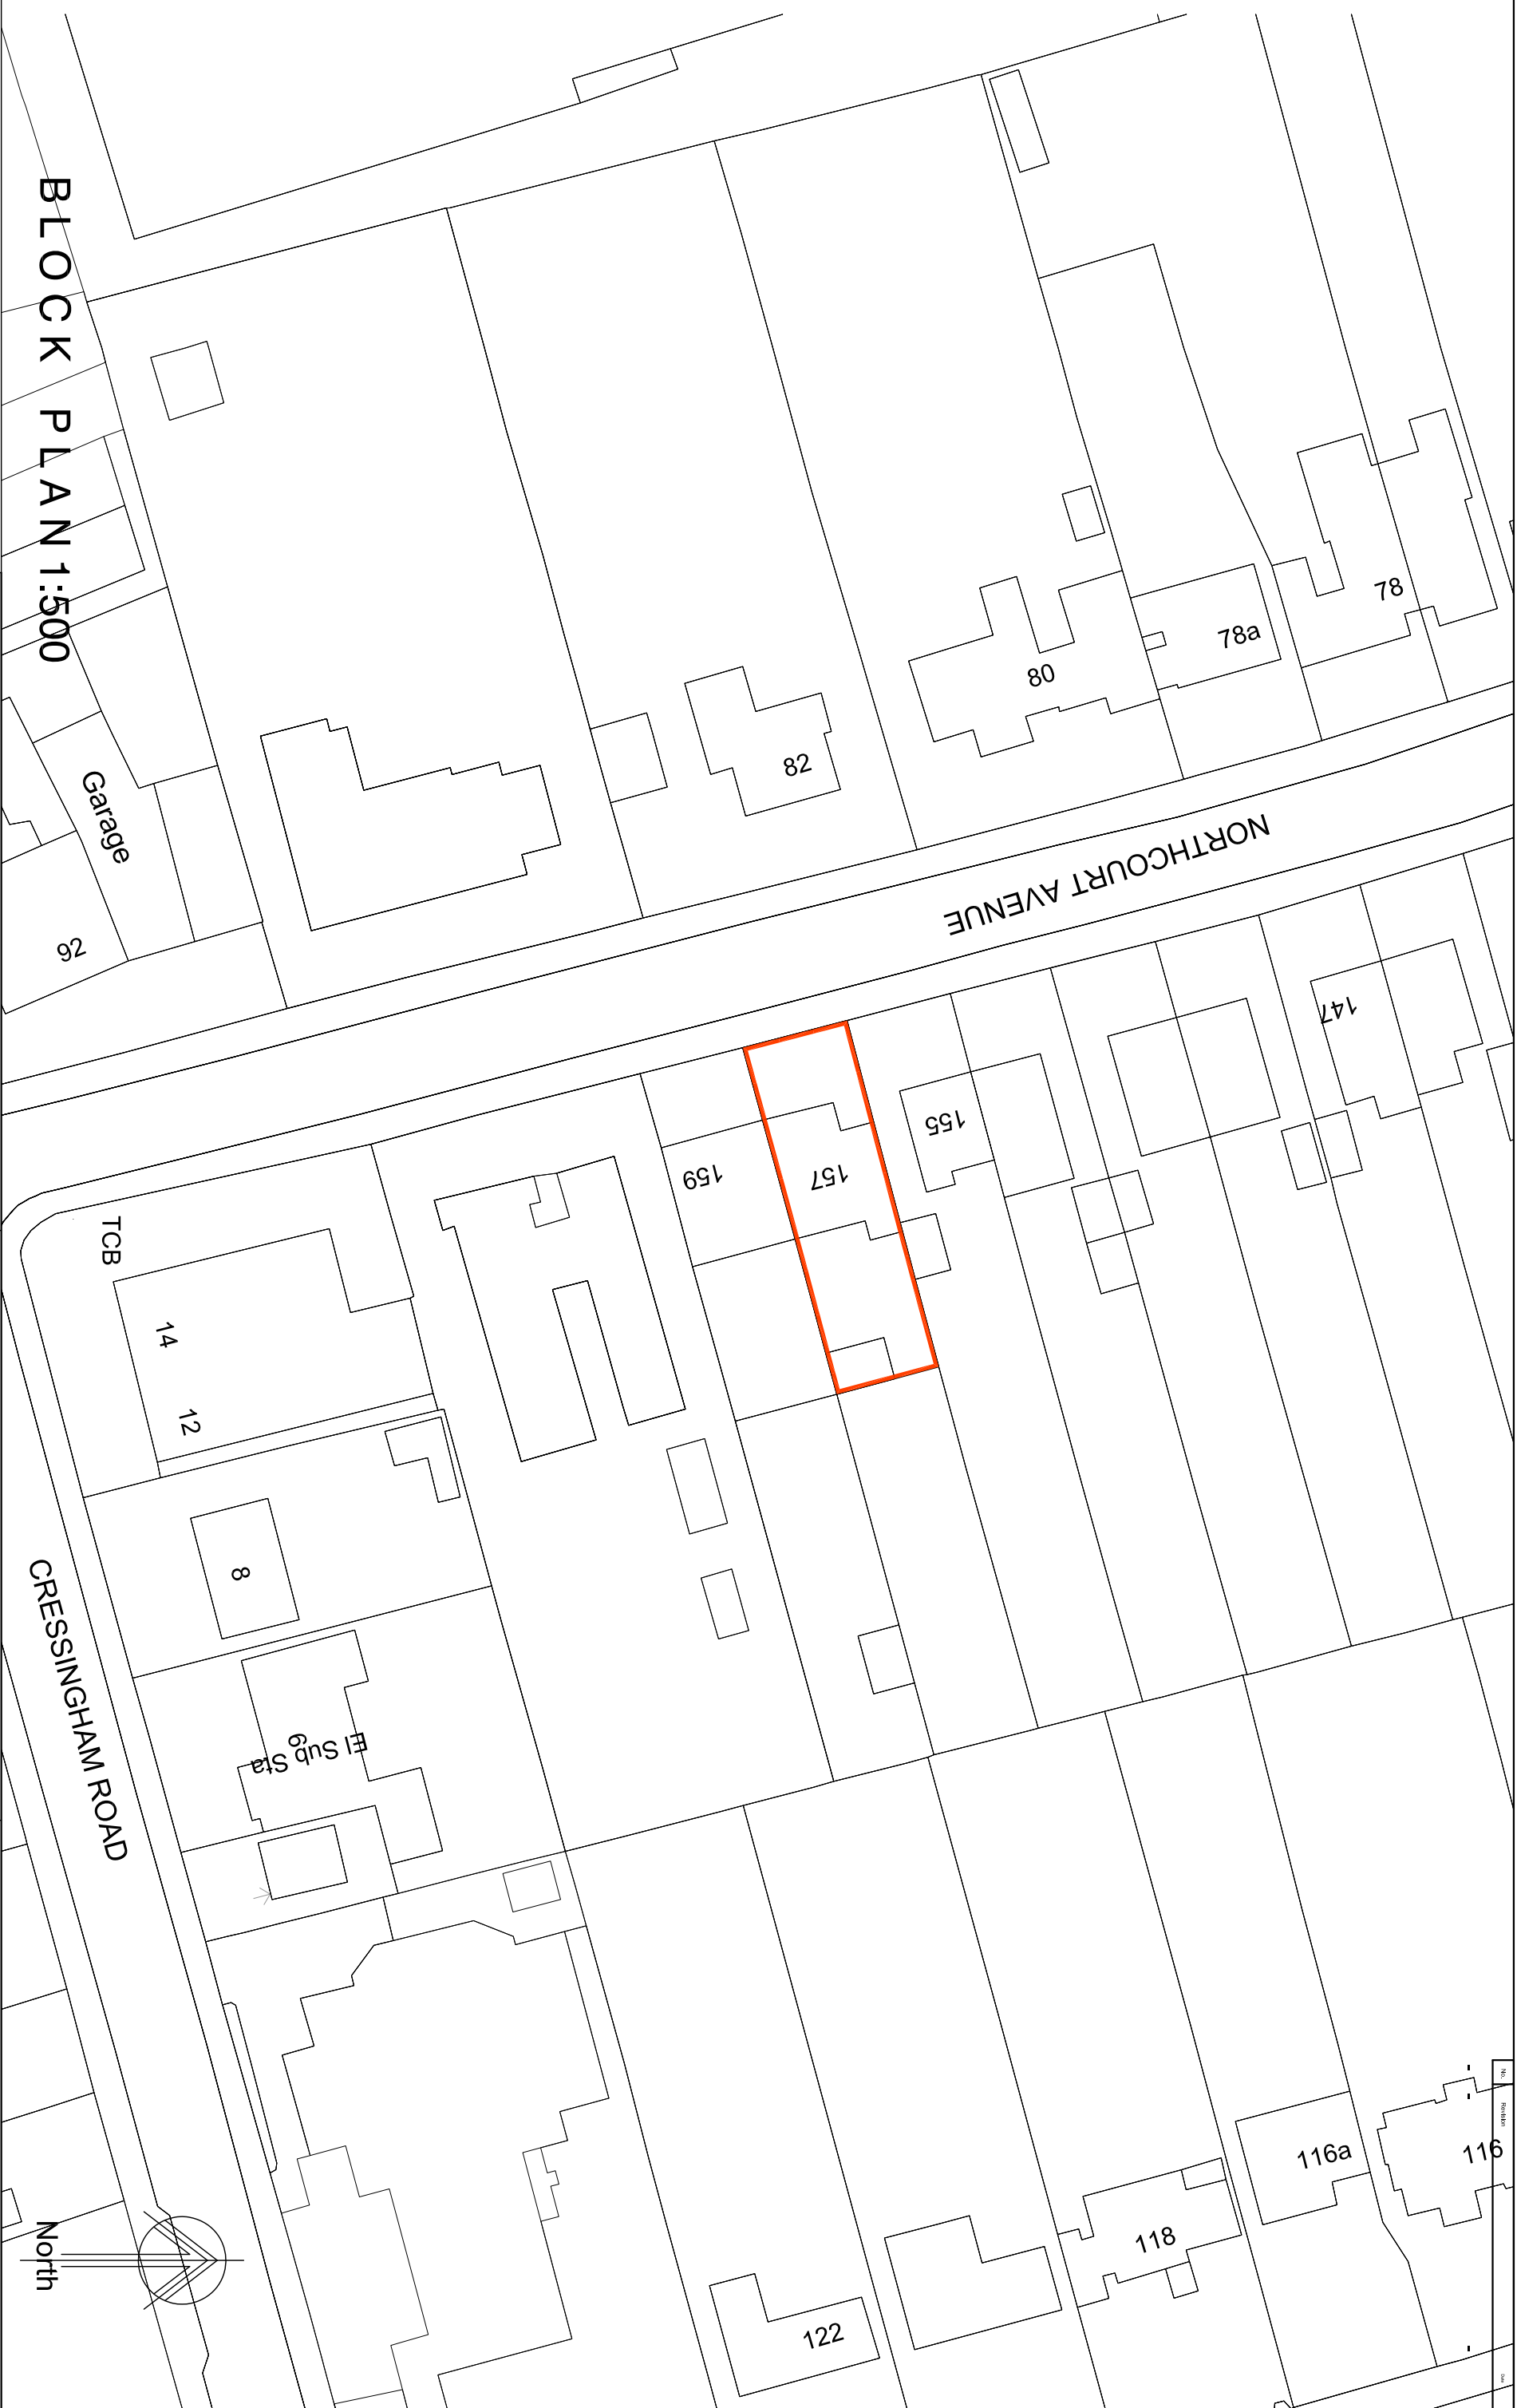

BLOCK PLAN 1:500

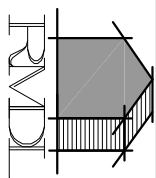

RAMMURTI DESIGN LTD
ARCHITECTURAL & PLANNING SERVICES
268 TILGHURST ROAD, READING RG30 2NE
TEL/FAX: 01189510628 MOB: 07799883574

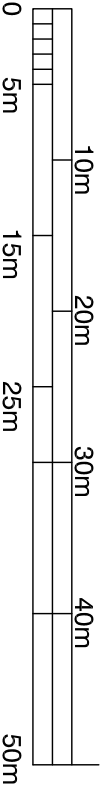

Retrospective application for change of use from C3 Private Dwelling to Suis Generis - Larger Home in Multiple Occupation at 157 Northcourt Avenue, Reading.
for Mrs Z Hussain

SITE & BLOCK PLANS

Scale: as shown
Date: June 2019

NCA:001 Rev -