


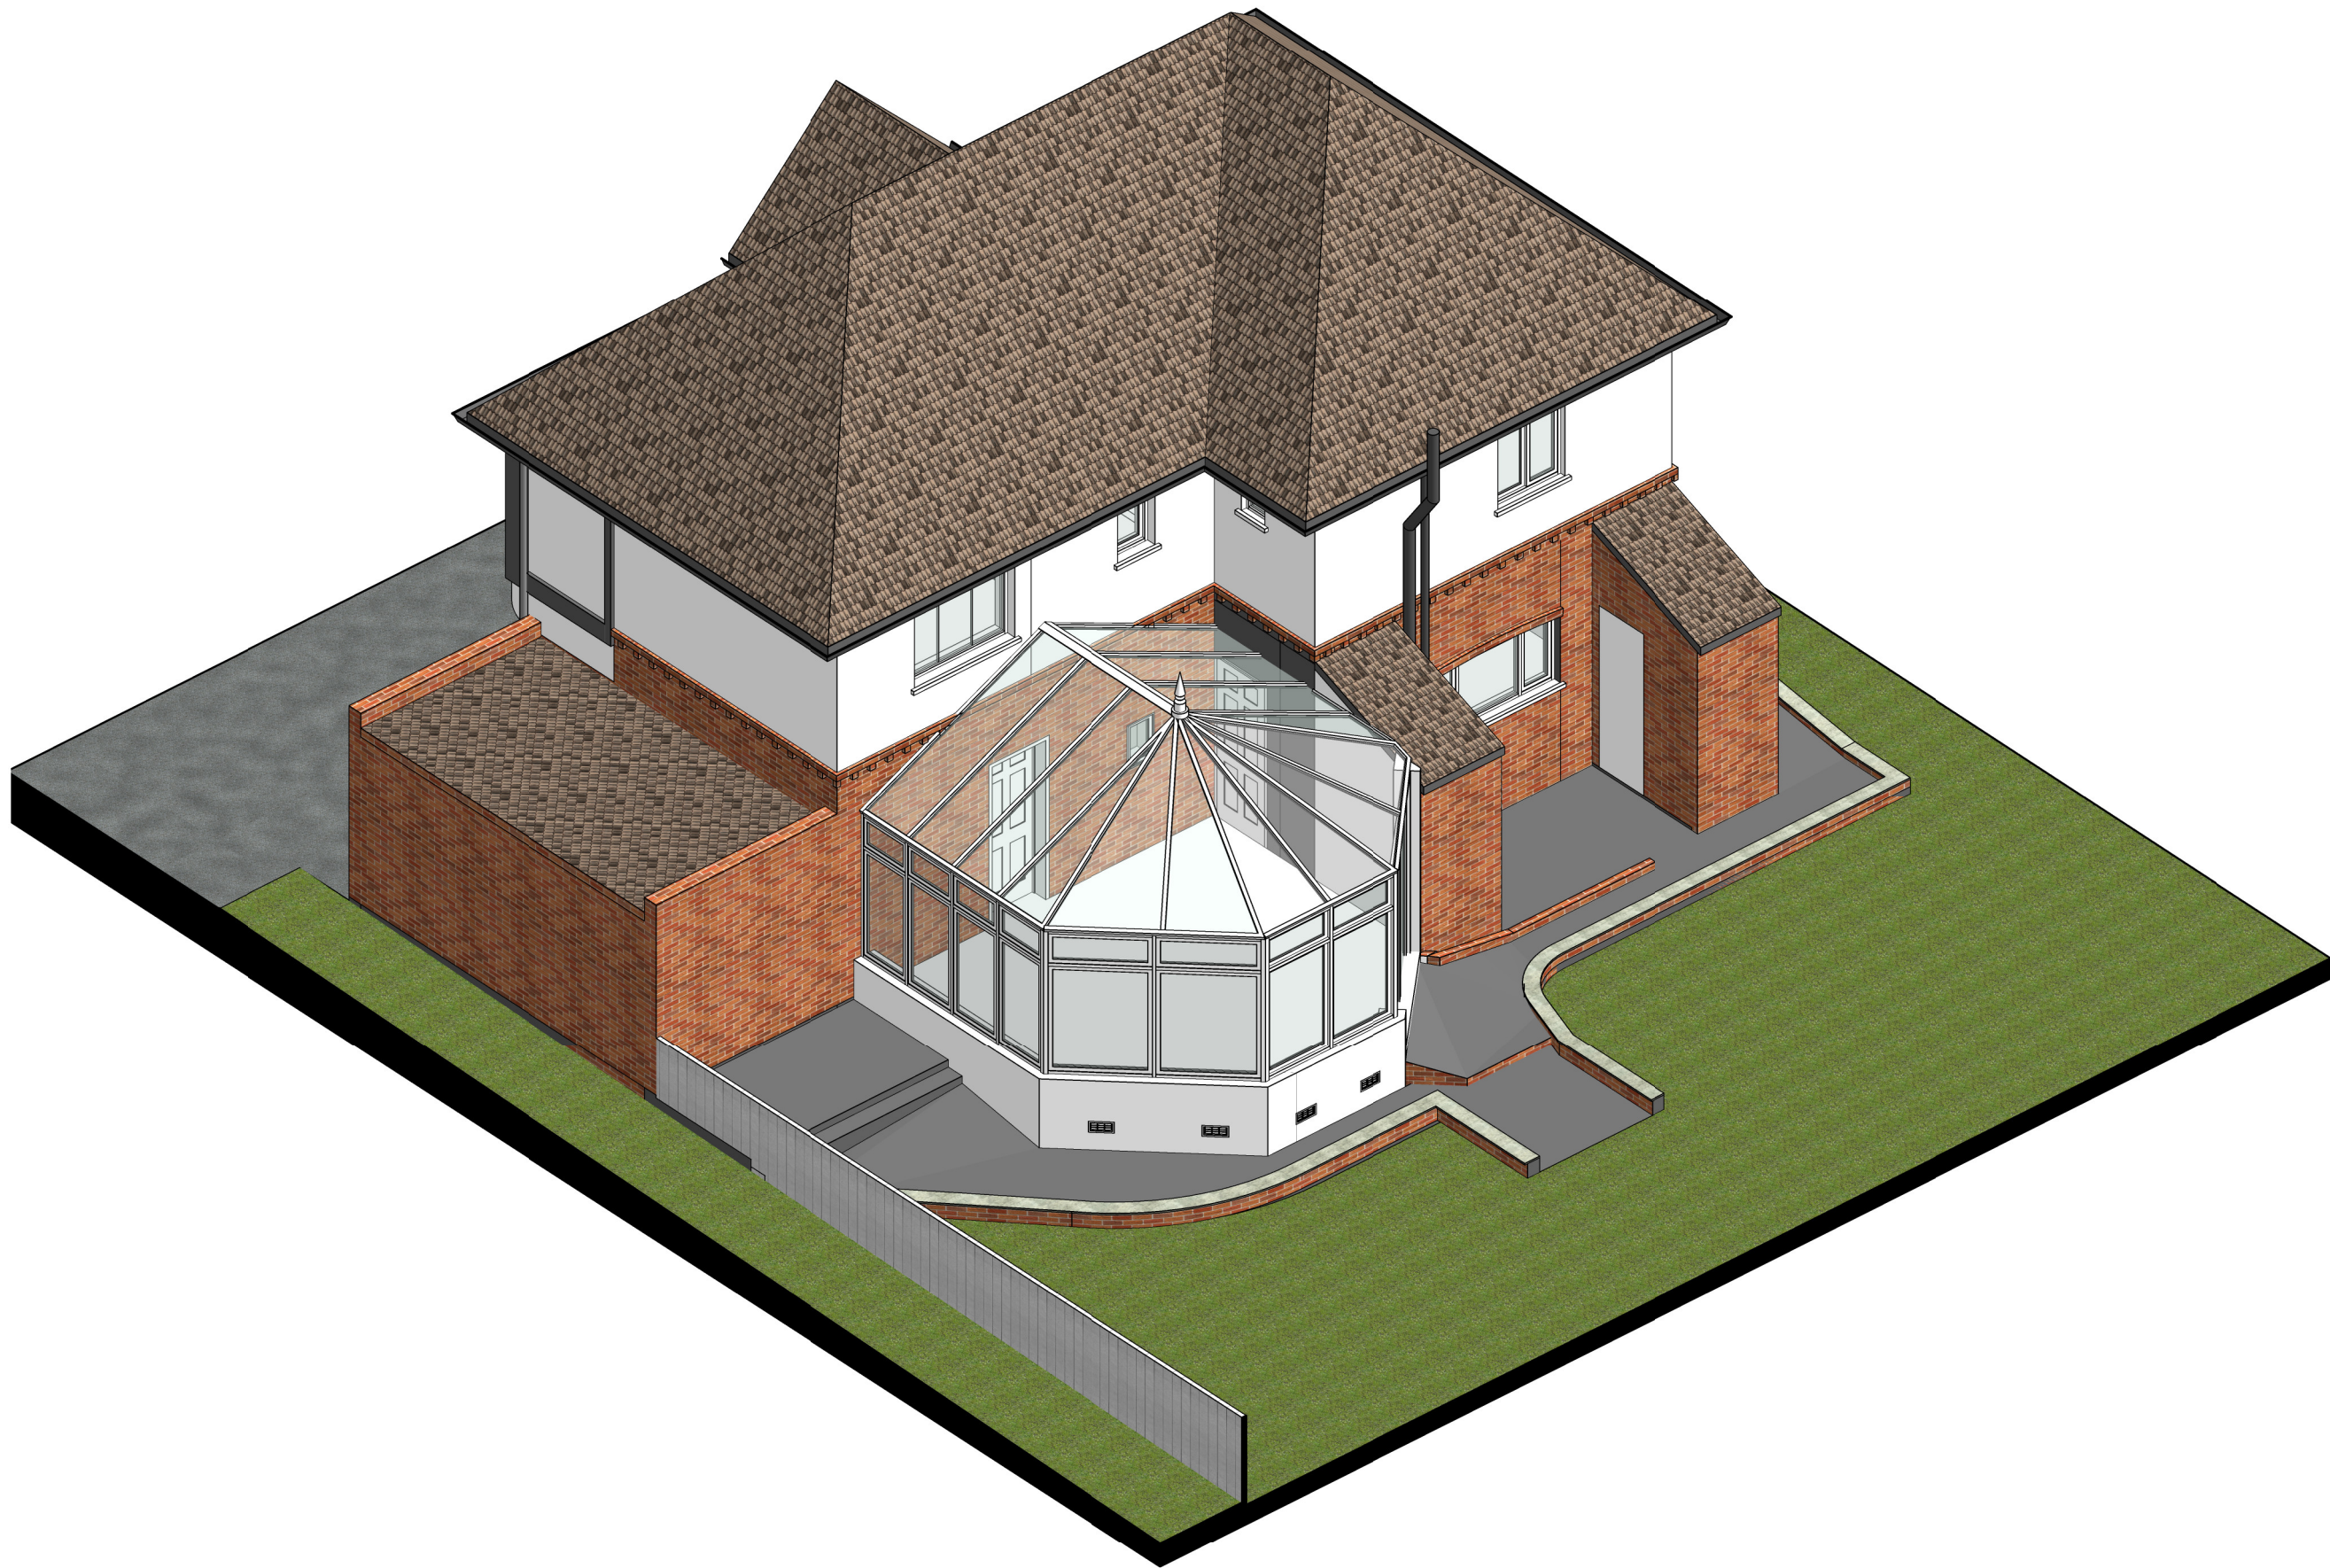

- Notes
1. All materials to match existing unless otherwise
 2. ~~Do not~~ Not to scale for the construction purposes.
 3. The contractor must verify all dimension on site prior to commencement of works.
 4. This document is copyright of the originator and must be treated as confidential.

Project
53 Honey End Lane

Reading
RG2 8LQ

Drawing title
EXISTING 3D VIEW

Drawing no
11

Scale
1:100 @ A3

Date
Feb - 2019



1 Right Plan - Dariusz Kusyk
1rightplan@gmail.com
07955 449 285

3D Existing View 1

