




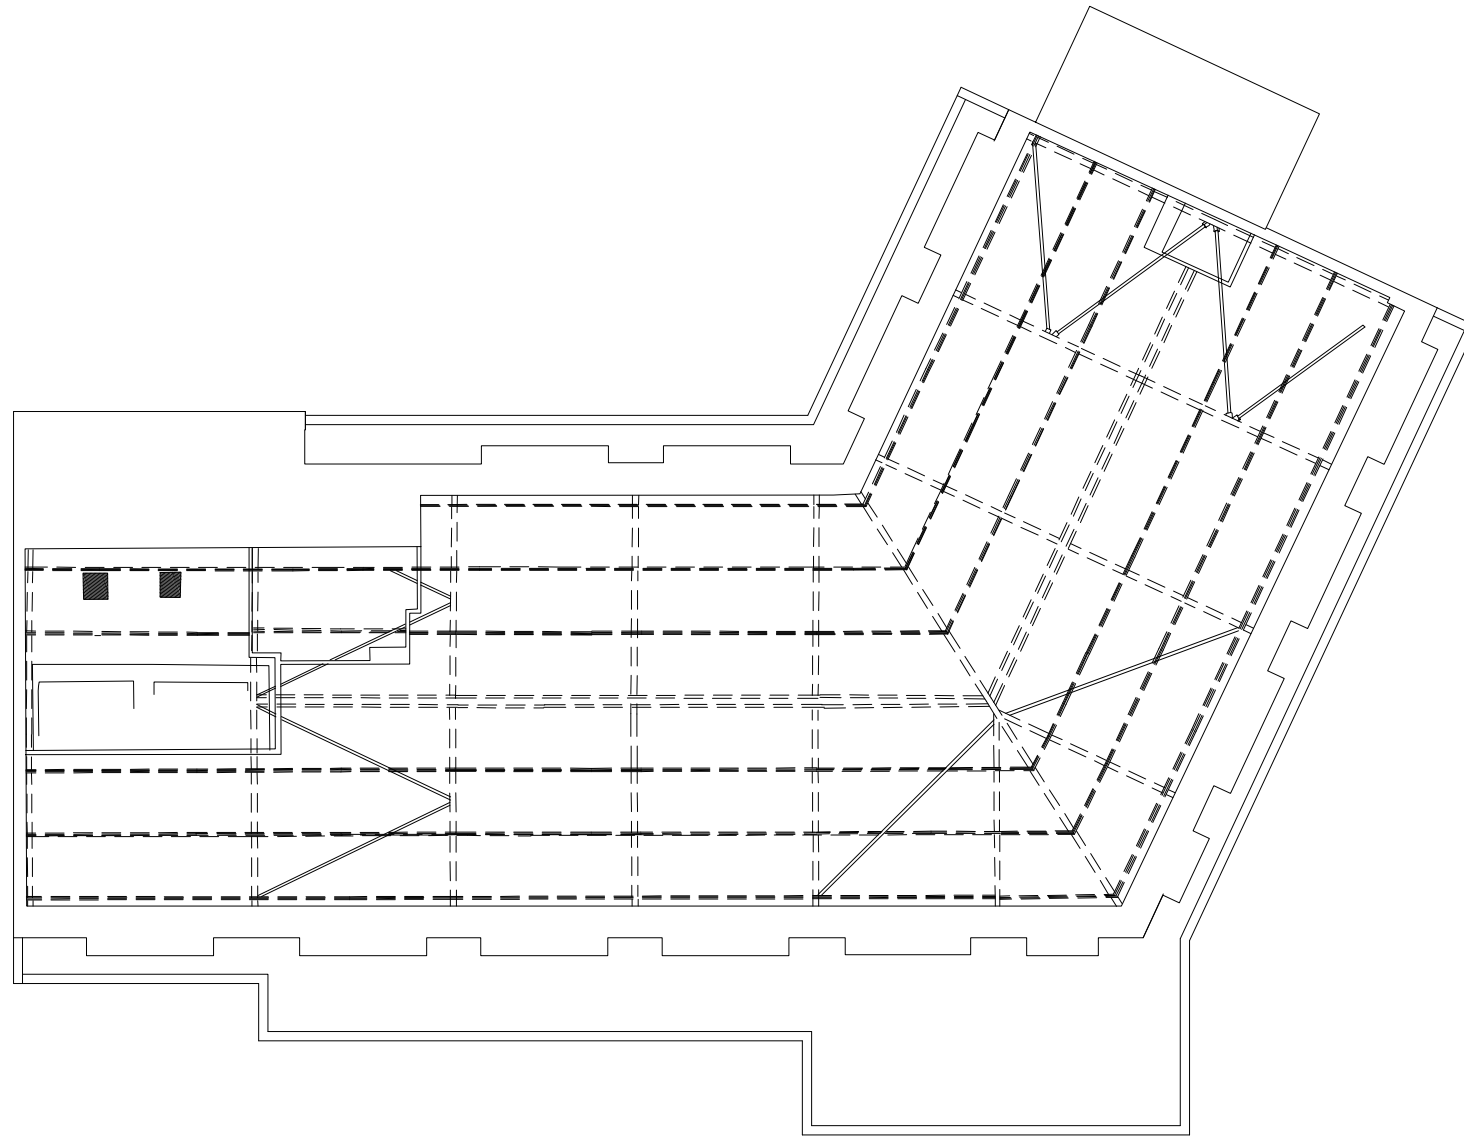

EXISTING LOFT PLAN
SCALE 1:200

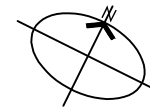

Rev:

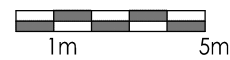

6 Wrotham Business Park
Barnet, Herts
EN5 4SZ

t: 0208 275 1080
e: enquiries@planningconsent.com
w: www.planningconsent.com

Drawing Title:
Existing Loft Plan

Scale: 1:200@A3

Drwn: srt

Project:
P.D.Application

Date: April 2019

Location:
Dukesbridge House,
Reading, RG1 4SA

Drawing No:

5016	37
------	----

Copyright and design right held by Stuart Henley & Partners Ltd. No unauthorised reproduction permitted.