
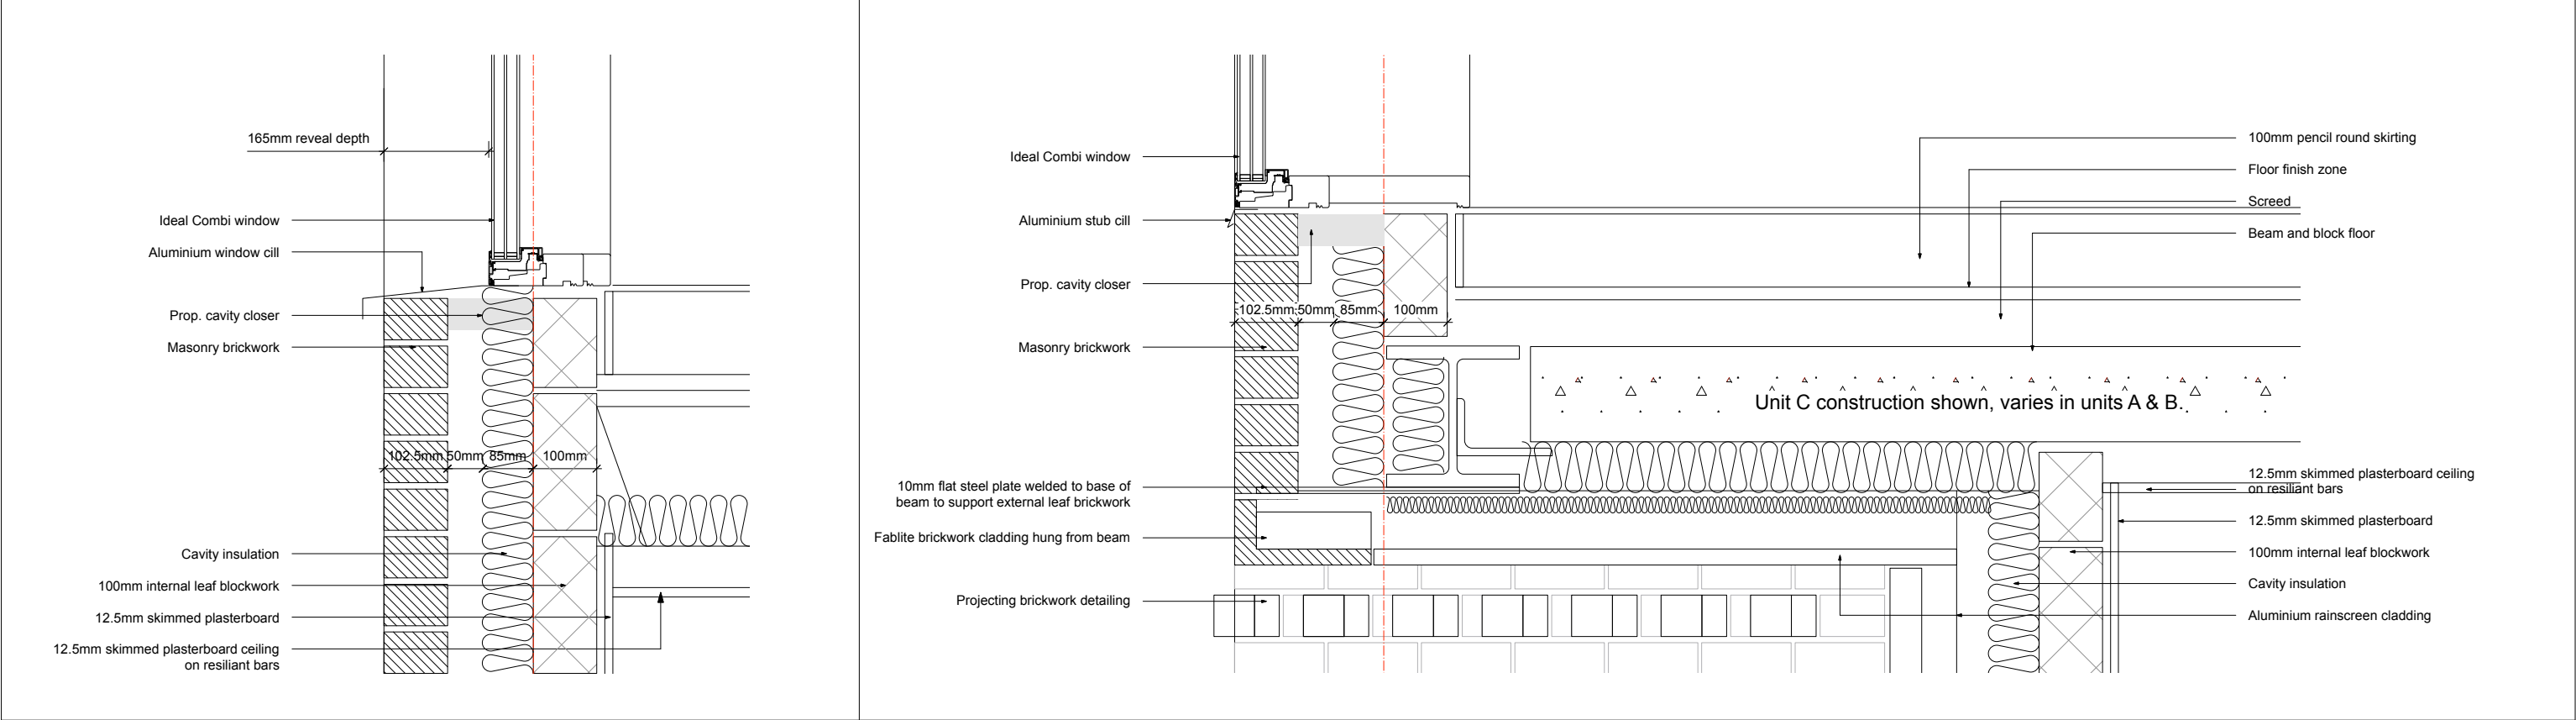


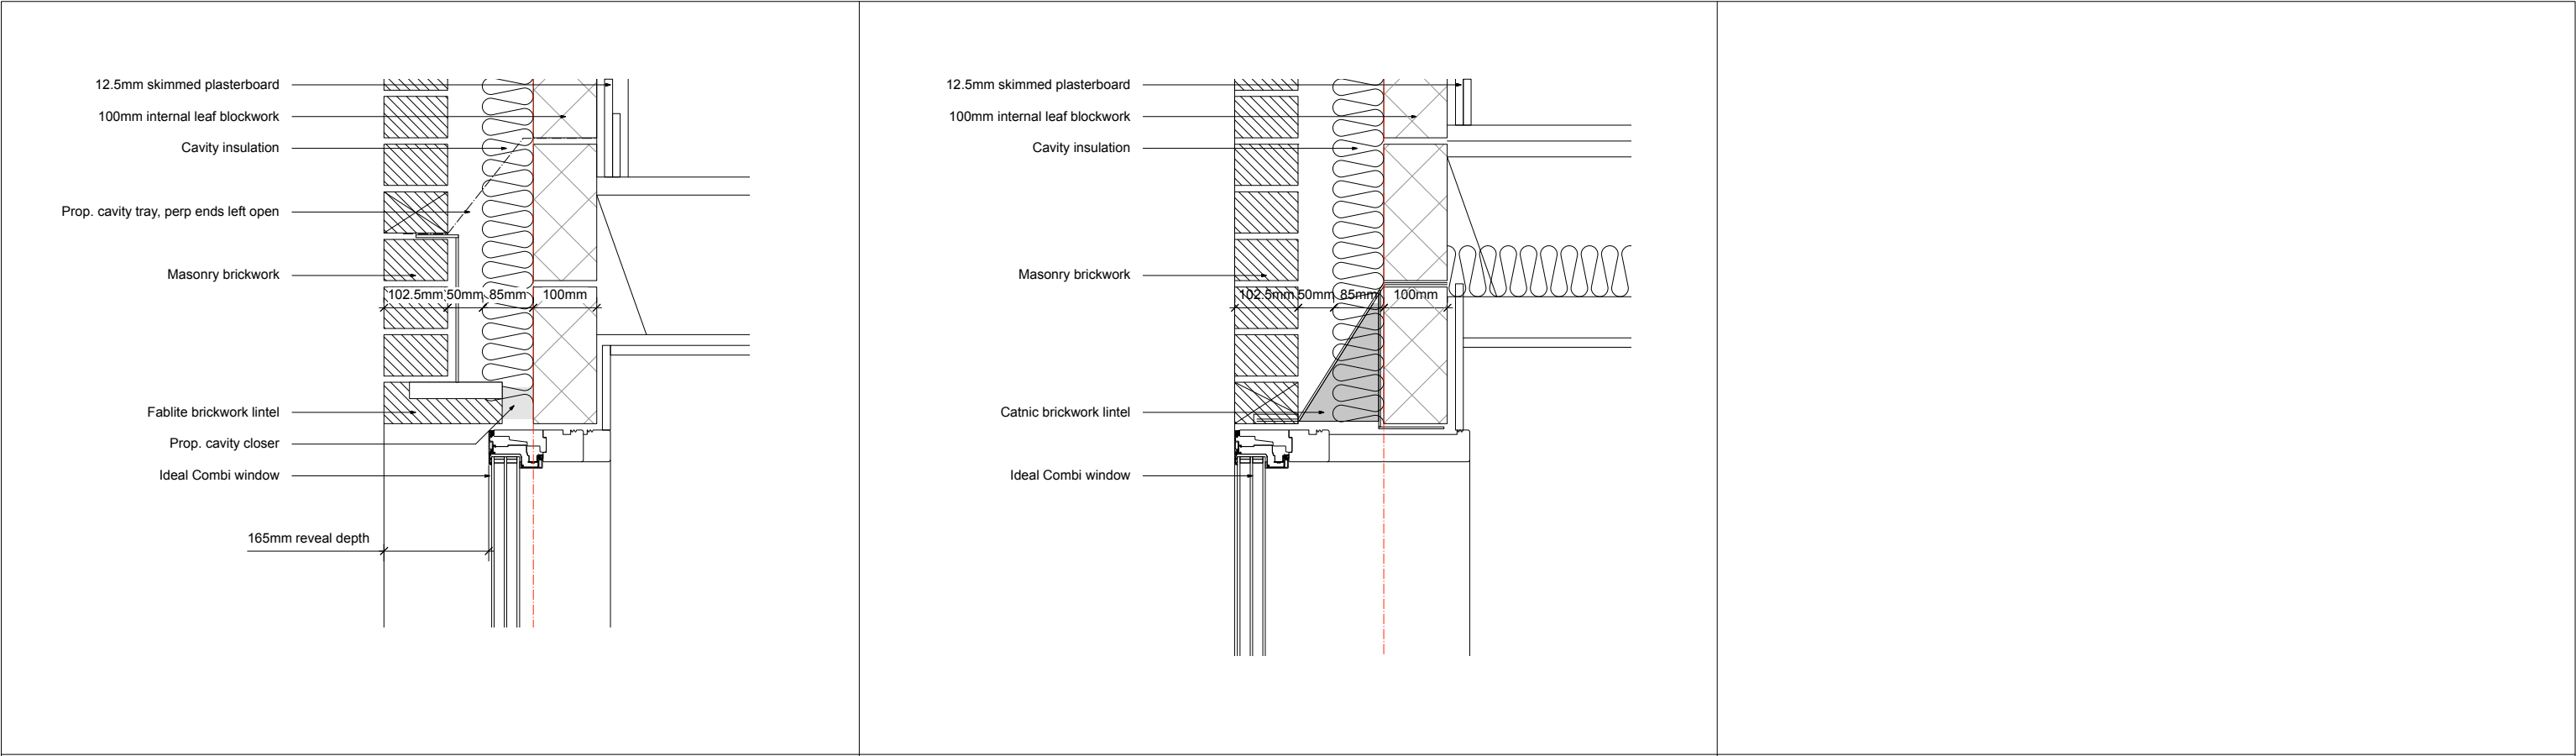

A1		NOTES: DO NOT SCALE. USE FIGURED DIMENSIONS ONLY. All dimensions to be checked on site. All drawings to be read in conjunction with engineer's drawings. Any discrepancies between consultants drawings to be reported to the Architect before any work commences. The Contractor's attention is drawn to the Health & Safety matters identified in the Health & Safety plan as being potentially hazardous. These items should not be considered as a full and final list. The Work Package Contractor's normal Health & Safety obligations still apply when undertaking constructional operations both on and off site. Ayre Chamberlain Gaunt take no responsibility for the location of legal boundaries indicated on this drawing and advise a separate drawing be completed by a specialist surveyor in order to establish exact boundaries. DWG files provided for information only. Refer to PDF record. The copyright of this drawing is held by Ayre Chamberlain Gaunt Ltd. Not to be used for any purpose without consent.	1:5 @ A1 / 1:10 @ A3	© Copyright Ayre Chamberlain Gaunt	ACGARCHITECTS.CO.UK			REV	DATE	NOTES	DRAWN BY	PROJECT
					Ayre Chamberlain Gaunt 14a London Street Basingstoke Hampshire, RG21 7NU			A	25/07/18	Planning condition submission	MC	153 Hemdean Road Caversham
					+44 (0)1256 411 450 mail@acgarchitects.co.uk						CHECKED BY	DRAWING TITLE
					AYRE CHAMBERLAIN GAUNT			MC	Assembly Details Window Package			
										JOB NO.		
										1976		
										STATUS	DRAWING NO.	REV
										Tender	1976_ASD_600	A