



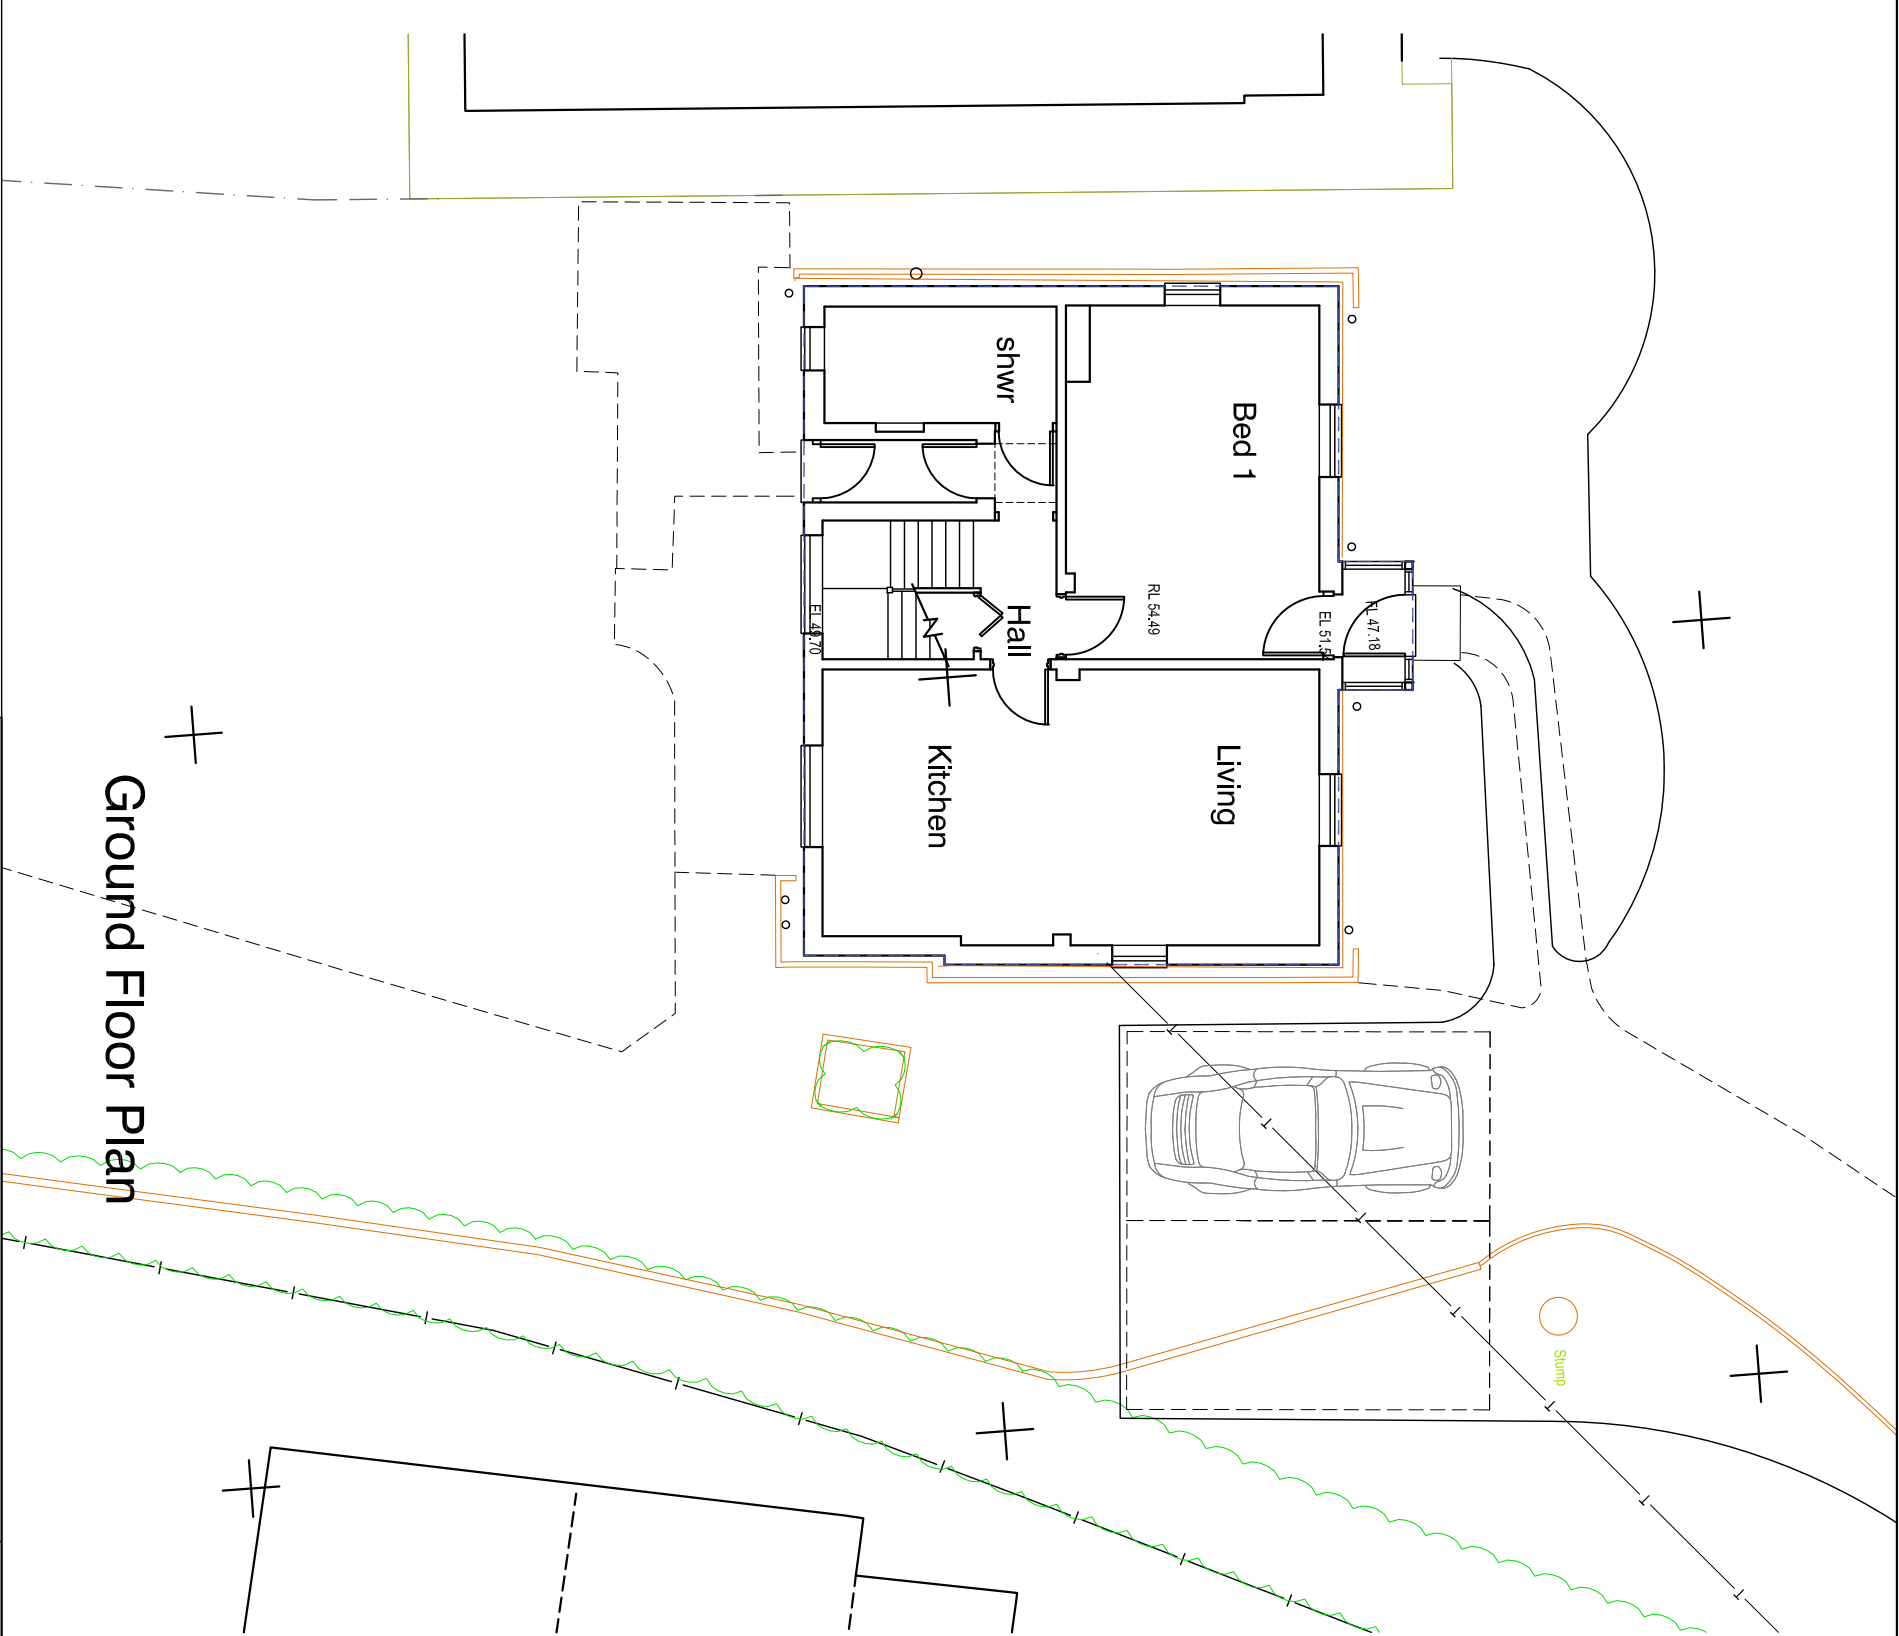


Ground Floor Plan

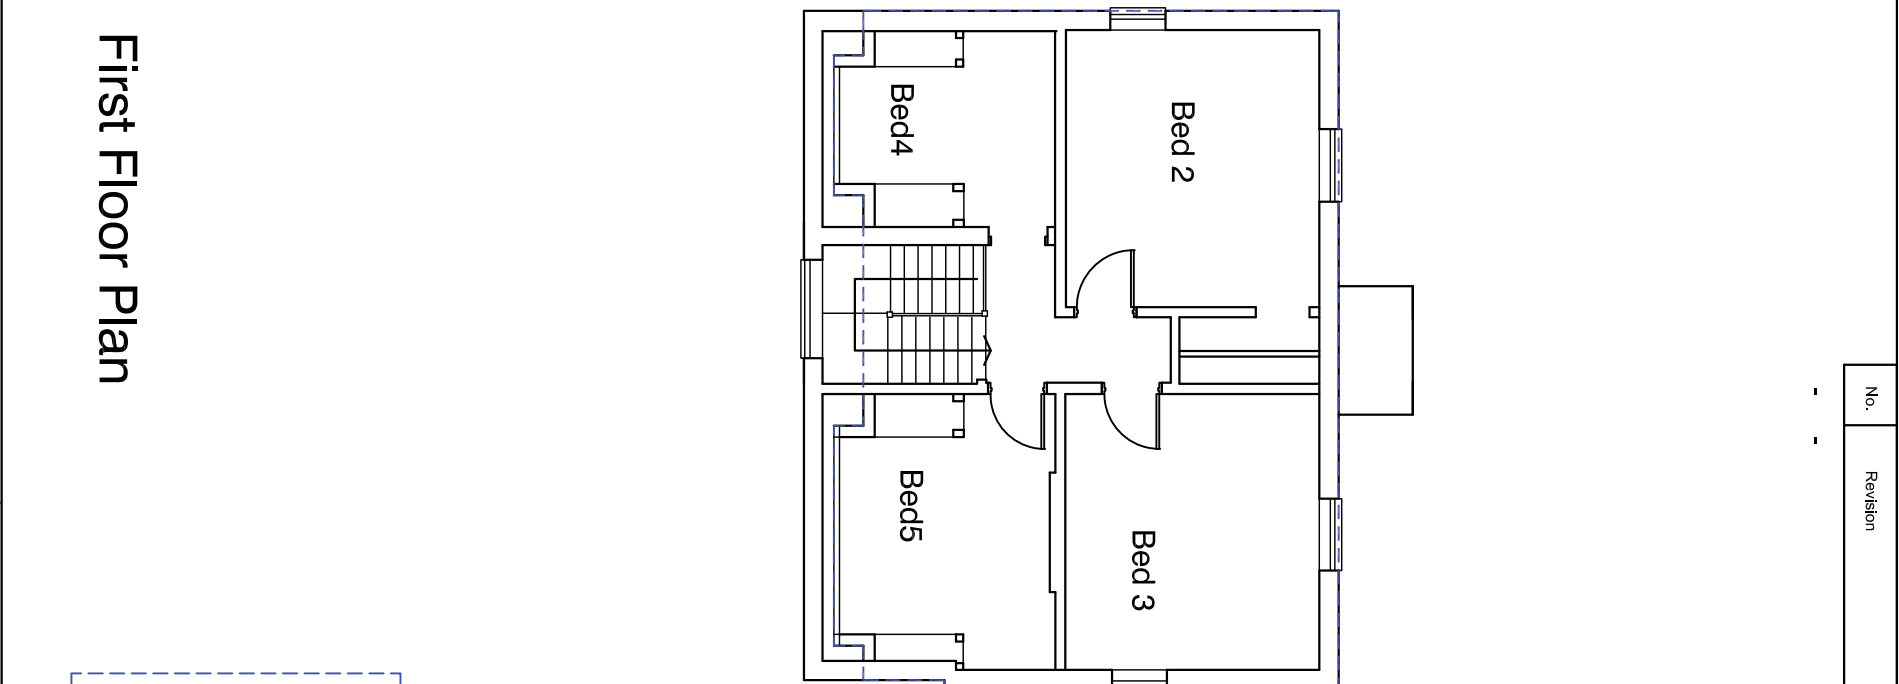


First Floor Plan

Floor Area (gross)
gf - 64.89
ff - 58.00
total = 122.89m2

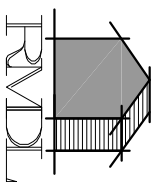

RAMMURTI DESIGN LTD
ARCHITECTURAL & PLANNING SERVICES
268 TILGHURST ROAD, READING RG30 2NE
TEL/FAX: 01189510628 MOB: 07799883574

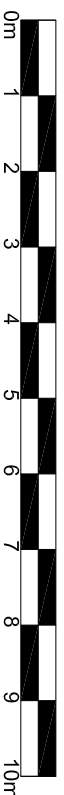

Proposed Change of Use from Private Dwelling (C3) to
Large Home in Multiple Occupation (Suis Generis)
at 2 Connaught Close, Reading
for Kennet Investments Ltd

GROUND & FIRST FLOOR PLANS - (pre-existing)
Scale: 1/100
Date: May 2019
CC:155 Rev -