
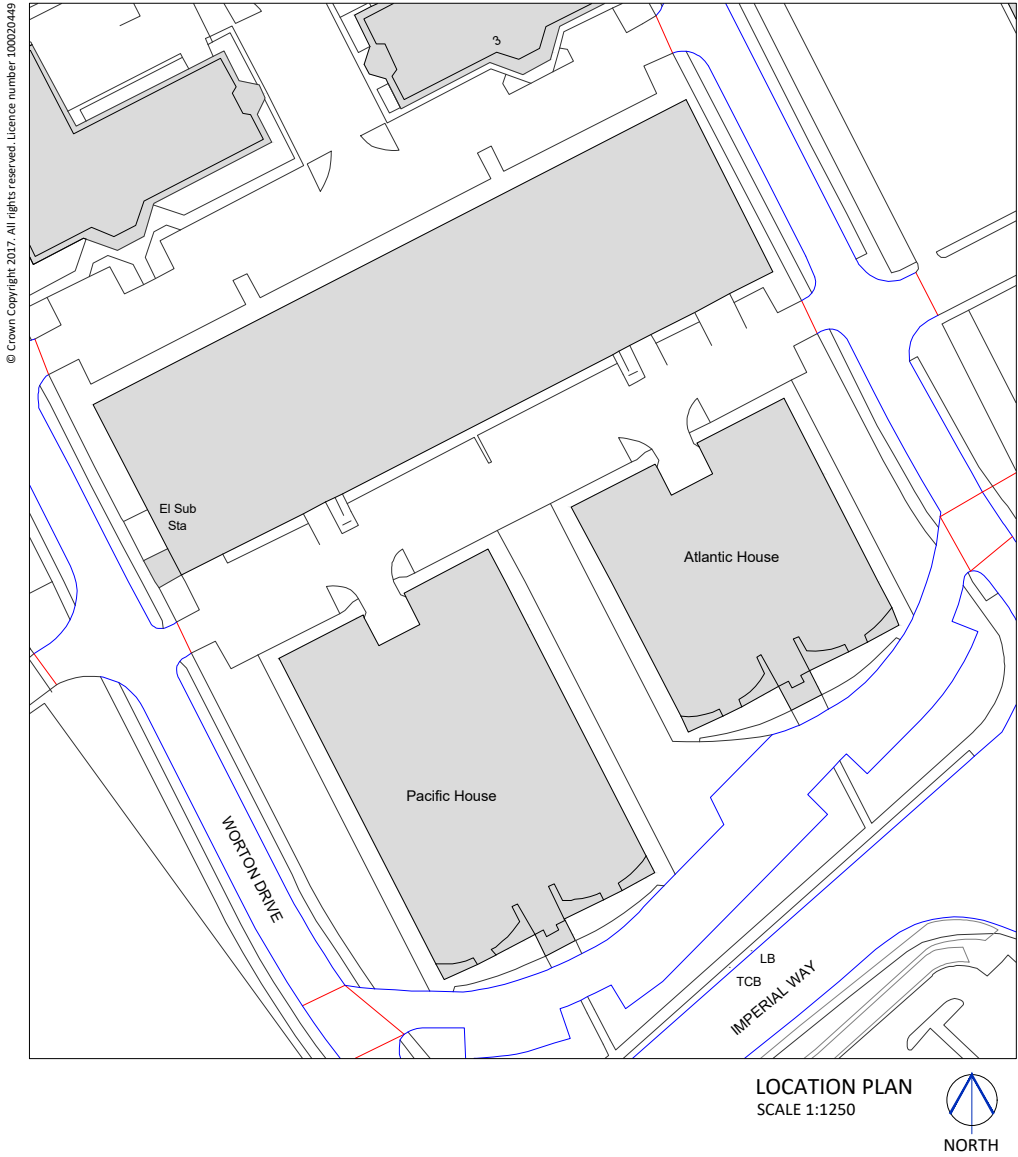
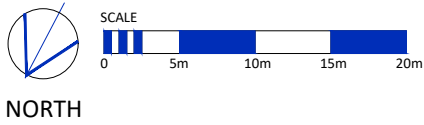


PLEASE NOTE - THIS DRAWING HAS BEEN PRODUCED FOR LAND REGISTRATION PURPOSES ONLY.


PLEASE NOTE - A3 PLANS TO BE PRINTED 'AS IN DOCUMENT' NOT ENLARGED OR SHRUNK TO FIT PAGE

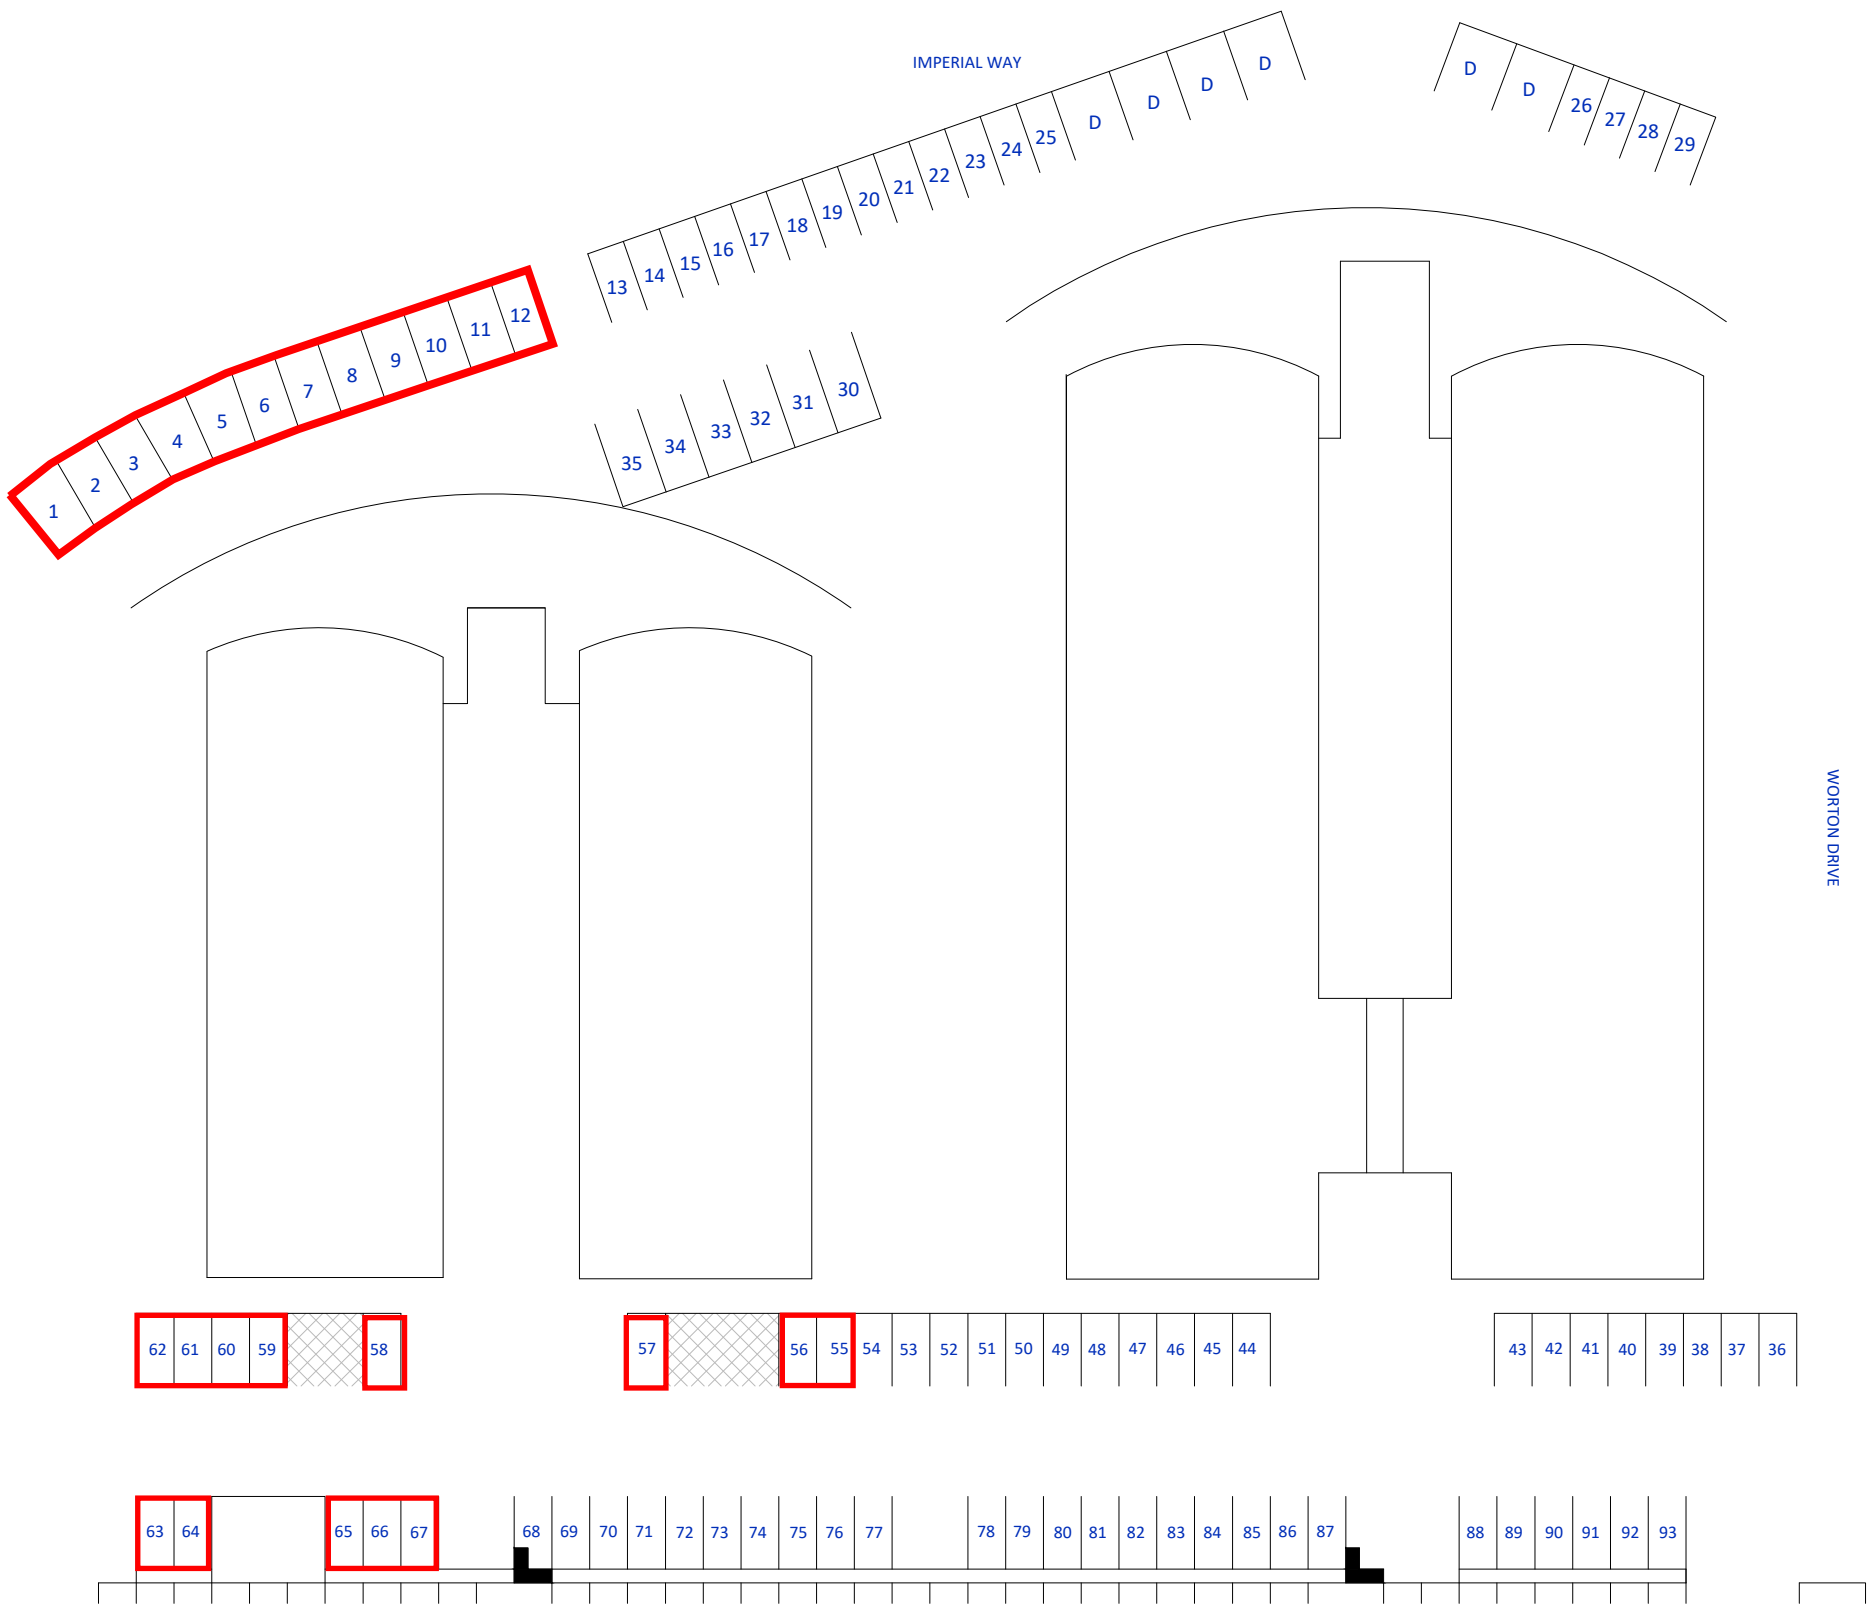


PLAN LONDON LTD©COPYRIGHT PROTECTED 2016

client	address PACIFIC-ATLANTIC HOUSE IMPERIAL WAY READING RG2 0TD	location SITE CAR PARKING PLAN GROUND FLOOR LEVEL	date 21.06.2017	scale 1:500	sheet A3	 Plan London Plan London Ltd 25 David's Road London SE23 3EP T 0845 2282776 E surveys@plan-london.co.uk W plan-london.co.uk
			dwg no. PL10803-02	revision	drawn AB	checked PB


PLEASE NOTE - THIS DRAWING HAS BEEN PRODUCED FOR LAND REGISTRATION PURPOSES ONLY.

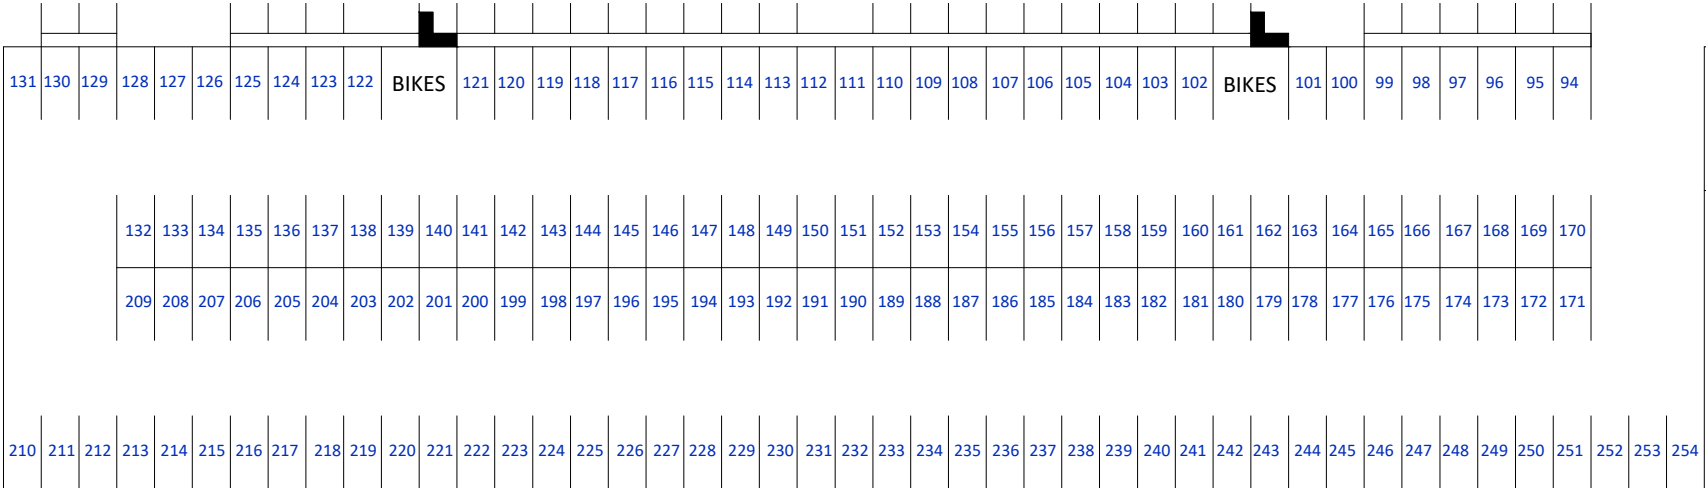

REAR CAR PARK - LOWER LEVEL

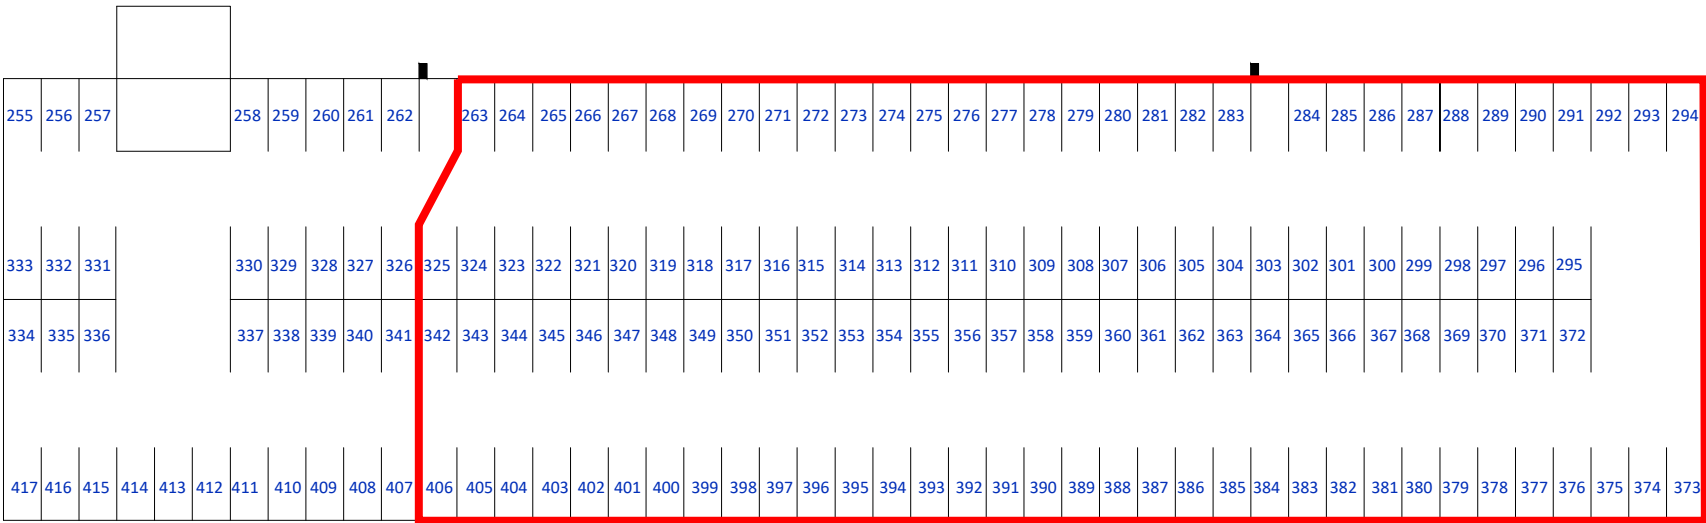

REAR CAR PARK - UPPER LEVEL

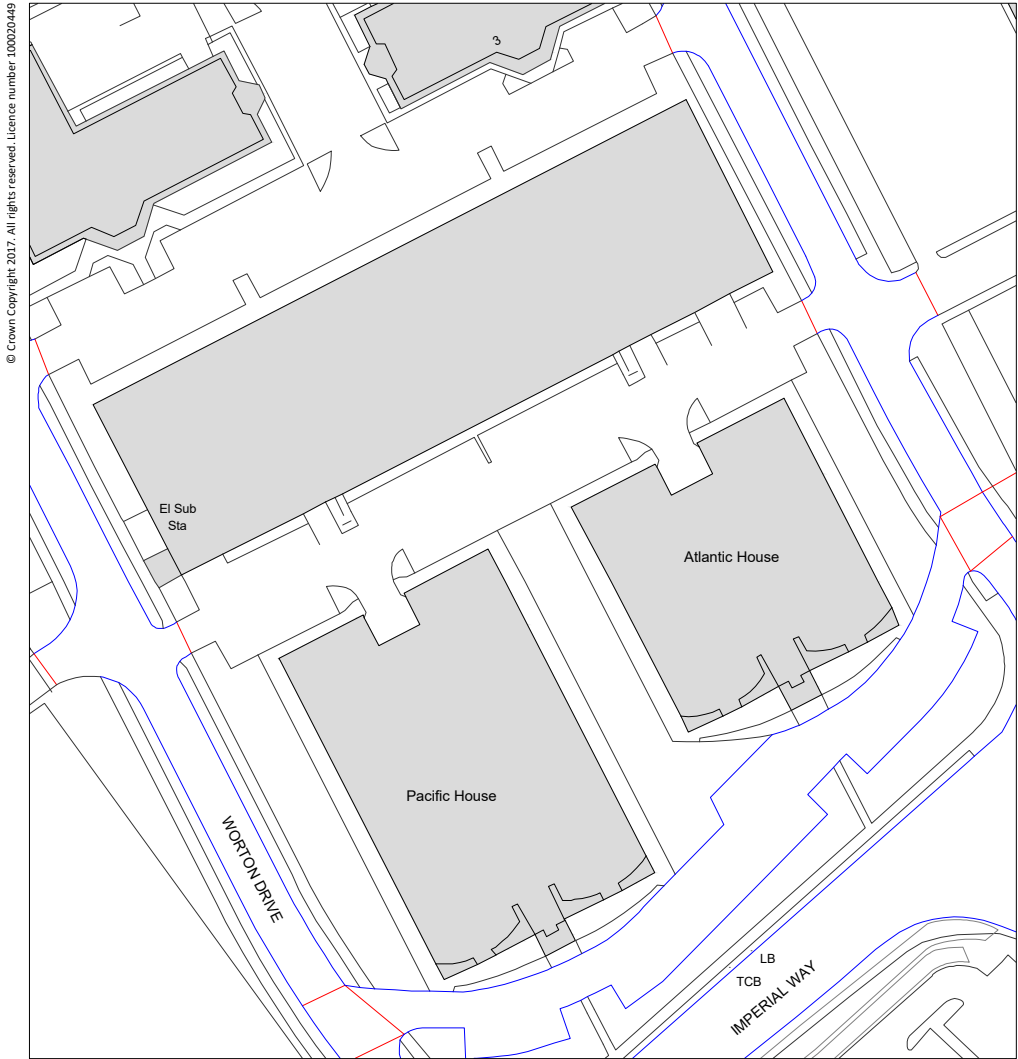


LOCATION PLAN
SCALE 1:1250



153 spaces

Thames Valley Police

PLEASE NOTE - A3 PLANS TO BE PRINTED 'AS IN DOCUMENT' NOT ENLARGED OR SHRUNK TO FIT PAGE

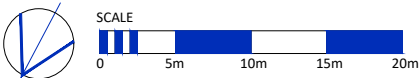

NORTH

client	address PACIFIC-ATLANTIC HOUSE IMPERIAL WAY READING RG2 0TD	location REAR CAR PARKING PLAN UPPER AND LOWER LEVEL	date 21.06.2017	scale 1:500	sheet A3	
			dwg no. PL10803-01	revision	drawn AB	checked PB

PLAN LONDON LTD©COPYRIGHT PROTECTED 2016