




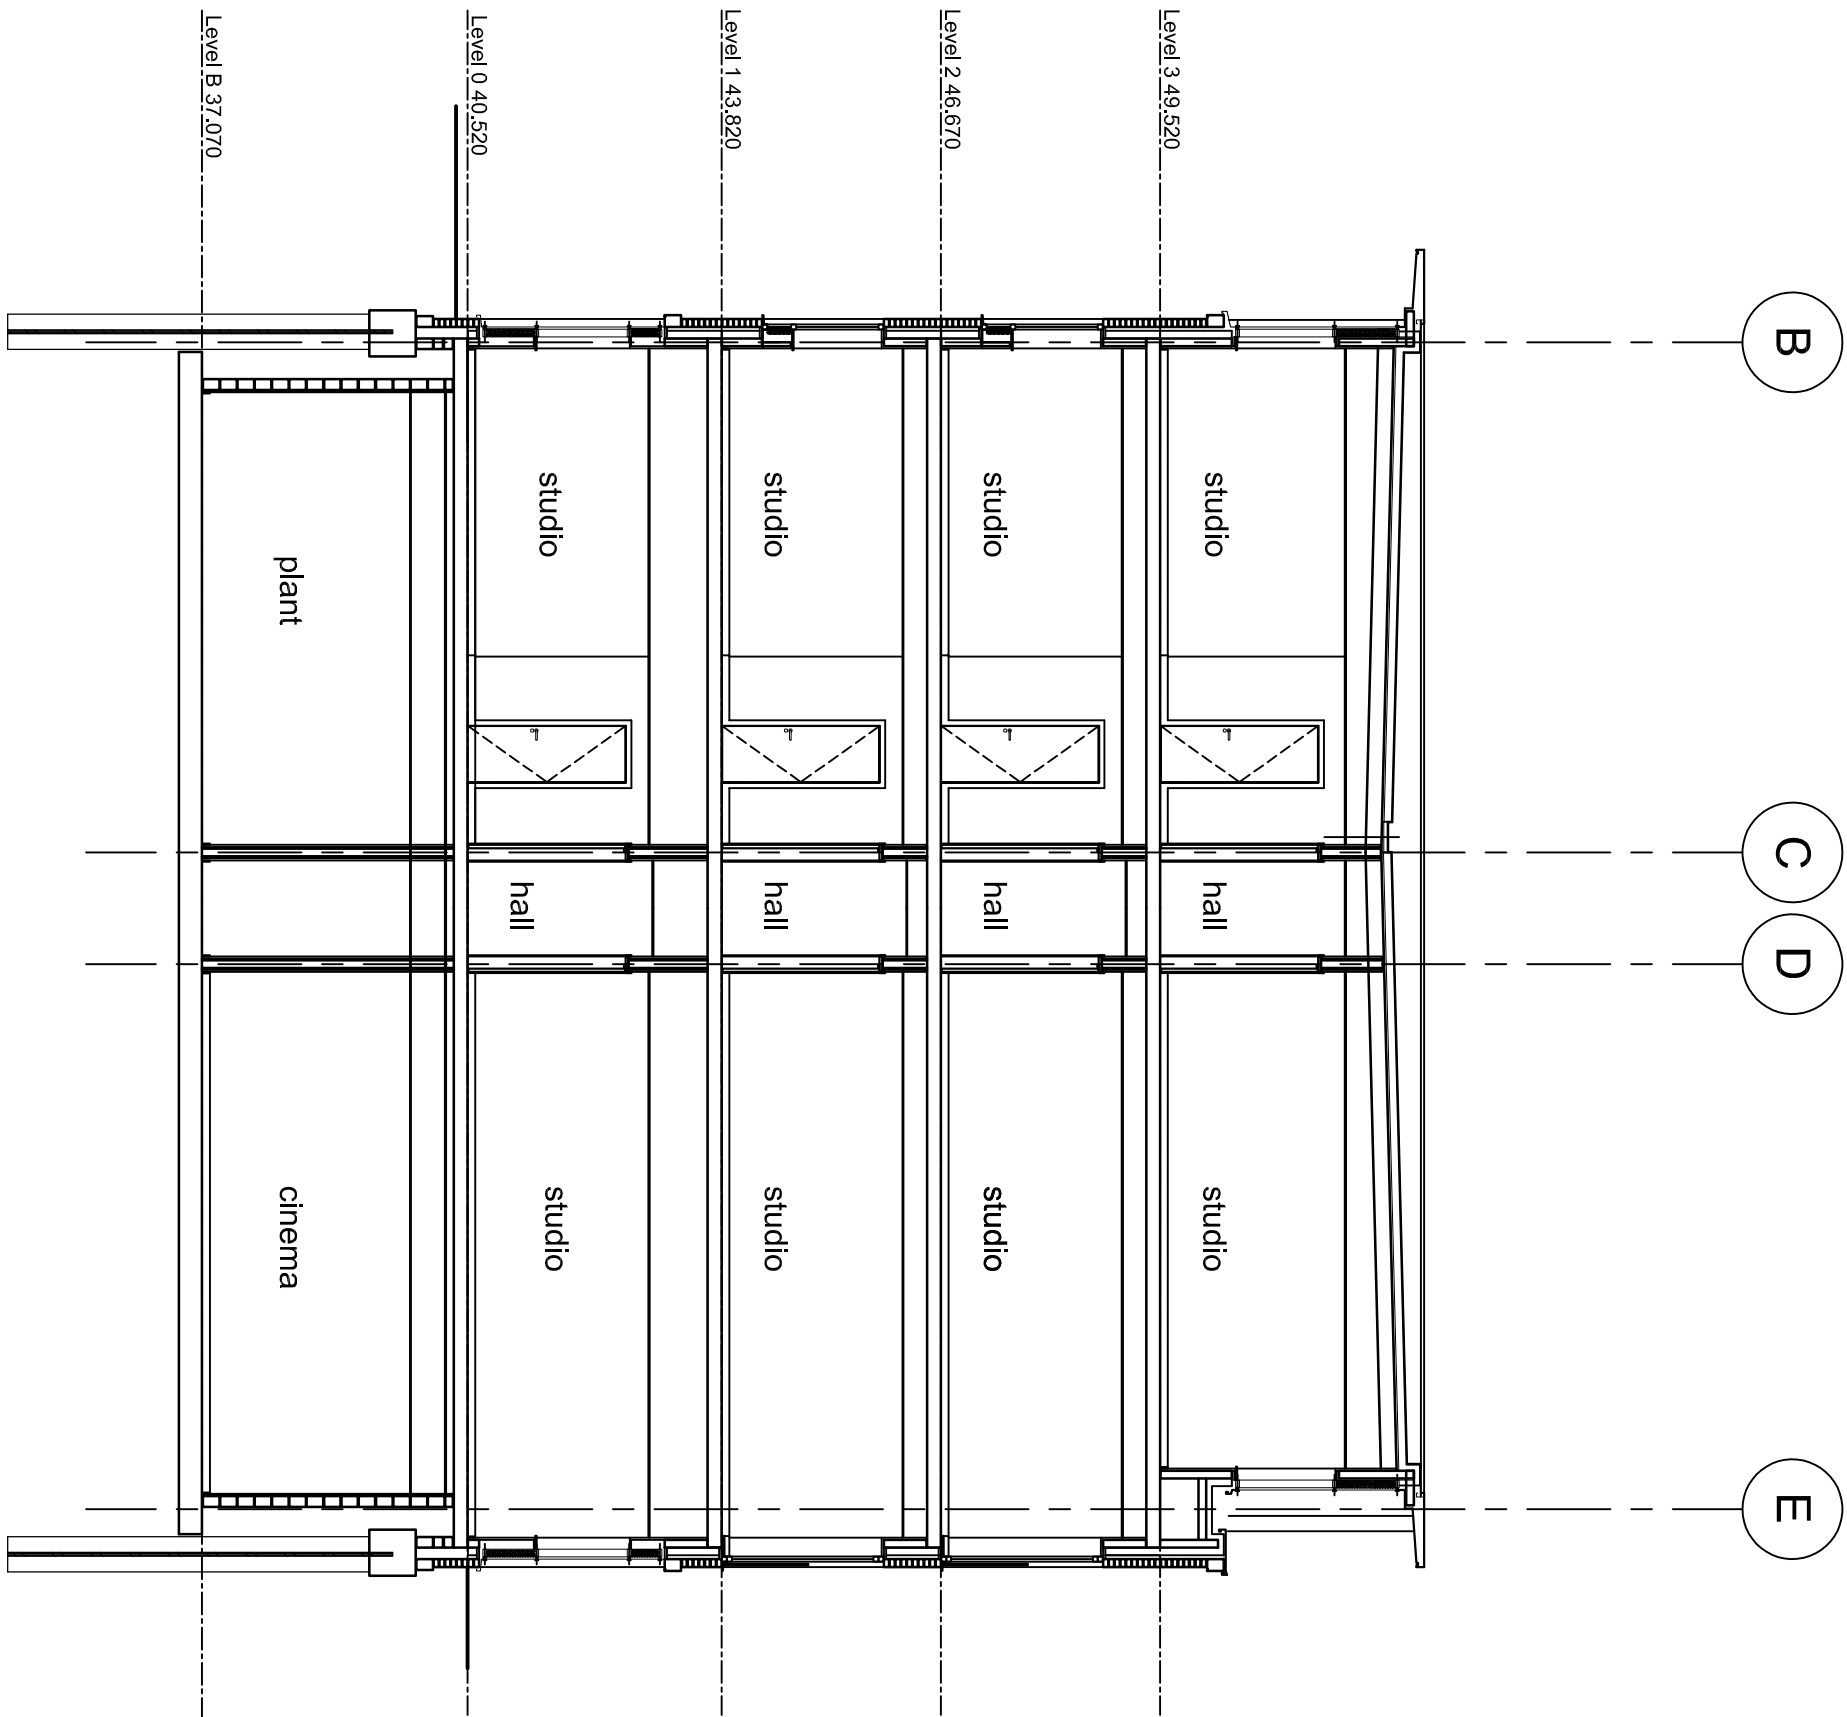


18 053 /A025/01
PROPOSED SECTION A-A
1:100

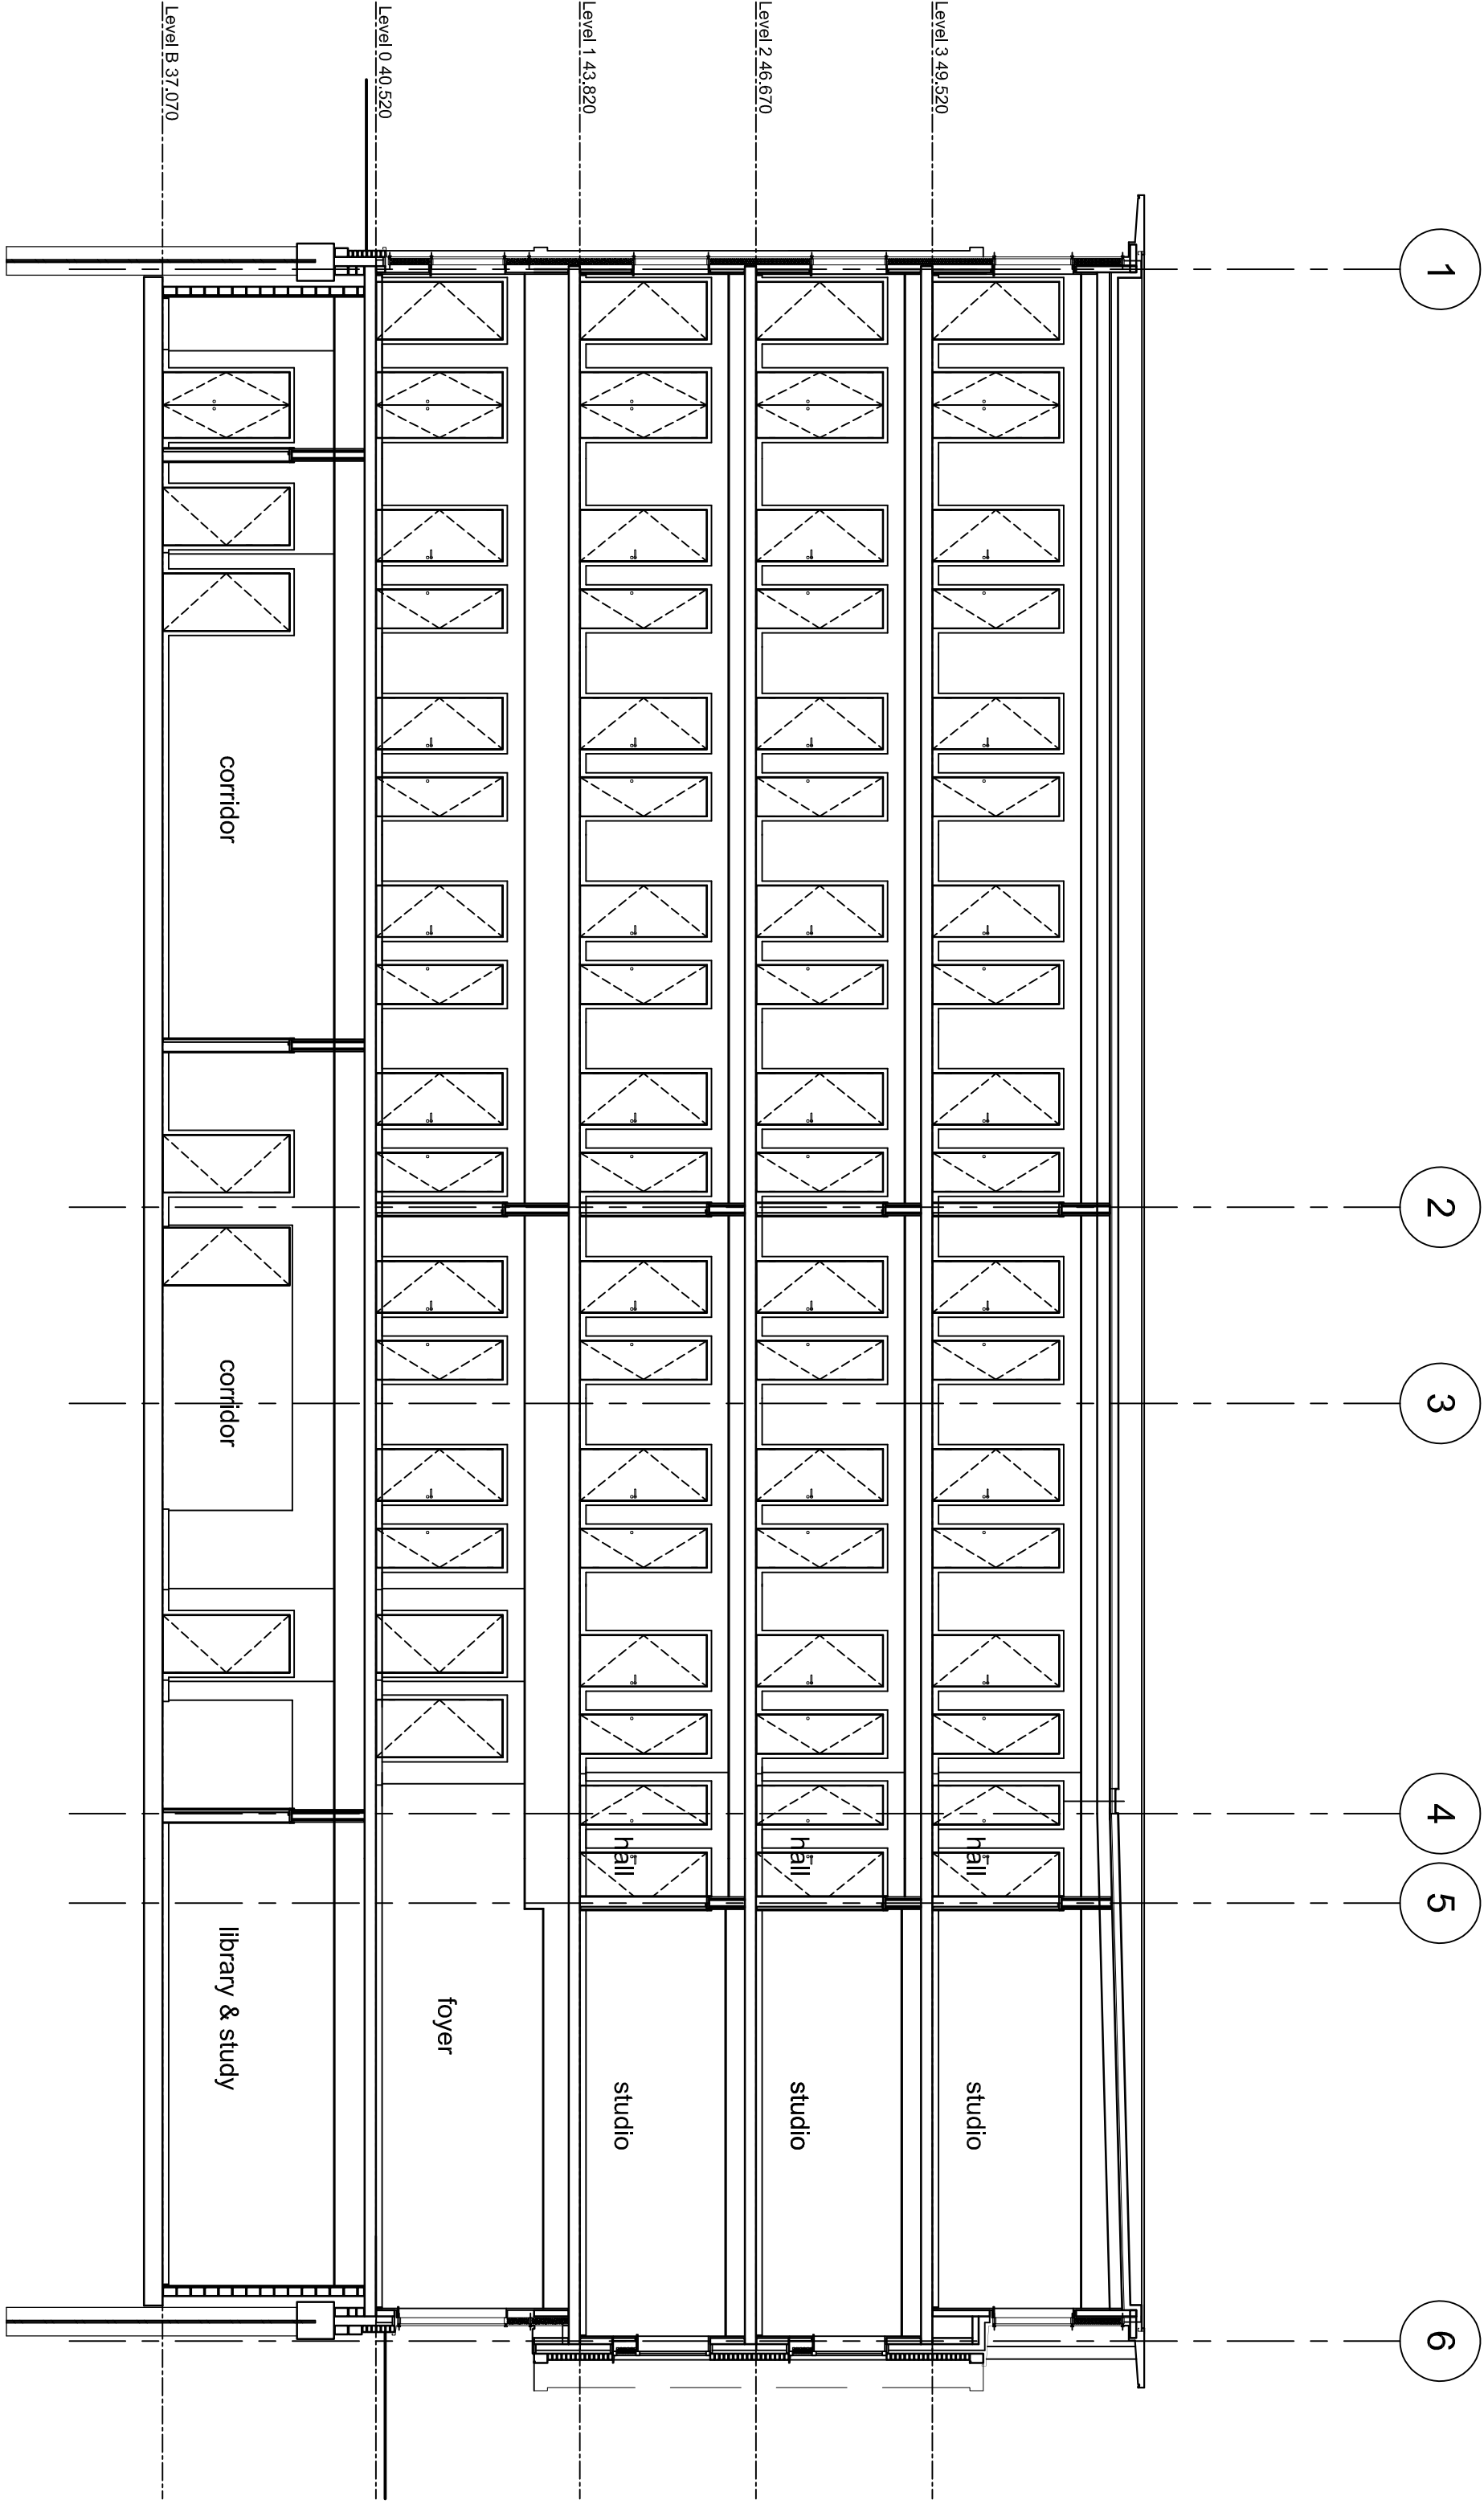

18 053 /A025/02
PROPOSED SECTION B-B
1:100

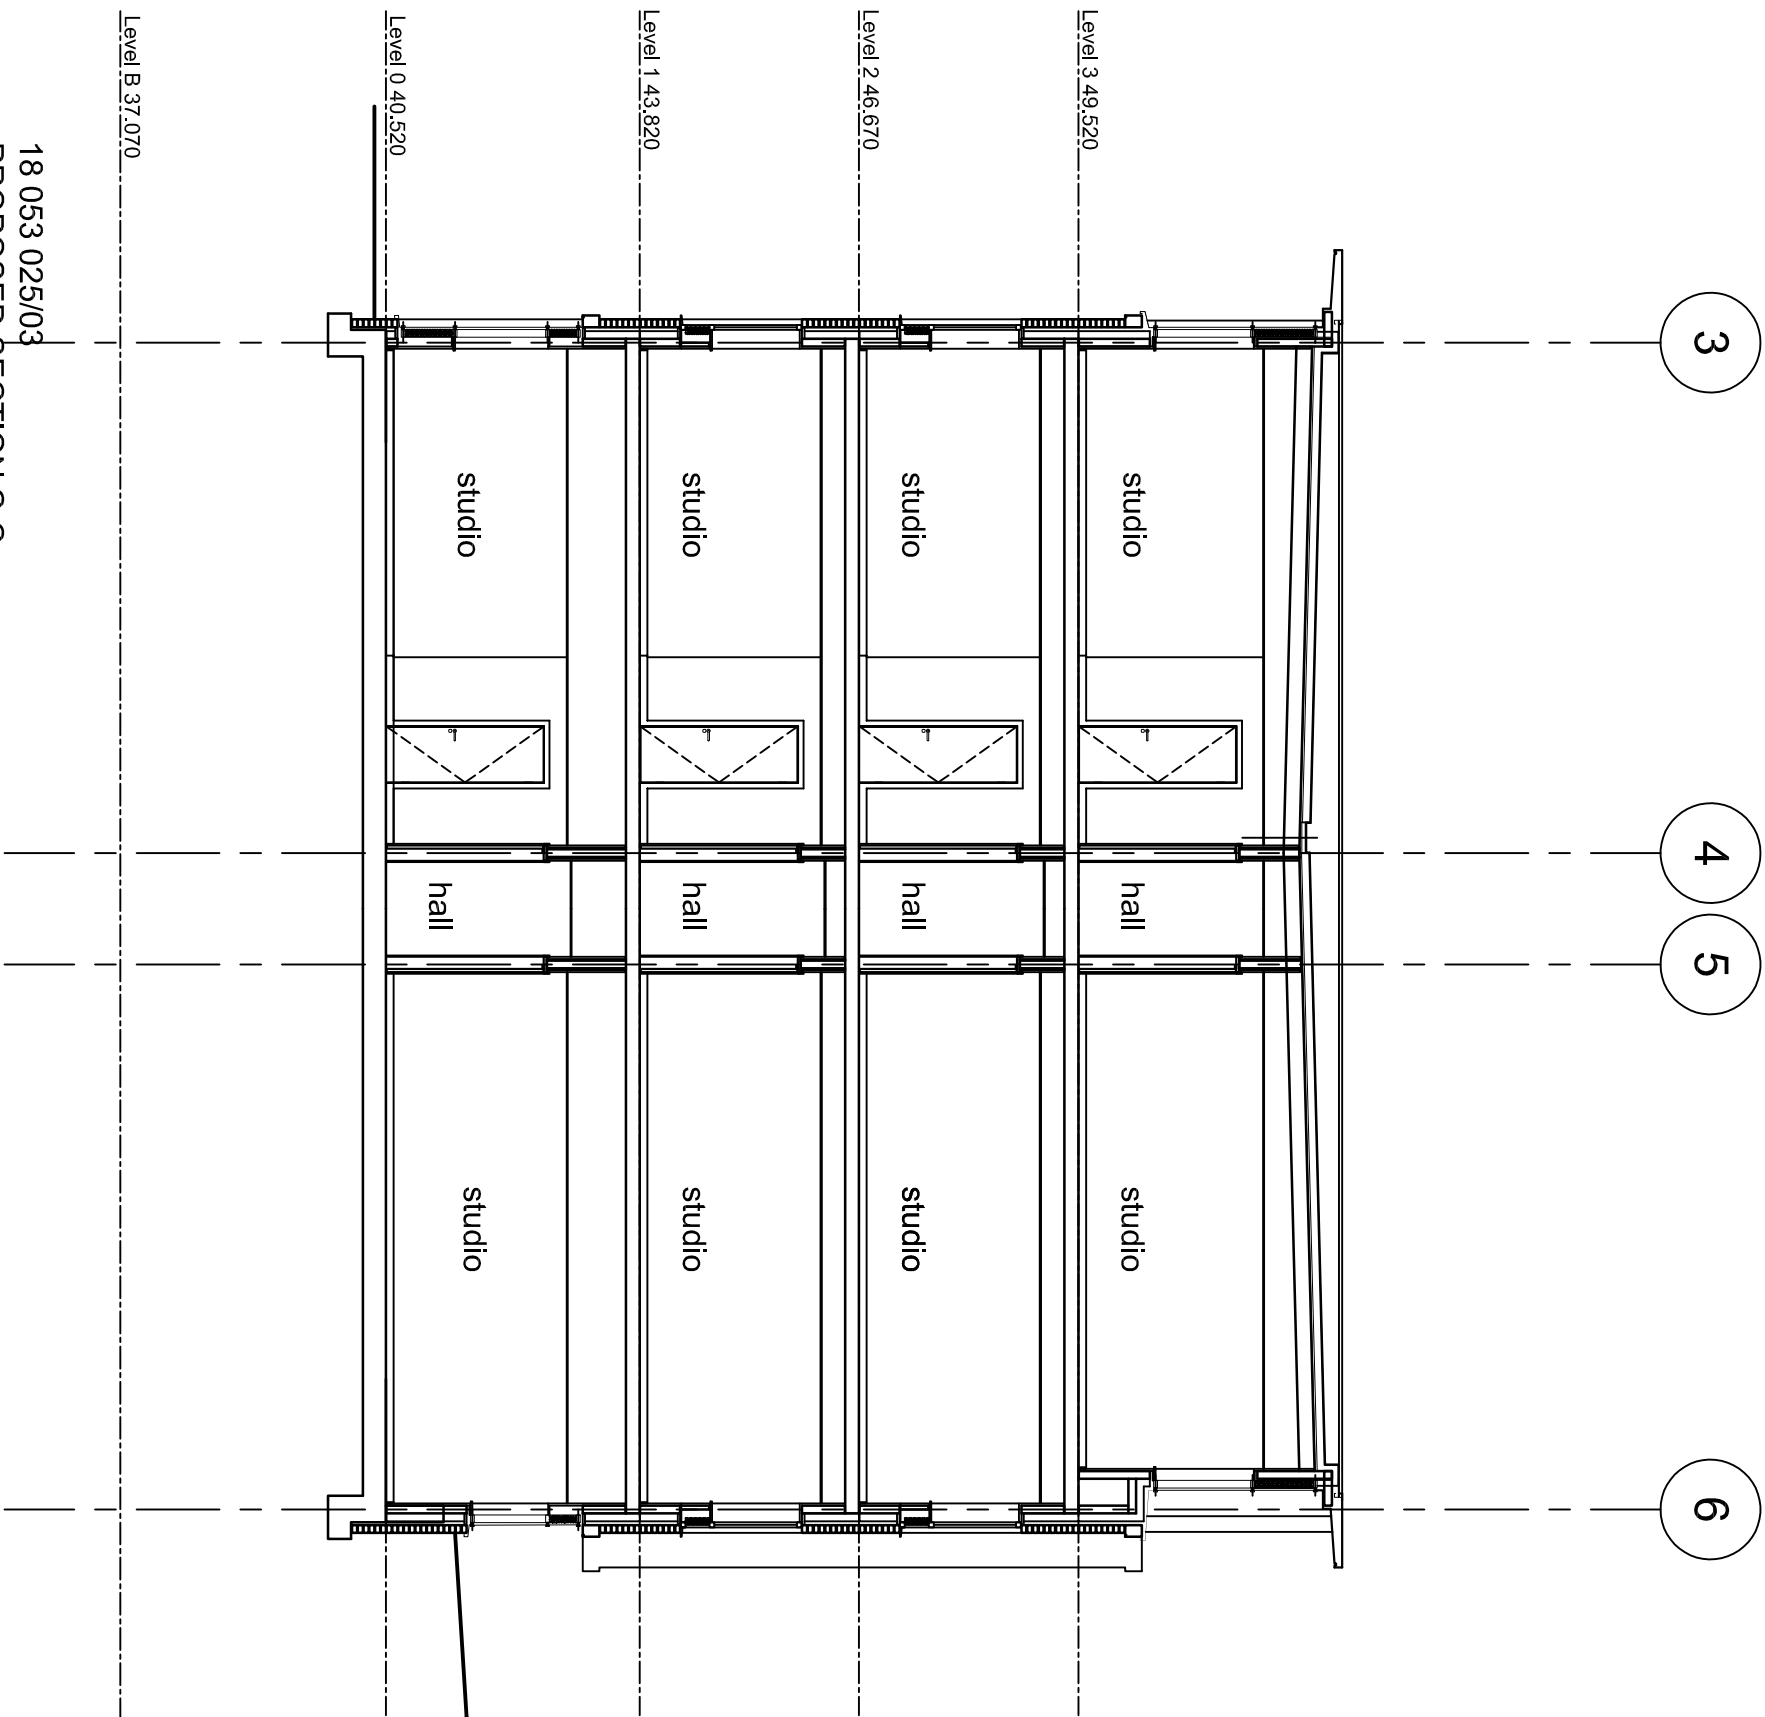


18 053 /A025/03
PROPOSED SECTION C-C
1:100

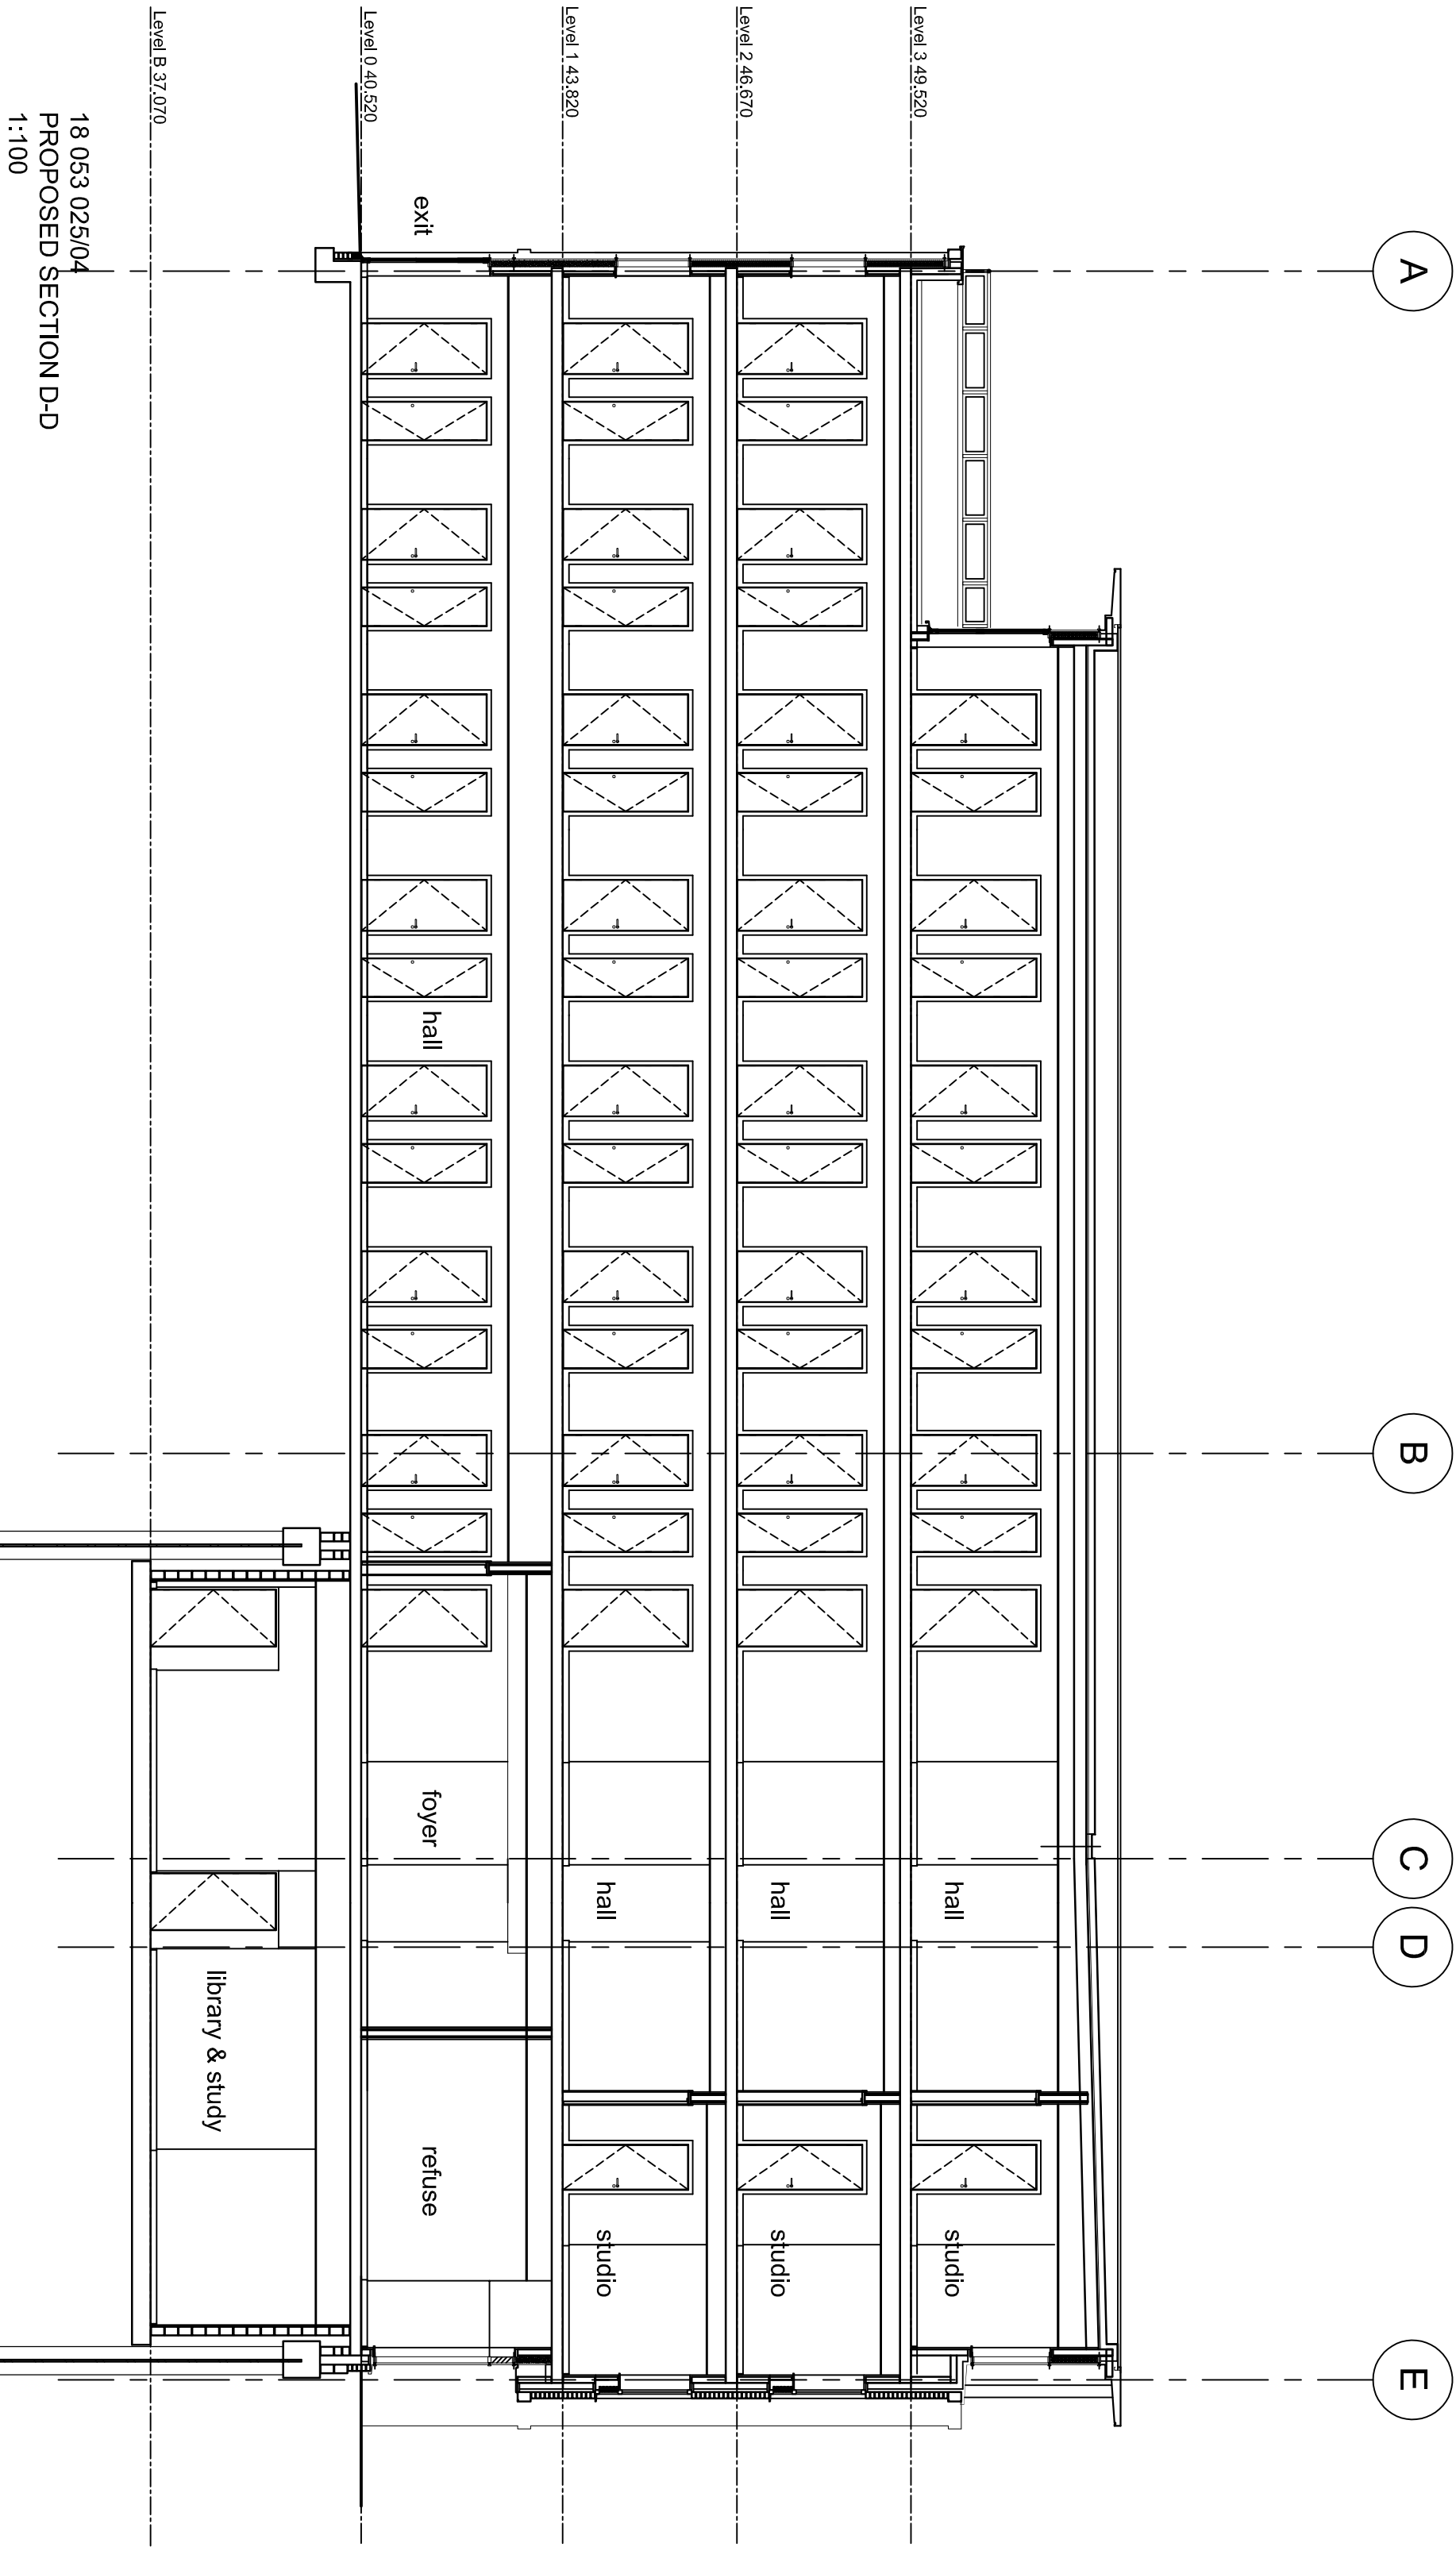

18 053 /A025/04
PROPOSED SECTION D-D
1:100

- GENERAL NOTES
1. This drawing is copyright and must not be reproduced without the consent of Greenwell Design Ltd.
 2. All dimensions are in millimeters unless otherwise noted.
 3. Do not scale from this drawing - if in doubt ask.
 4. All dimensions to be checked on site prior to commencement of work or preparation of any construction documents.
 5. The contractor shall report any discrepancies in information in writing to the design team at the earliest opportunity.
 6. This drawing is to be read in conjunction with the following relevant information:
 - i) All architects, structural and services engineer's drawings and specifications.
 - ii) All CDM information including designers risk assessments.

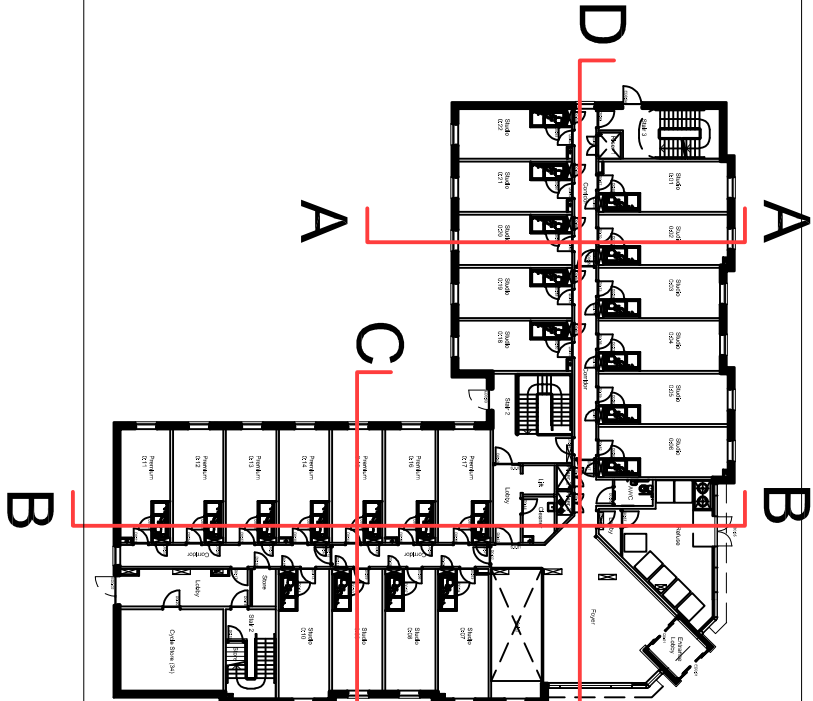

gdarchitecture

Unit 4, Woods Pottery, Stepprey Bank, Newcastle NE1 2PN
t: (0191) 447 1775
www.greenwelldesign.co.uk

Project
East Street, Reading - 5 Storey

Drawing
Proposed Sections

Dwg no.	5025	Job no.	18 053	Rev.:
Scale	1:100	Status	Preliminary	
at size	A1			

Do not scale. This drawing is copyright