



	56 SHEPHERDS LANE – READING info@hac-designs.co.uk mob: 07985296627	DRAWN BY: HAYDEN COOPER		SCALE: 1:1250 & 1:500	
		DATE: MAY 2019		BLANK: A3	REV:
PROJECT: PROPOSED DEVELOPMENT AT; 101 WOODCOTE ROAD READING RG4 7EZ		DRAWING NUMBER: 19056PP-07			

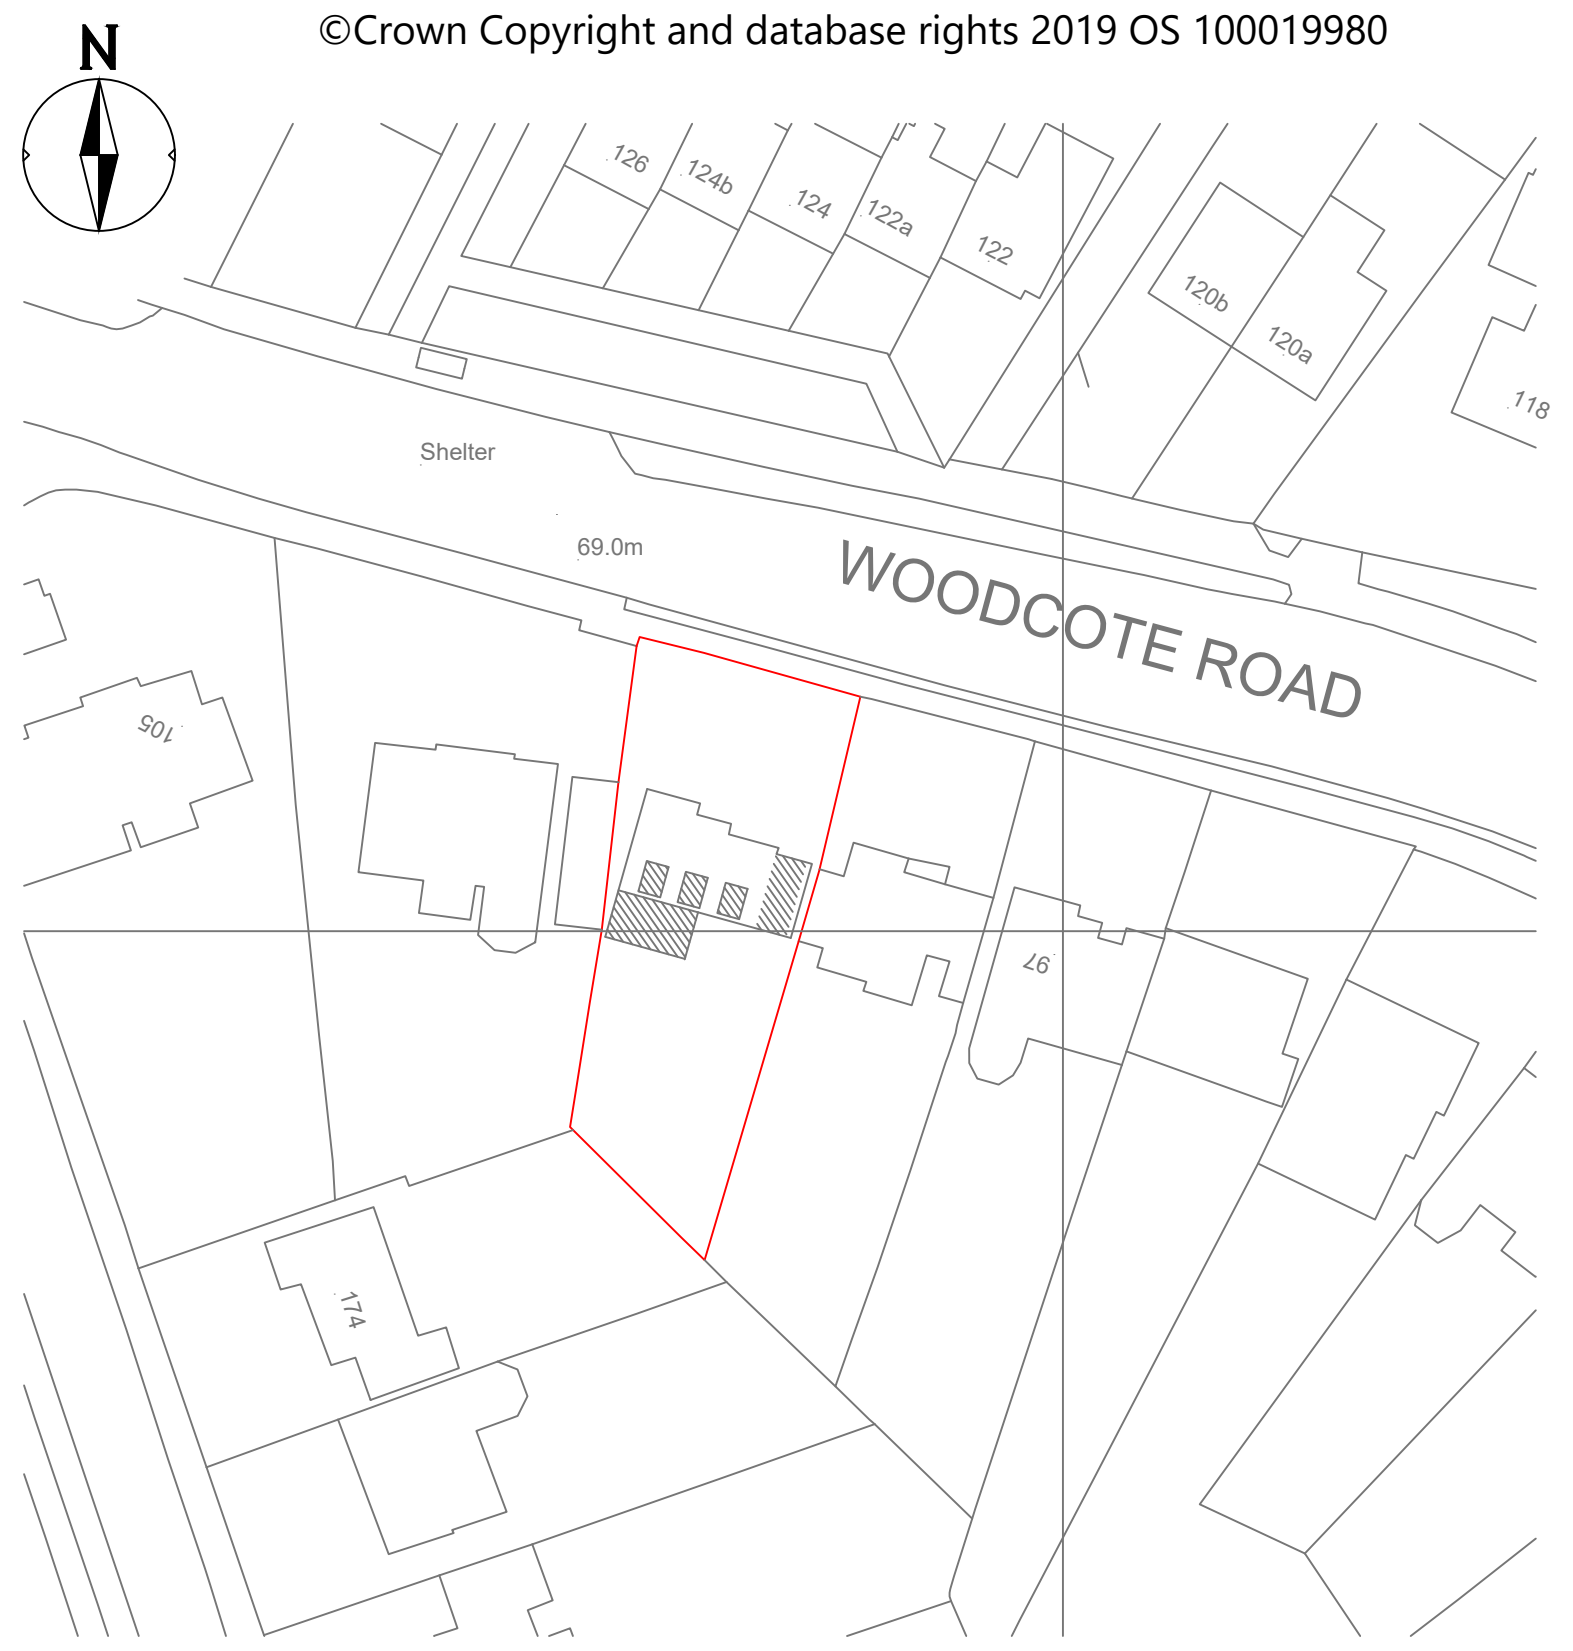

LOCATION PLAN
SCALE 1:1250

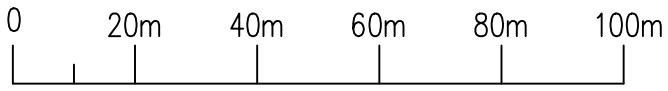

BLOCK PLAN
SCALE 1:500

