


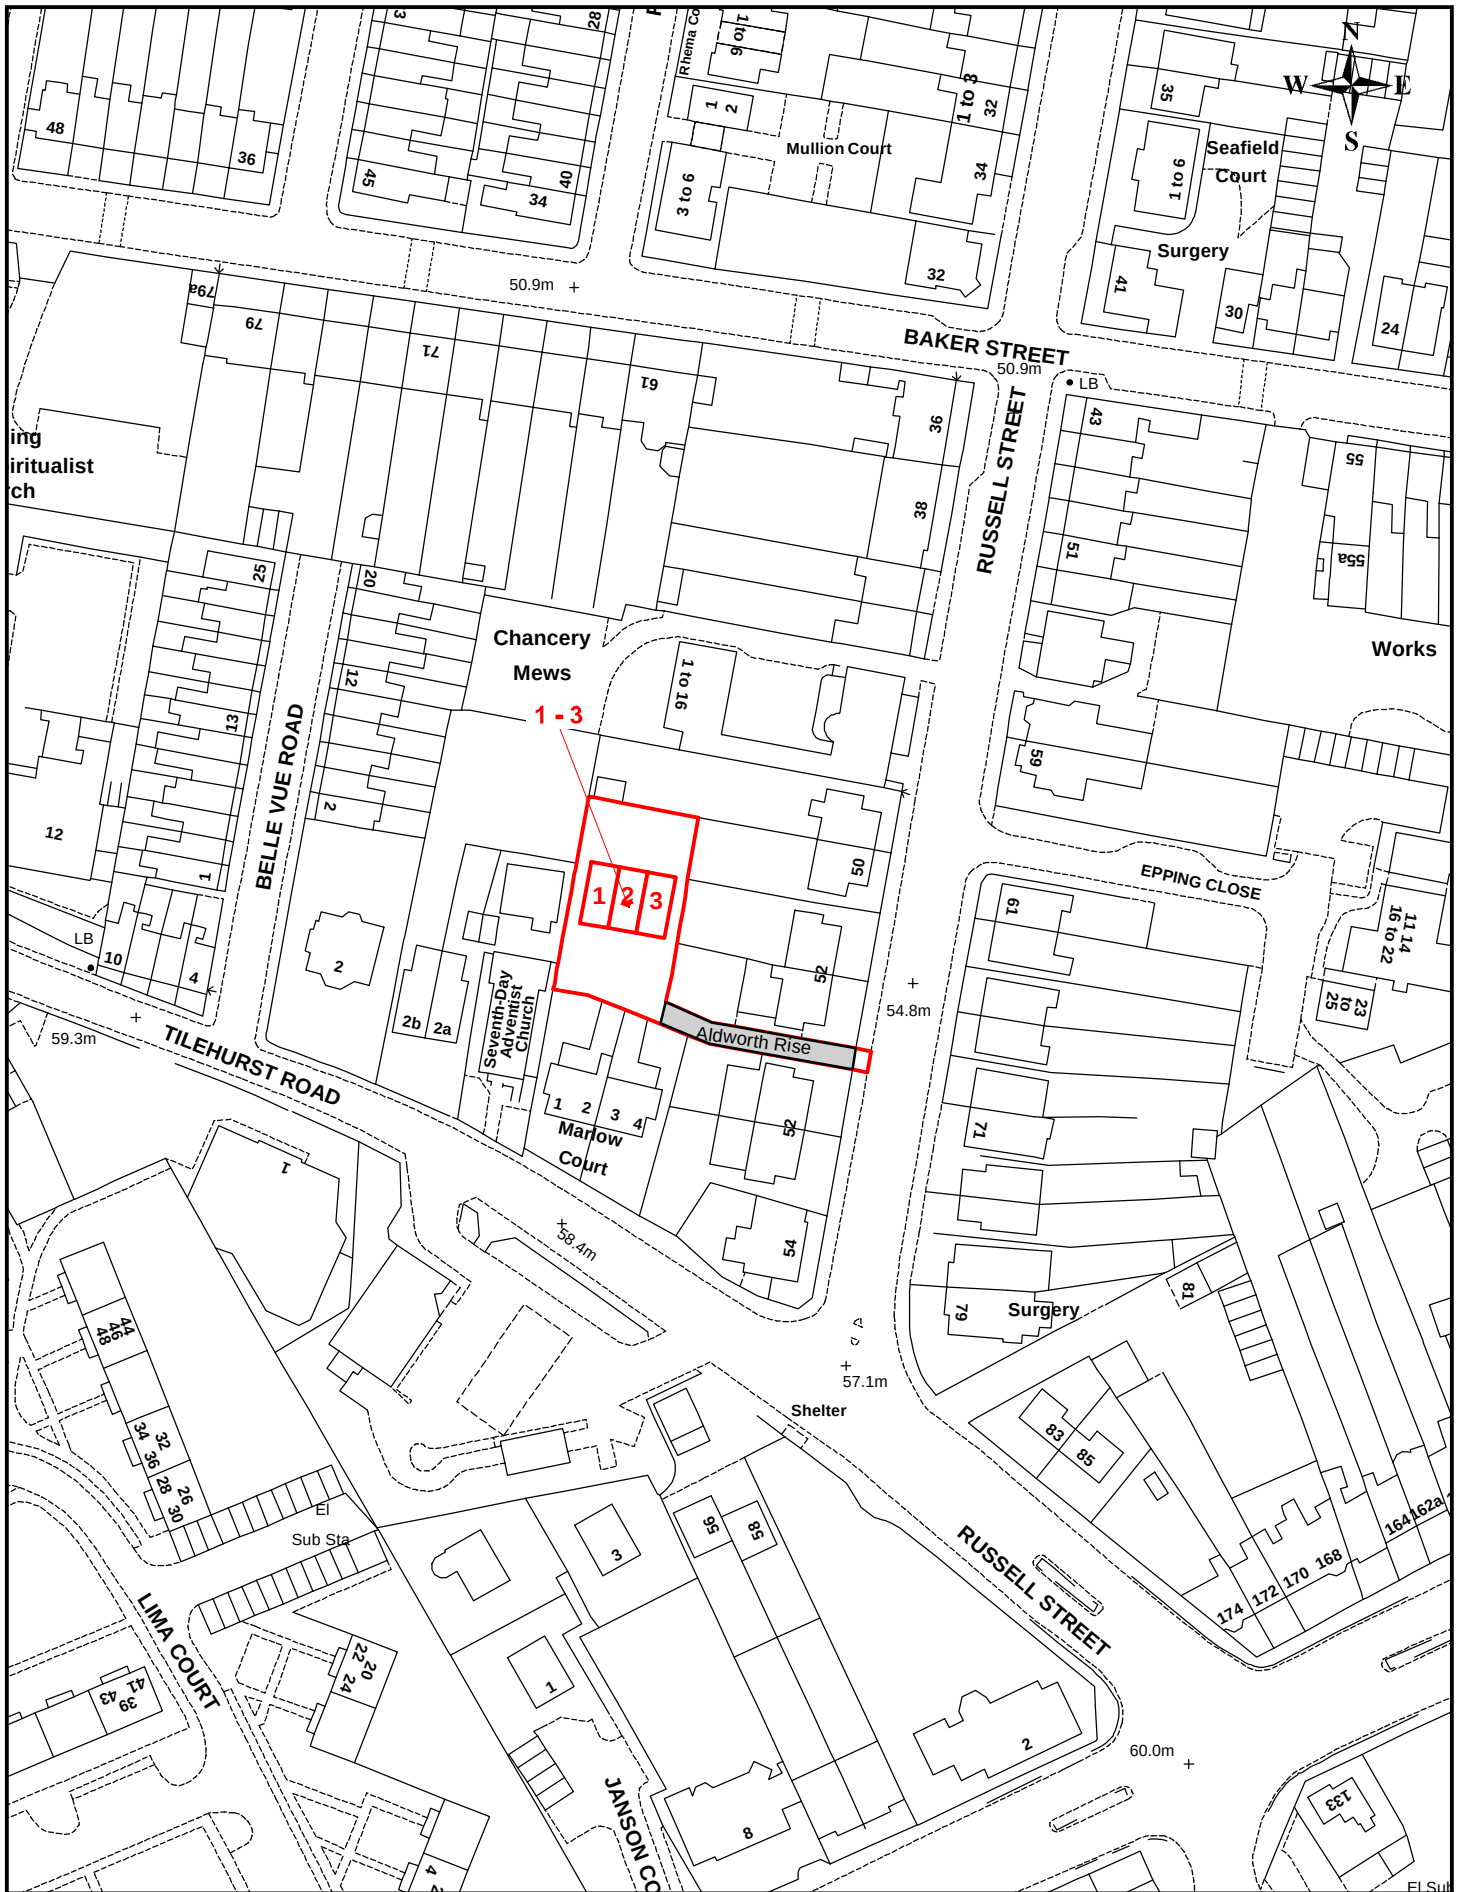

Title: Street Naming and Numbering
1 - 3 Aldworth Rise, Reading, RG1 7NA.

SN&N Ref.: 34520180206

Date: 17/05/2018

Scale at A4: 1:1250

Produced by GI & Business Systems

Ref: SNN\RBC\2018\0218 Applications Feb 18\34520180206 - Russell Street 52

