


NOTE
ALL MATERIALS INTENDED TO BE USED ON
NEW EXTENSION ARE TO MATCH EXISTING.
THIS DRAWING HAS BEEN PREPARED WITHOUT
THE BENEFIT OF AN ACCURATE SITE SURVEY
ALL BATHROOM AND KITCHEN FITTINGS
AND LAYOUTS ARE INDICATIVE ONLY

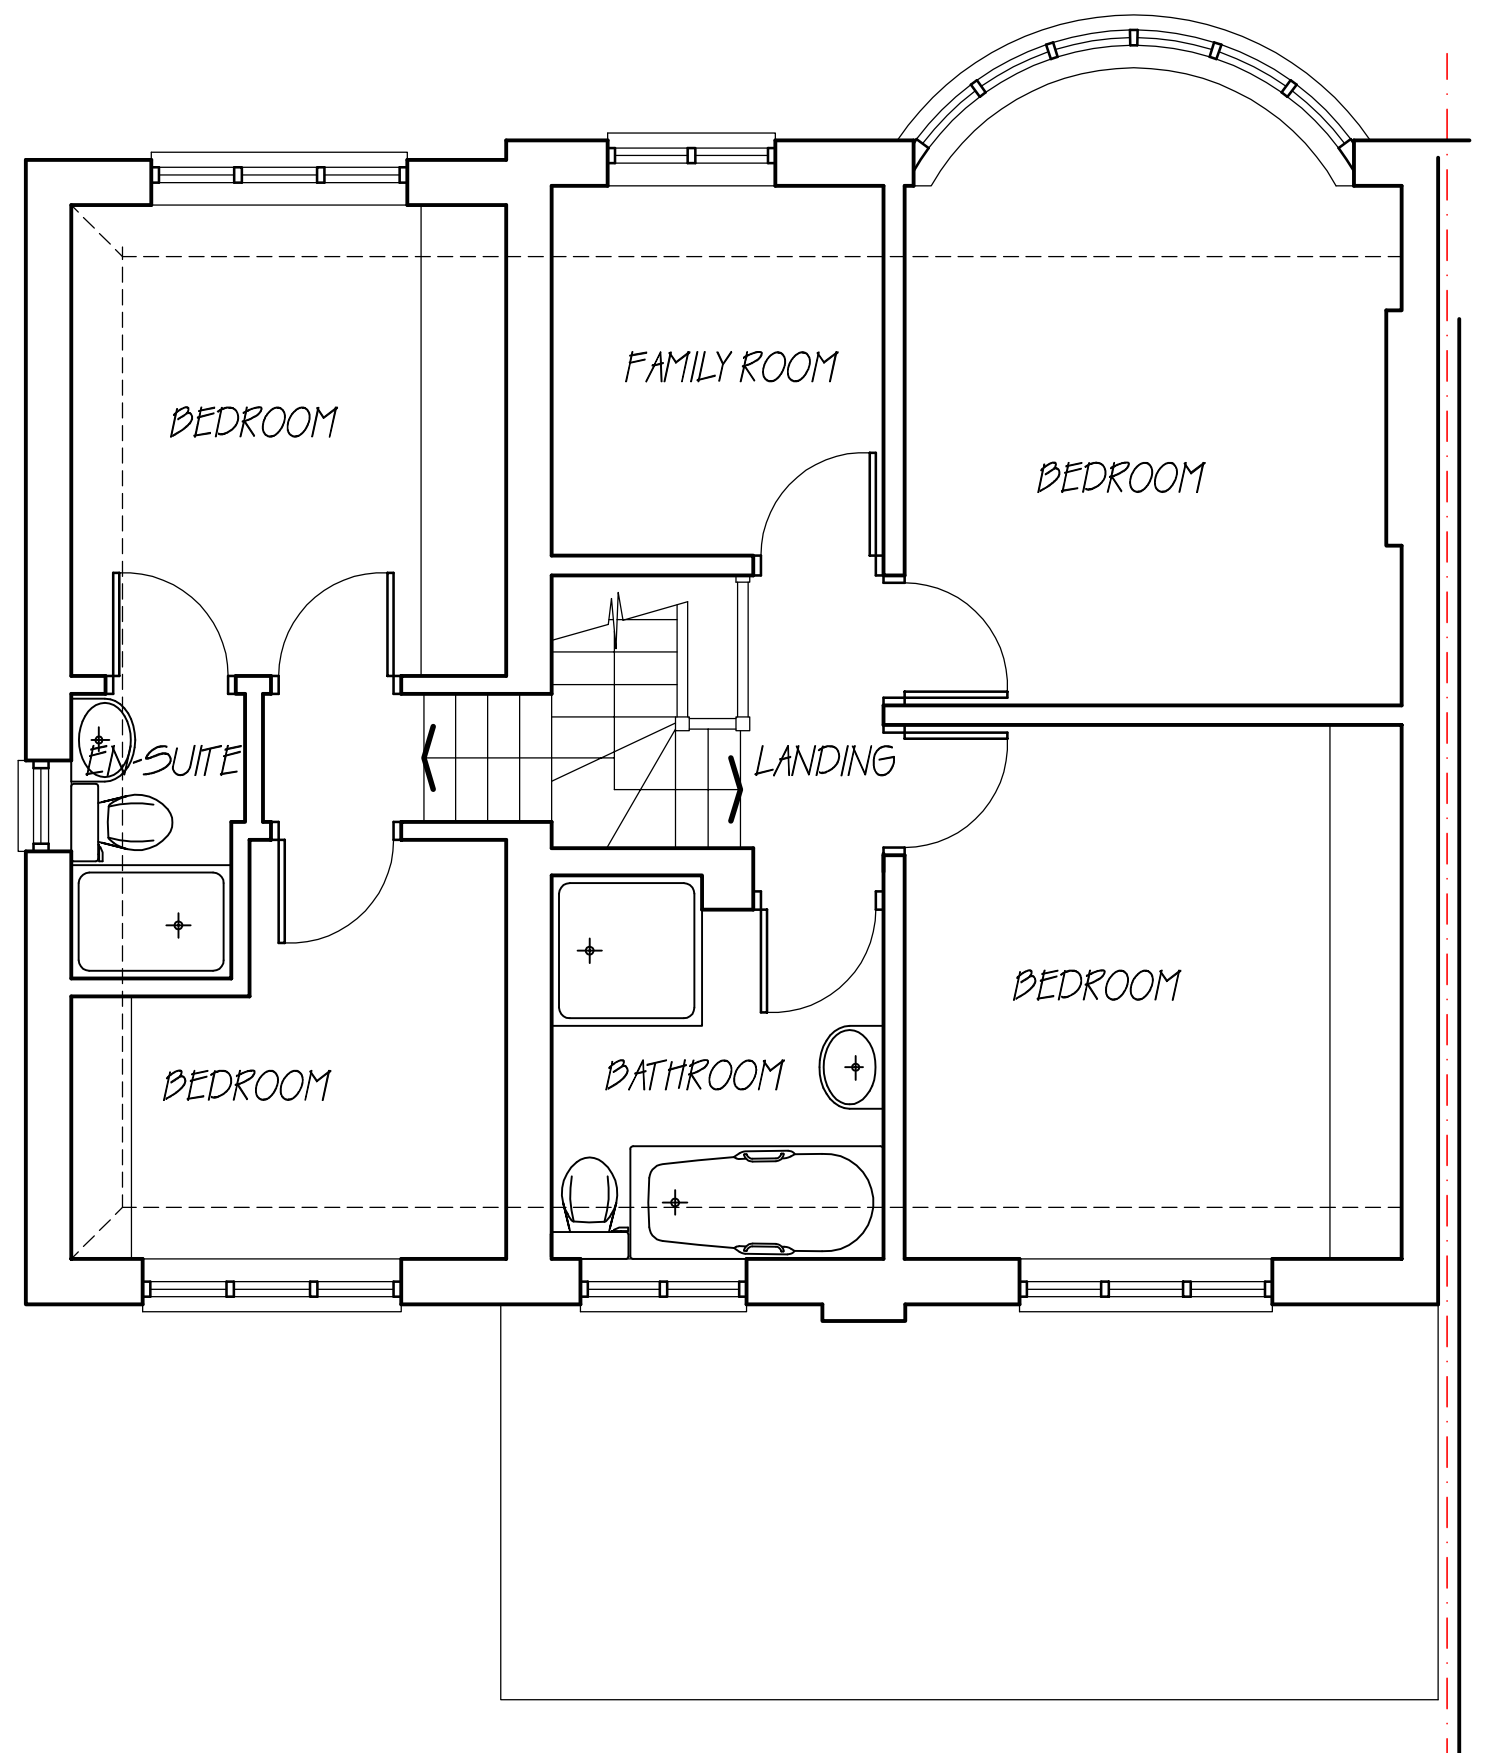

RICHARD FENN DESIGNS LIMITED
11 HARRIER CLOSE, WOODLEY,
READING, BERKSHIRE. RG5 4PE.
Telephone READING (0118) 9691684
E-Mail : architect@ntlworld.com

PROPOSED SINGLE STOREY REAR EXTENSION
AND NEW OUTHOUSE/STUDIO TO THE REAR OF
12 HUNGERFORD DRIVE, READING, BERKSHIRE
for MR AND MRS ABDUL HANNAN RAB

EXISTING FIRST FLOOR LAYOUT

DATE	SCALE
MAY 18th 2019	1 : 50
DRAWING No.	REVISION

AHR.12