



581, Basingstoke Road, Reading, RG2 0SJ

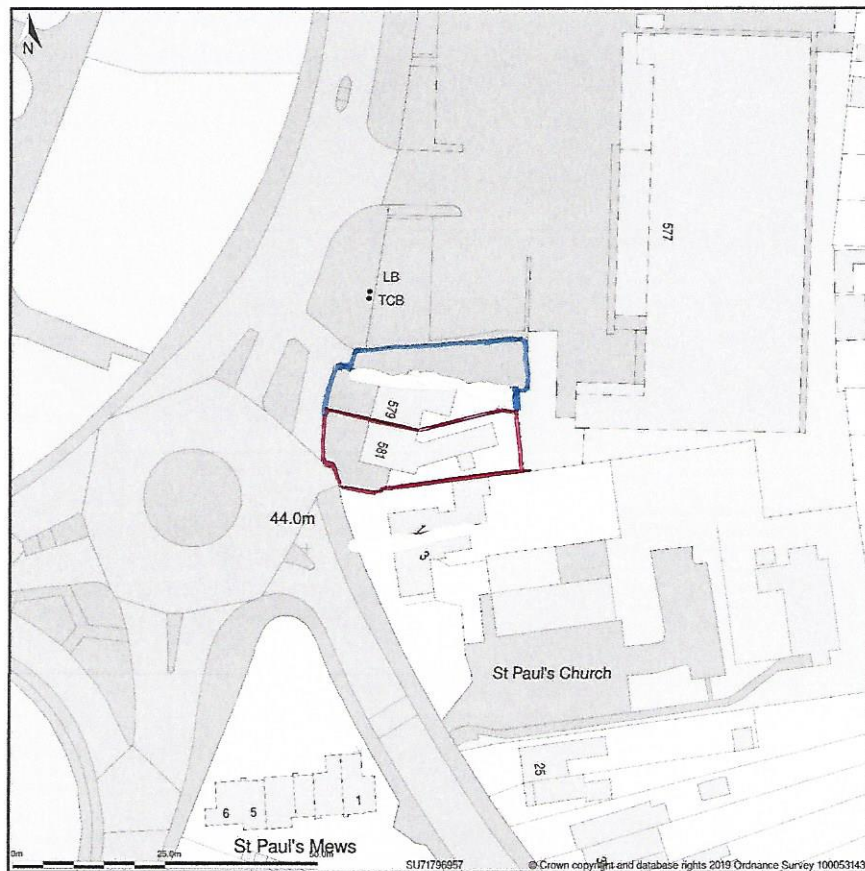

Site Plan shows area bounded by: 471720.26, 169504.21 471861.69, 169645.63 (at a scale of 1:1250), OSGridRef: SU71796957. The representation of a road, track or path is no evidence of a right of way. The representation of features as lines is no evidence of a property boundary.

Produced on 27th Nov 2019 from the Ordnance Survey National Geographic Database and incorporating surveyed revision available at this date. Reproduction in whole or part is prohibited without the prior permission of Ordnance Survey. © Crown copyright 2019. Supplied by www.buyaplan.co.uk a licensed Ordnance Survey partner (100053143). Unique plan reference: #00475264-AA9594

Ordnance Survey and the OS Symbol are registered trademarks of Ordnance Survey, the national mapping agency of Great Britain. Buy A Plan logo, pdf design and the www.buyaplan.co.uk website are Copyright © Pass Inc Ltd 2019

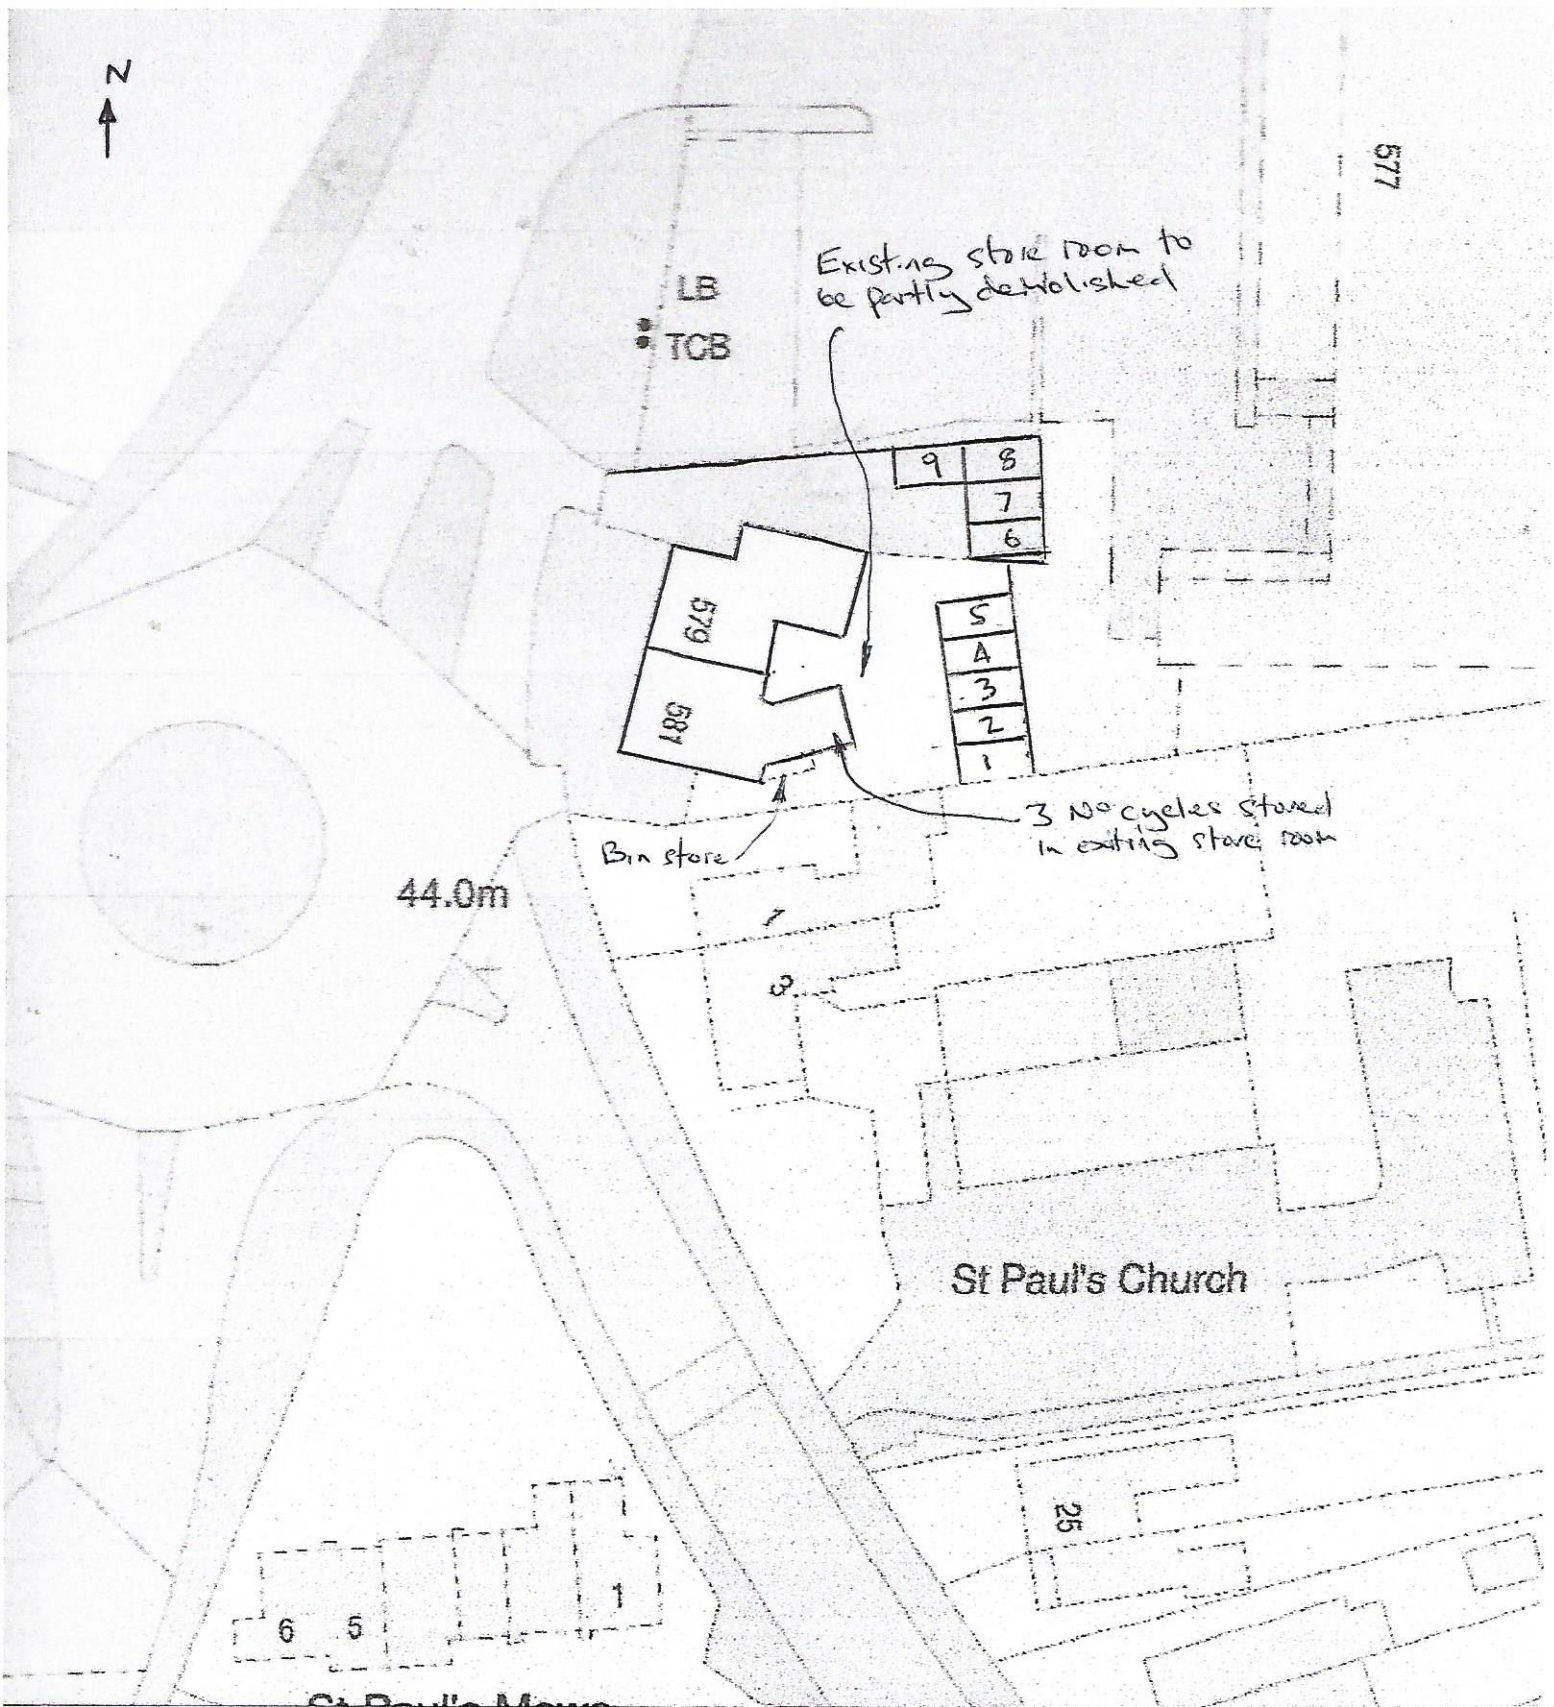

Parking allocation

- 581a First floor flat bay 1
- 581 Ground Floor d2 use bays 2-6
- 579a First Floor flat bay 7
- 579 chip shop bays 8-9.
- All bays 2.4m x 4.8m.

Block Plan 1:500

581, Basingstoke Road RG2 0ST.

0 5 10 15 20 25m

Scale Bar 1:500