


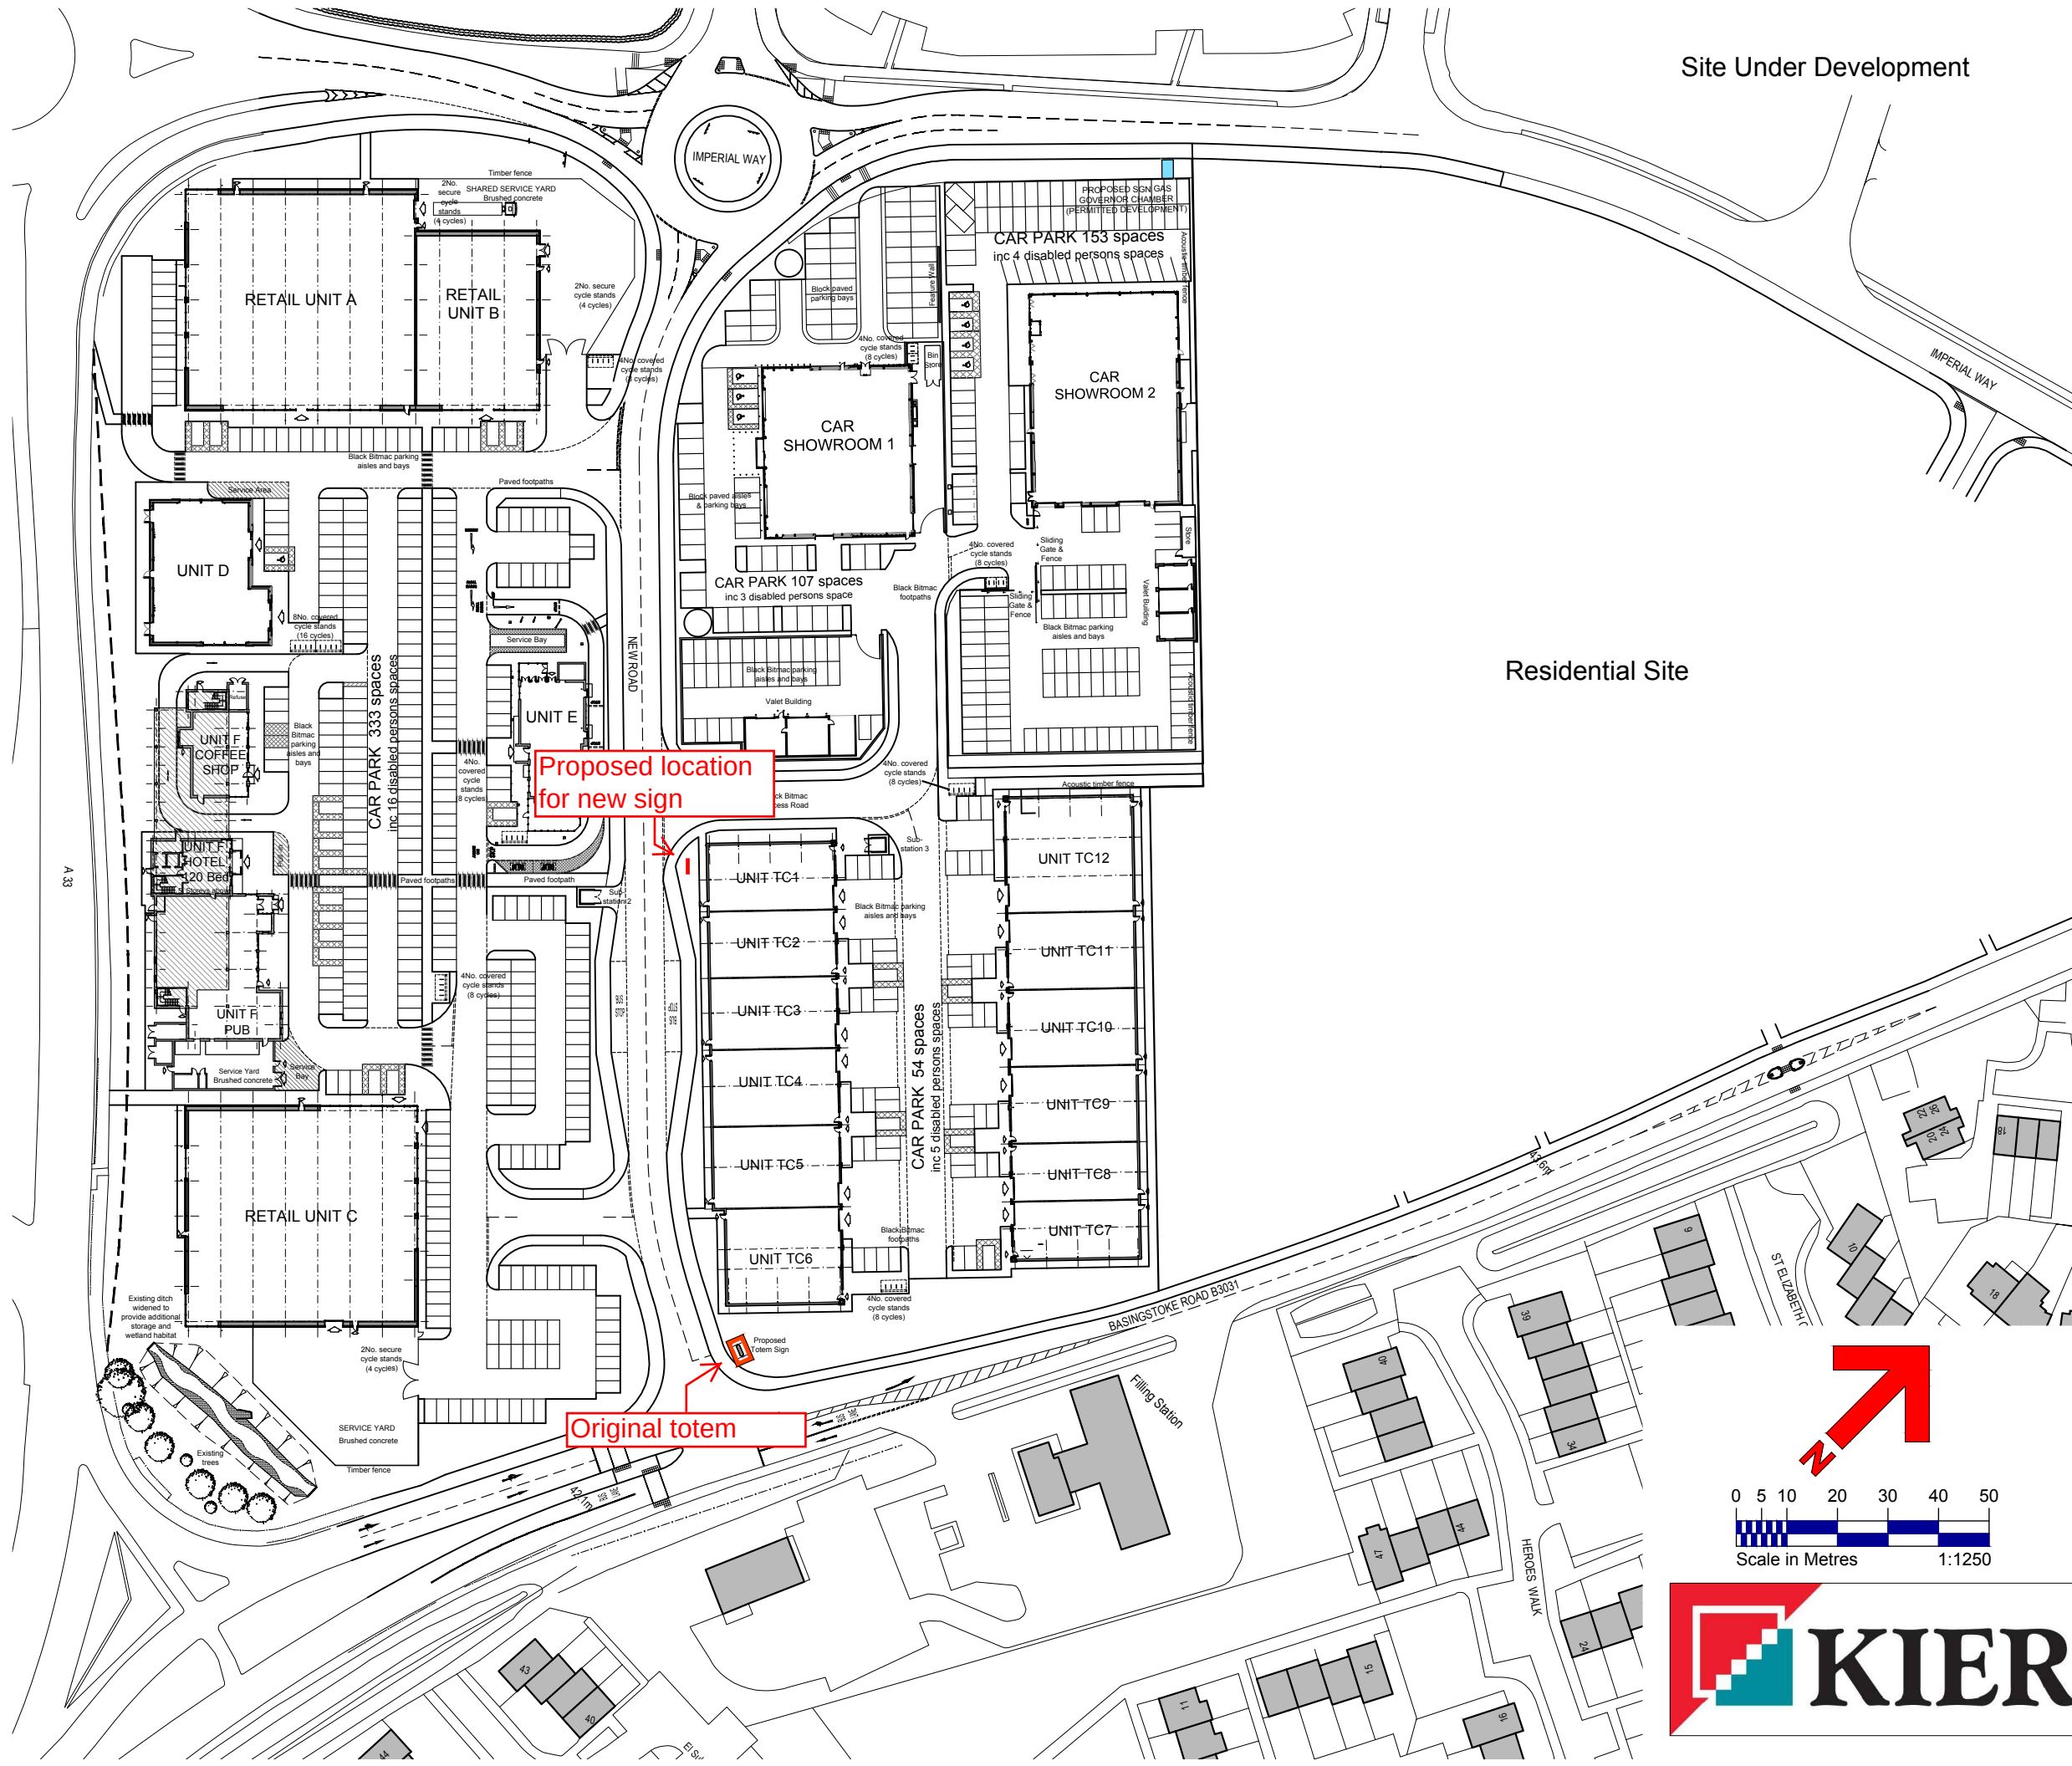

Site Under Development

Residential Site

NOTES

- 1 © Saunders Architects LLP
- 2 Figured dimensions must be taken in preference to scaled dimensions and site dimensions are to be checked before work is put in hand
- 3 This drawing has been compiled from Ordnance Survey data © Crown Copyright; information from Peter Brett Associates LLP, Reading
Drawing No.'s 28791/001/002, dated 08.01.14 & 326818-001-004E, dated 27.10.15;
Topographical Survey data provided by Greenhatch Group, Derby
Drawing No. 21122OGL Rev. 0, dated 06-14.11.14

A Totem Sign position adjusted to suit the size of the concrete base. 08.02.18

AMENDMENTS



5th Floor Eaton House 1 Eaton Road Coventry CV1 2FJ

Telephone: 024 7622 0387 Email: email@saundersarchitects.co.uk

Saunders Architects is a trading name of Saunders Architects LLP
Registered in England & Wales Registered No OC307148

SITE LOCATION PLAN Trade City Totem Sign

Proposed Development at
Worton Grange, Imperial Way
READING
for Kier Reading LLP

SCALE 1:1250 @ A3

Drawn MJM Date Jan 2018

DRAWING No 1894 - P- 337 REVISION A

