

8.11 Consented and Proposed Comparison Elevations


East Block

Consented

Amended area as result of internal layout changes

Materials Legend

M-BA 02	PPC Metal balustrade front, balusters turned 45 deg
M-BA 09	Fair faced pre-cast concrete fascia & soffit to projected balcony
M-C 04	Brick / mortar colour B (Medium)
M-C 05	Brick / mortar colour B balustrade course (Medium)
M-C 11	Brick / mortar colour D (Light)
M-C 16	Metal panel cladding colour A (Dark)
M-C 20	PPC Rainwater goods
M-WD 01	Dark grey coloured frame double glazed window / door assembly

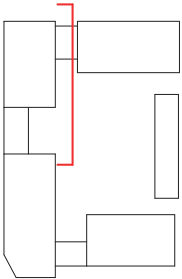

Brick pier added

Balcony added

Windows replaced by balcony door



CDM REGULATIONS 2015. All current drawings and specifications for the project must be read in conjunction with the Designer's Hazard and Environment Assessment Record. All intellectual property rights reserved.

8.11 Consented and Proposed Comparison Elevations

East Block

Proposed



CDM REGULATIONS 2015. All current drawings and specifications for the project must be read in conjunction with the Designer's Hazard and Environment Assessment Record. All intellectual property rights reserved.


8.11 Consented and Proposed Comparison Elevations

East Block

Consented

Amended area as result of internal layout changes

- Materials Legend
- M-BA 01 PVC Metal balustrade typical: 50 x 10mm flats
 - M-BA 05 Cantilevered glass balustrade to inset balcony
 - M-BA 09 Fair faced pre-cast concrete fascia & soffit to projected balcony
 - M-BA 10 Pre-cast concrete balcony fascia
 - M-C 01 Brick / mortar colour A (Dark)
 - M-C 04 Brick / mortar colour B (Medium)
 - M-C 07 Brick / mortar colour C (Light)
 - M-C 10 Brick / mortar colour C recessed band single course (Light)
 - M-C 11 Brick / mortar colour D (Light)
 - M-C 20 PVC Rainwater goods
 - M-WD 01 Dark grey coloured frame double glazed window / door assembly
 - M-WD 02 Dark grey coloured frame solid timber door assembly

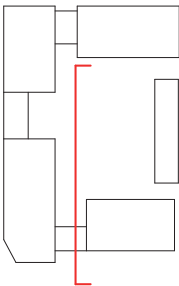

Top floor facade brought forward to increase internal floor area and reduce terraces

Windows amended

Windows amended

Juliet balcony added

Door added for access to level 2 duplexes via podium



CDM REGULATIONS 2015. All current drawings and specifications for the project must be read in conjunction with the Designer's Hazard and Environment Assessment Record. All intellectual property rights reserved.

Rev Date Description
27/01/17 First Issue
22/03/17 For submission

Dwn Ckd Drawn DB
FR CS Checked CS
Date Jan 2017
Scale @ A1 100

Kenavon Drive
East Block Courtyard West
Elevation 1

AA5990-2251
FOR PLANNING

PRP

8.11 Consented and Proposed Comparison Elevations

East Block

Proposed



CDM REGULATIONS 2015. All current drawings and specifications for the project must be read in conjunction with the Designer's Hazard and Environment Assessment Record. All intellectual property rights reserved.

Rev	Date	Description
B	13/03/19	Townhouses amended. Re-issued for coordination
C	20/03/19	Amended dock design
D	26/03/19	Issued for S73 application
E	07/05/19	Check omitted. Re-issued for S73
F	15/05/19	Re-issued for S73 application

Dwn	Ckd	Drawn	DB
MD	RS	Checked	CS
MC	RS	Date	Jan 2017
MC	RS	Scale @ A1	100

Kenavon Drive
East Block Courtyard West
Elevation 1

AA5990-2251
REV F
FOR PLANNING

PRP



8.11 Consented and Proposed Comparison Elevations

East Block

Consented

 Amended area as result of internal layout changes

Materials Legend
M-C 08 Brick / Mortar colour 'C' soldier course (Light)
M-C 13 Brick recessed course above & below soldier course
M-C 20 PPC Rainwater goods

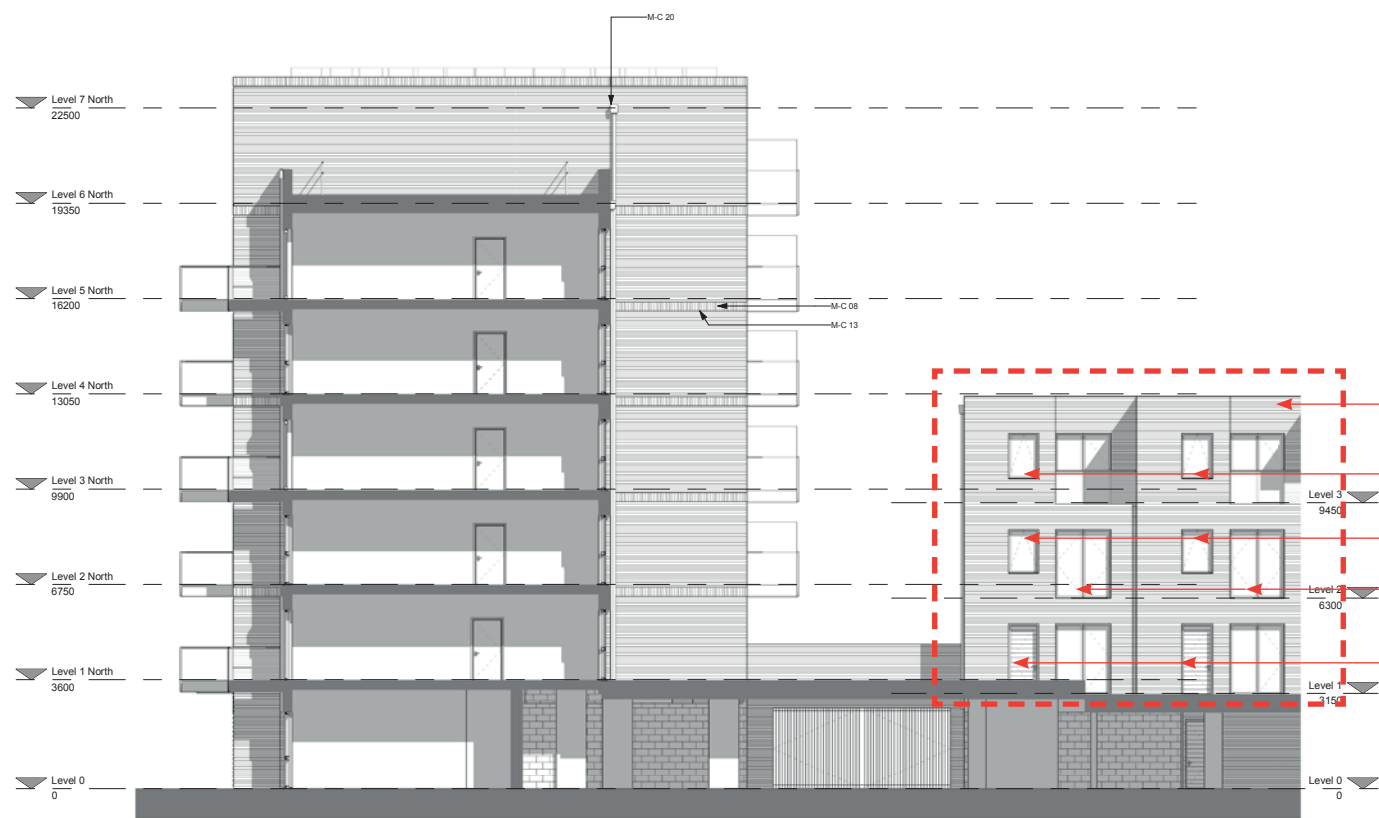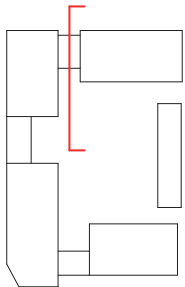

Top floor facade brought forward to increase internal floor area and reduce terraces

Windows amended

Windows amended

Juliet balcony added

Door added for access to level 2 duplexes via podium

CDM REGULATIONS 2015. All current drawings and specifications for the project must be read in conjunction with the Designer's Hazard and Environment Assessment Record. All intellectual property rights reserved.

Rev Date Description
27/01/17 First Issue
22/03/17 For submission

Dwn Cld Drawn DB
FR CS Checked CS
Date Jan 2017
Scale @ A1 100

Kenavon Drive
East Block Courtyard West
Elevation 2


AA5990-2252
FOR PLANNING

PRP

8.11 Consented and Proposed Comparison Elevations

East Block

Proposed

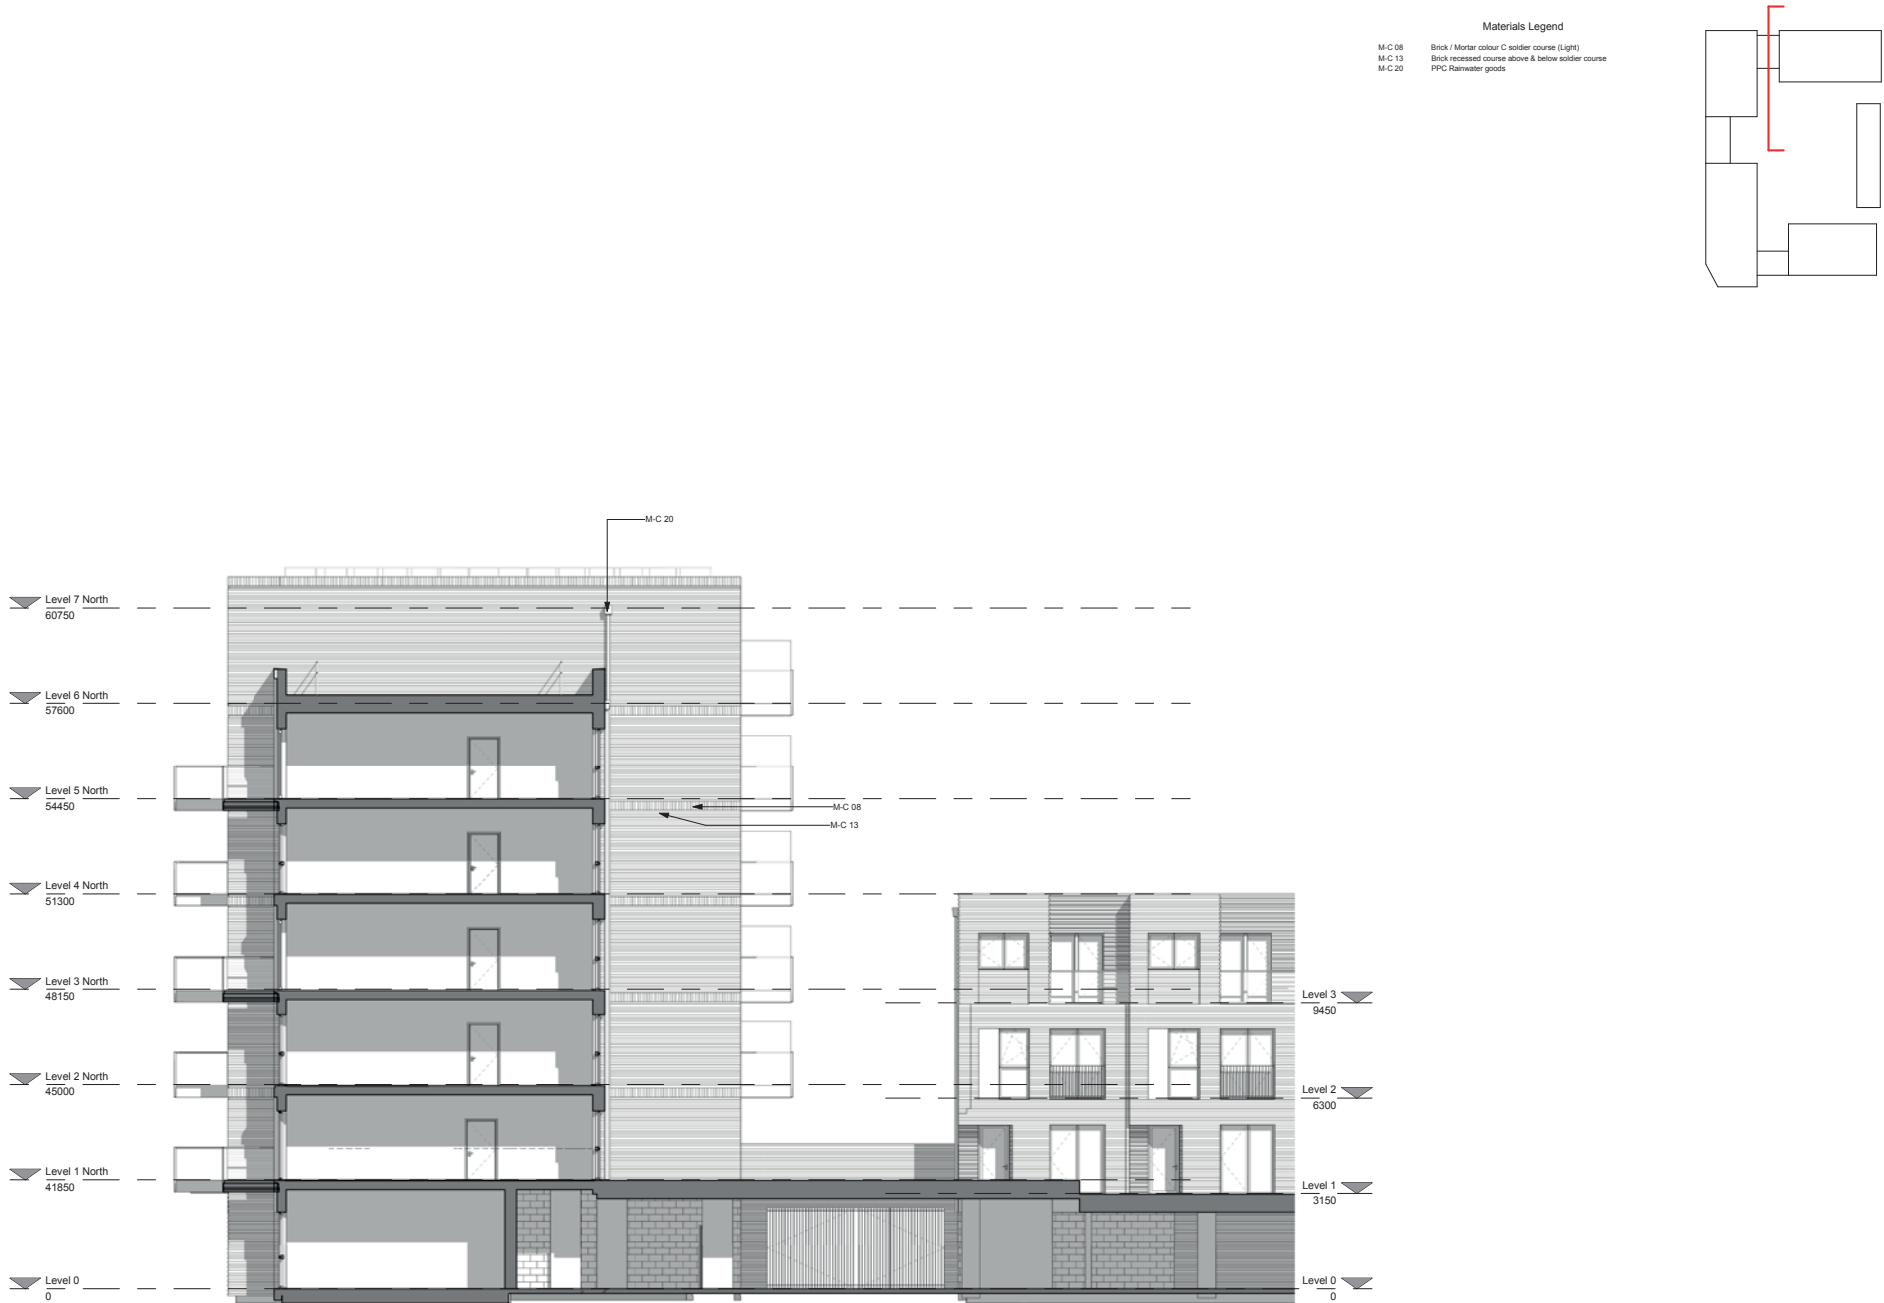

CDM REGULATIONS 2015. All current drawings and specifications for the project must be read in conjunction with the Designer's Hazard and Environment Assessment Record. All intellectual property rights reserved.

Rev	Date	Description	Dwn	Ckd	Drawn	DB
B	13/03/19	Town houses amended. Re-issued for coordination	MD	RS	Checked	CS
C	20/03/19	Amended back design.	MD	RS		
D	29/03/19	Issued for ST3 application	MC	RS	Date	Jan 2017
E	07/05/19	Check omitted. Re-issued for ST3	MC	RS		
F	15/05/19	Re-issued for ST3 application	MC	RS	Scale @ A1	100

Kenavon Drive
East Block Courtyard West
Elevation 2

AA5990-2252
REV F
FOR PLANNING




8.11 Consented and Proposed Comparison Elevations

East Block

Consented

Amended area as result of internal layout changes

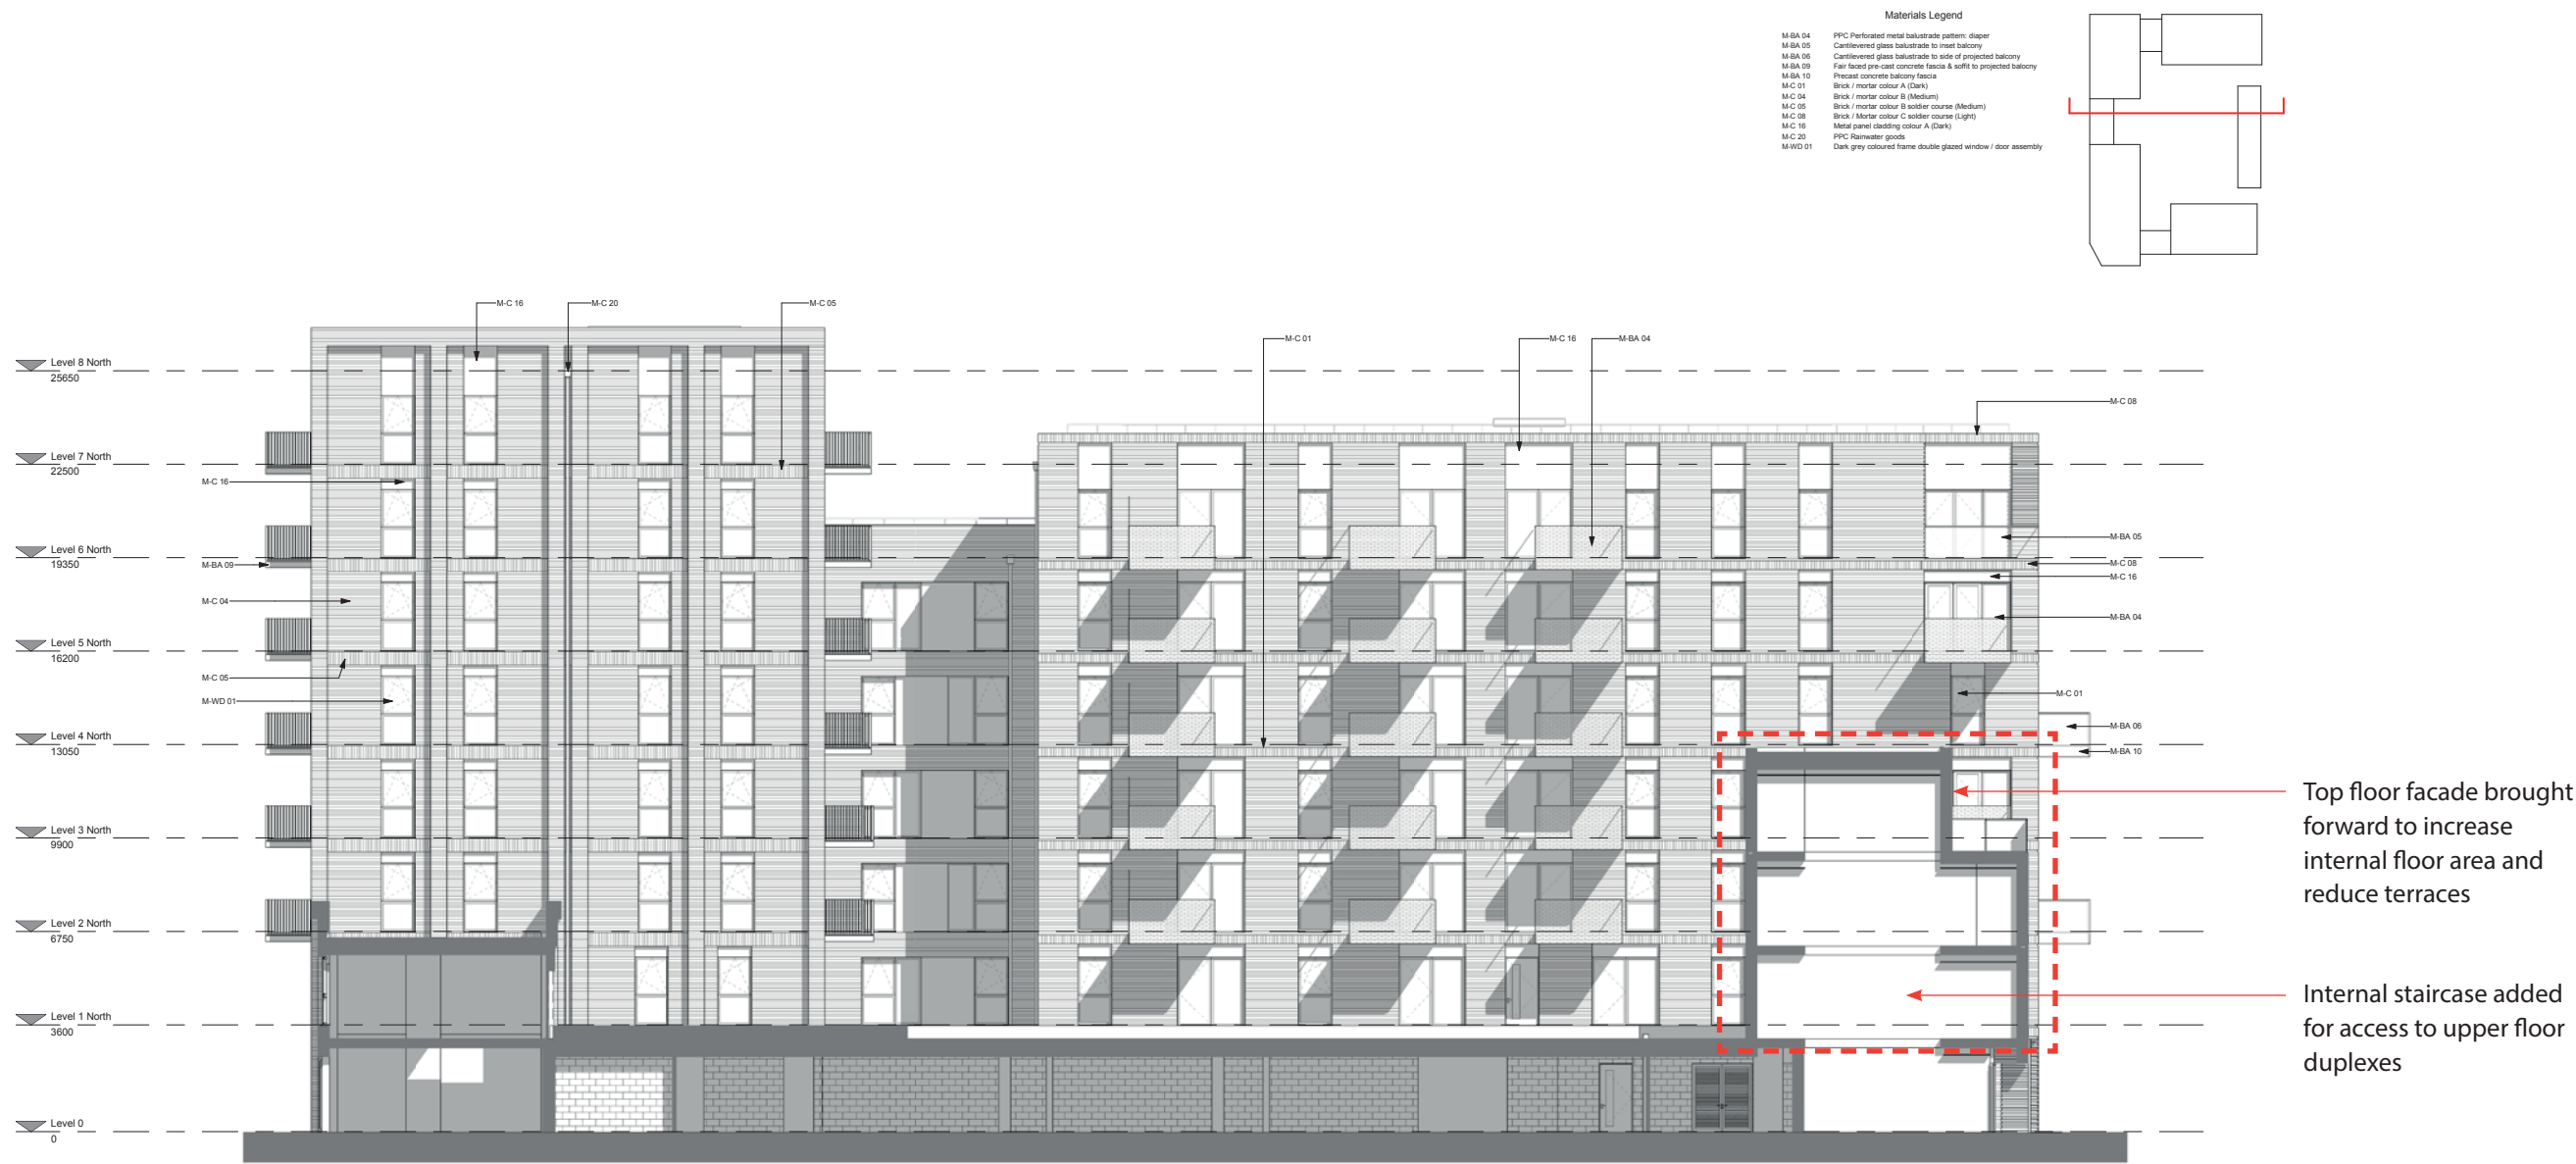

CDM REGULATIONS 2015. All current drawings and specifications for the project must be read in conjunction with the Designer's Hazard and Environment Assessment Record. All intellectual property rights reserved.

Rev Date Description
27/01/17 For issue
22/03/17 For submission

Dwn Cld
FR CS
FR CS
Date Jan 2017
Scale @ A1 As indicated

Kenavon Drive
East Block Courtyard South
Elevation 2

AA5990-2253
FOR PLANNING

PRP

8.11 Consented and Proposed Comparison Elevations

East Block

Proposed



CDM REGULATIONS 2015: All current drawings and specifications for the project must be read in conjunction with the Designer's Hazard and Environment Assessment Record. All intellectual property rights reserved.

Rev	Date	Description	Dwn	Ckd	Drawn	CR
B	13/03/19	Townhouses amended. Re-issued for coordination	MD	RS	Checked	CS
C	20/03/19	Amended door design	MD	RS		
D	29/03/19	Issued for 873 application	MC	RS	Date	Jan 2017
E	07/05/19	Check omitted. Re-issued for 873	MC	RS		
F	15/05/19	Re-issued for 873 application	MC	RS	Scale @ A1	As indicated

Kenavon Drive
East Block Courtyard South
Elevation 2

AA5990-2253
REV F
FOR PLANNING




8.11 Consented and Proposed Comparison Elevations

Consented


 Amended area as result of internal layout changes

Materials Legend

M-BA 05	Carriewered glass balustrade to inset balcony
M-C 01	Brick / mortar colour A (Dark)
M-C 02	Brick / mortar colour A alternating 25mm projecting (Dark)
M-C 04	Brick / mortar colour B (Medium)
M-C 06	Brick / mortar colour B alternating 25mm projecting (Medium)
M-C 20	PPC Flimaster grouts
M-WD 06	PPC Metal Louvre doors

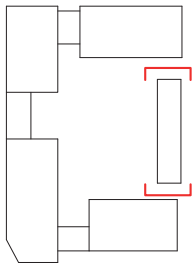


Top floor facade brought forward to increase internal floor area and reduce terraces

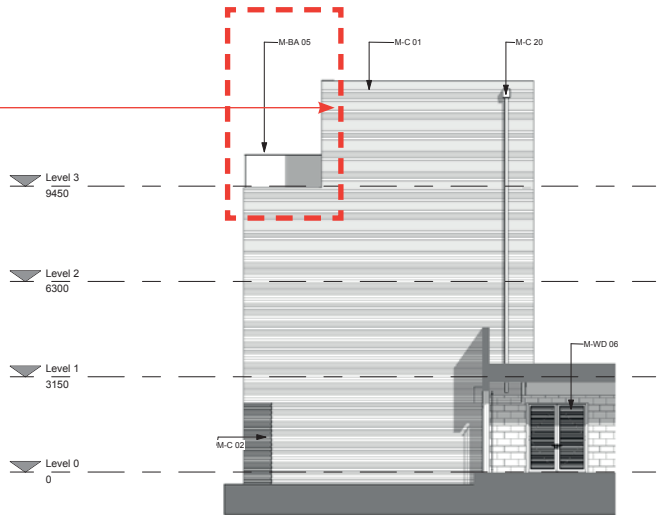

East Block E4 Elevation North
1 : 100

Top floor facade brought forward to increase internal floor area and reduce terraces

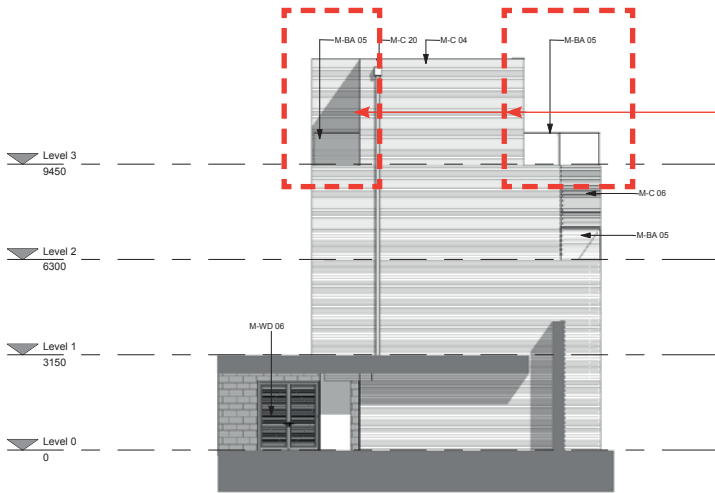


East Block E4 Elevation South
1 : 100


8.11 Consented and Proposed Comparison Elevations

East Block

Proposed

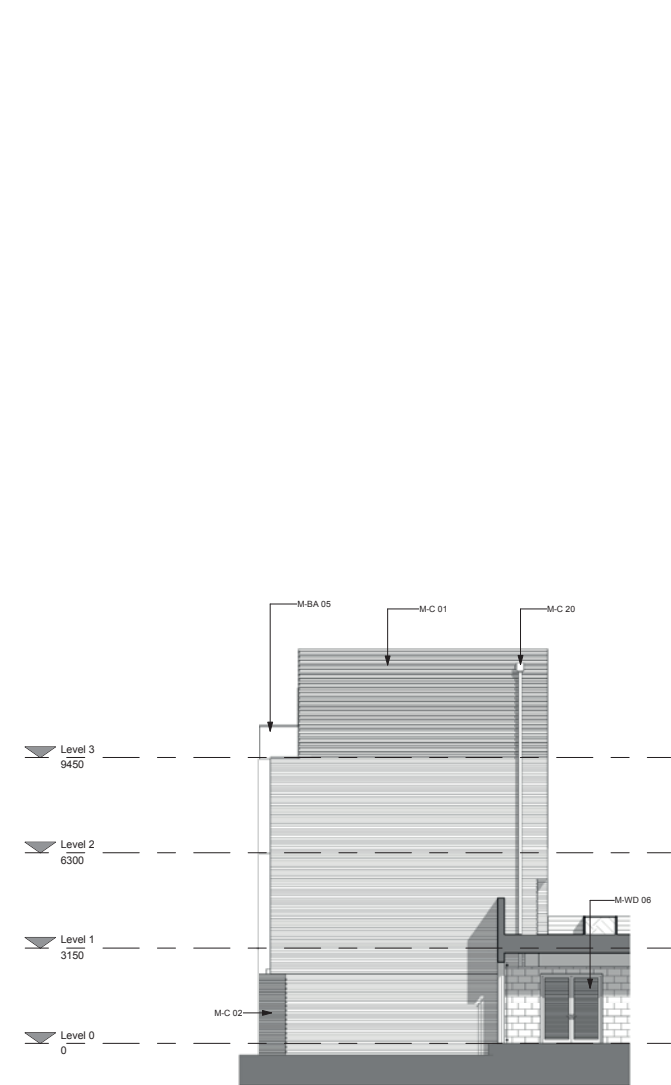


East Block E4 Elevation North
1 : 100

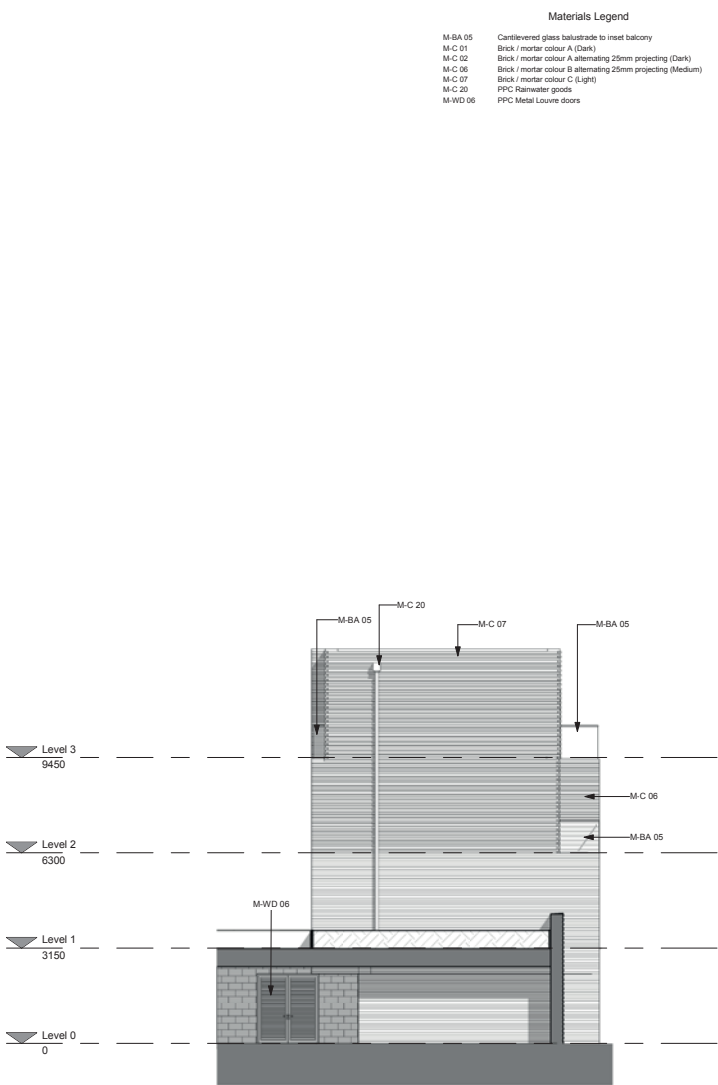

East Block E4 Elevation South
1 : 100

Materials Legend

M-BA 05	Cantilevered glass balustrade to inset balcony
M-C 01	Brick / mortar colour A (Dark)
M-C 02	Brick / mortar colour A alternating 25mm projecting (Dark)
M-C 06	Brick / mortar colour B alternating 25mm projecting (Medium)
M-C 07	Brick / mortar colour C (Light)
M-C 20	PPC Rainwater goods
M-WD 06	PPC Metal Louvre doors

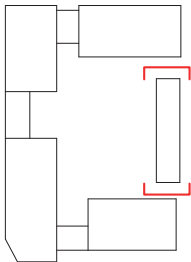

CDM REGULATIONS 2015. All current drawings and specifications for the project must be read in conjunction with the Designer's Hazard and Environment Assessment Record. All intellectual property rights reserved.

Rev	Date	Description	Dwn	Ckd	Drawn	MC
B	13/03/19	Townhouses amended: Re-issued for coordination	MD	RS	Checked	RS
C	20/03/19	Amended detail design	MD	RS		
D	29/03/19	Issued for E73 application	MC	RS	Date	04/12/17
E	07/05/19	Deck omitted: Re-issued for E73	MC	RS		
F	15/06/19	Re-issued for E73 application	MC	RS	Scale @ A1	As indicated

Kenavon Drive
East Block Courtyard Ends

AA5990-2254
REV F
FOR PLANNING




8.11 Consented and Proposed Comparison Elevations

Middle Block

Consented

Amended area as result of internal layout changes

- Materials Legend
- M-BA 02 PPC Metal balustrade front, balustrade turned 45 deg
 - M-BA 05 Cantilevered glass balustrade to meet balcony
 - M-BA 07 Cantilevered glass balustrade with fixed bands to match M-C 09
 - M-BA 09 Fair faced pre-cast concrete fascia & soffit to projected balcony
 - M-C 04 Brick / mortar colour B (Medium)
 - M-C 07 Brick / mortar colour C (Light)
 - M-C 08 Brick / mortar colour C soldier course (Light)
 - M-C 09 Brick / mortar colour C alternating 20mm projecting (Light)
 - M-C 11 Brick / mortar colour D (Light)
 - M-C 14 Precast concrete band course
 - M-C 16 Metal panel cladding colour A (Dark)
 - M-C 22 Entrance canopy PPC metal cladding
 - M-WD 01 Dark grey coloured frame double glazed window / door assembly
 - M-WD 03 Shopfront curtain wall assembly
 - M-WD 08 Block entrance door/window assembly

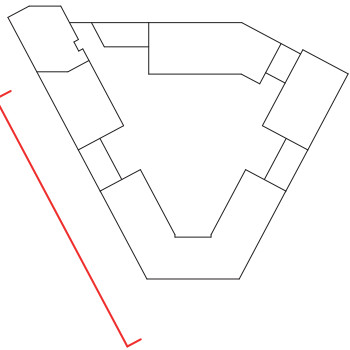

Brick pier relocated

Balcony width reduced

Fenestration amended from a 3 pane to a 2 pane and opening width reduced

Balconies added

Windows replaced by balcony doors



CDM REGULATIONS 2015. All current drawings and specifications for the project must be read in conjunction with the Designer's Hazard and Environment Assessment Record. All intellectual property rights reserved.

Rev Date Description
27/01/17 First Issue
29/03/17 For submission

Dwn Cld Drawn GS
FR CS Checked CS
Date Jan 2017
Scale @ A1 100

Kenavon Drive
Middle Block West Elevation

AA5990-2225
FOR PLANNING

PRP

8.11 Consented and Proposed Comparison Elevations

Middle Block

Proposed



CDM REGULATIONS 2015. All current drawings and specifications for the project must be read in conjunction with the Designer's Hazard and Environment Assessment Record. All intellectual property rights reserved.

Rev	Date	Description
1	22/03/17	For submission
A	11/03/19	Issued for 573 Coordination
B	29/03/19	Issued for 573 application
C	07/05/19	Levels added. Re-issued for 573

Dwn	Ckd	Drawn	GS
FR	CS	Checked	CS
MC	RS	Date	Jan 2017
MC	RS	Scale @ A1	1:100


Kenavon Drive
Middle Block West Elevation

AA5990-2225
REV C
FOR PLANNING


PRP

Consented

 Amended area as result of internal layout changes

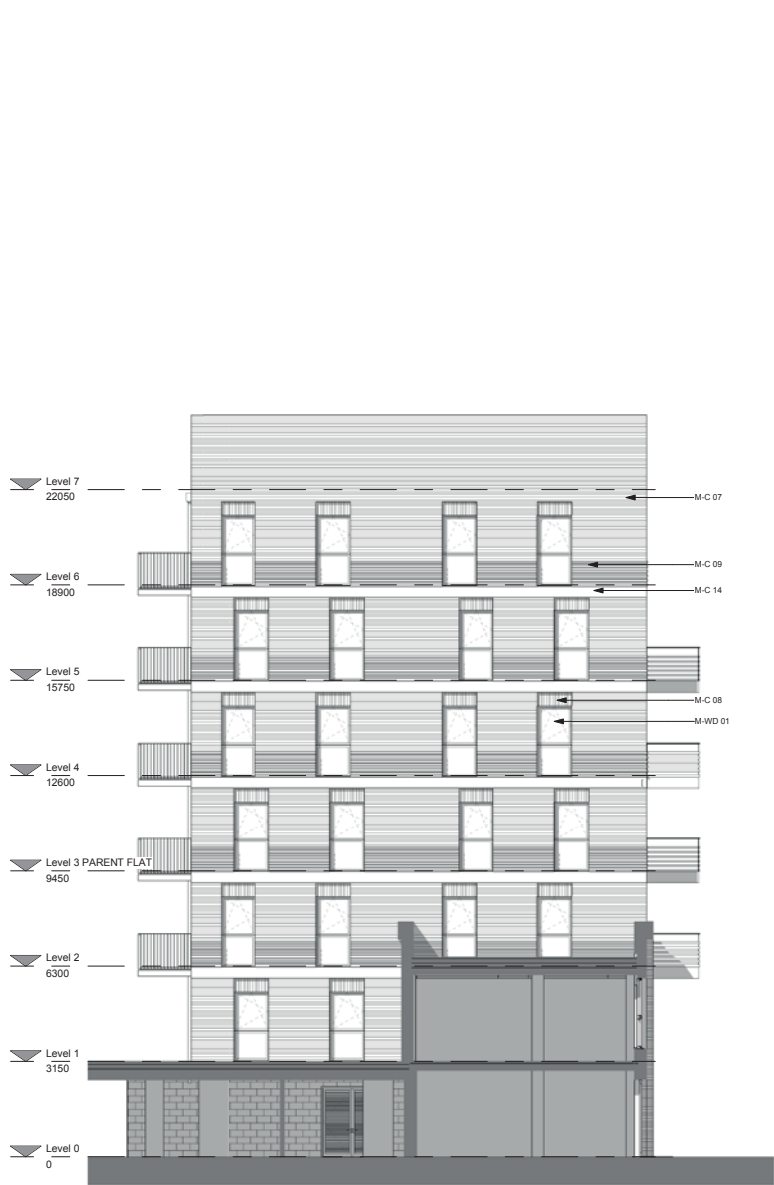


Middle Block M1 West Wing Courtyard North Elevation
1 : 100

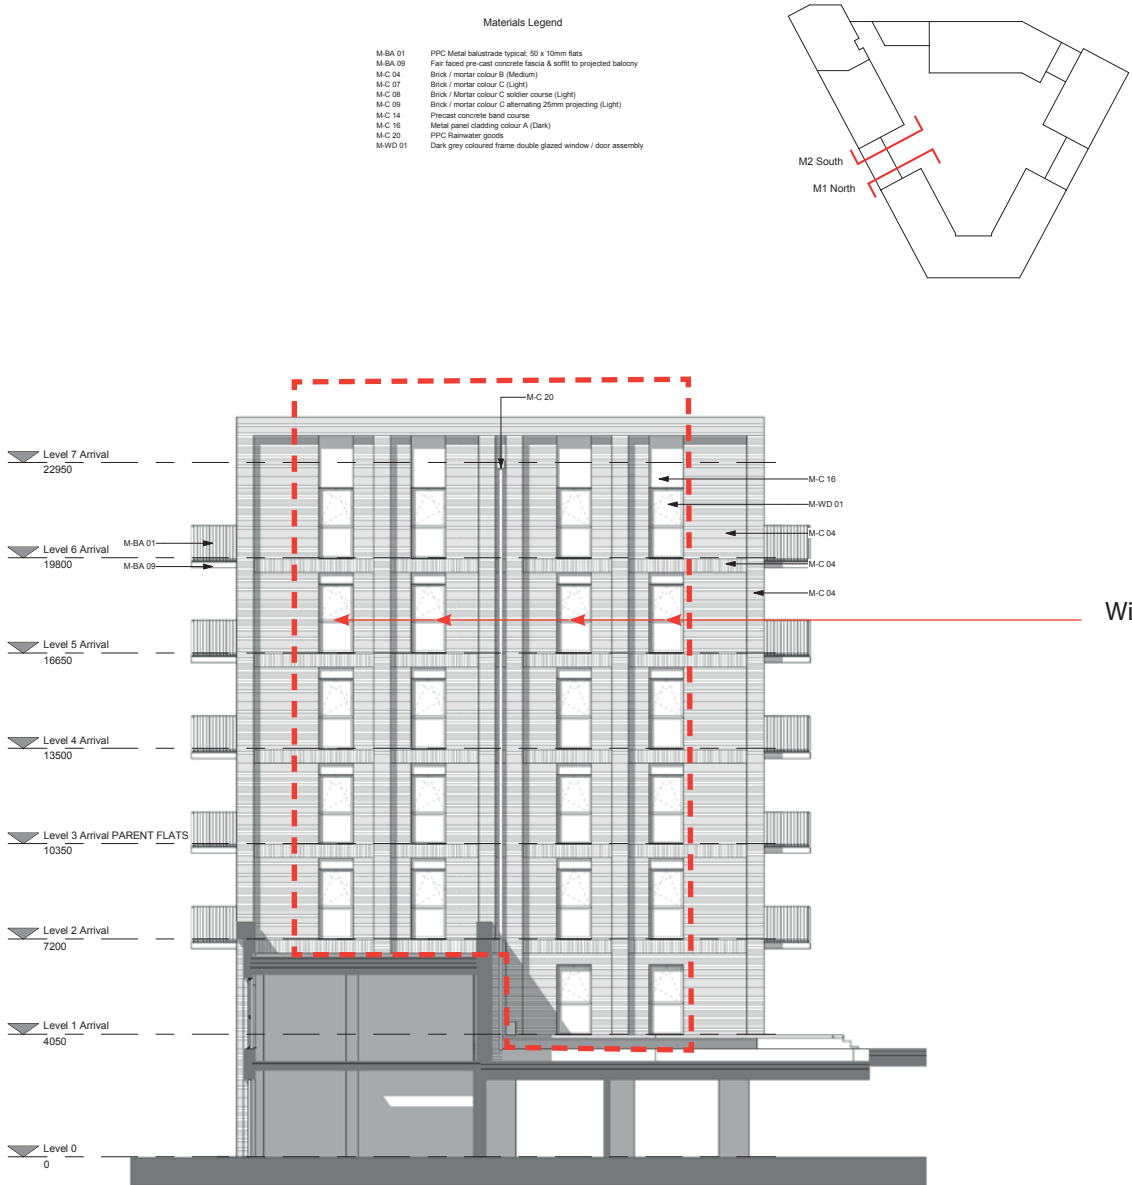

Middle Block M2 West Wing Courtyard South Elevation
1 : 100

Materials Legend

M-BA 01	PPC Metal balustrade typical: 50 x 10mm flats
M-BA 09	Fair faced pre-cast concrete fascia & soffit to projected balcony
M-C 04	Brick / mortar colour B (Medium)
M-C 07	Brick / mortar colour C (Light)
M-C 08	Brick / mortar colour C (Light)
M-C 09	Brick / mortar colour C alternating 25mm projecting (Light)
M-C 14	Pre-cast concrete band course
M-C 16	Brick / mortar colour A (Dark)
M-C 20	PPC Rainwater goods
M-WD 01	Dark grey coloured frame double glazed window / door assembly

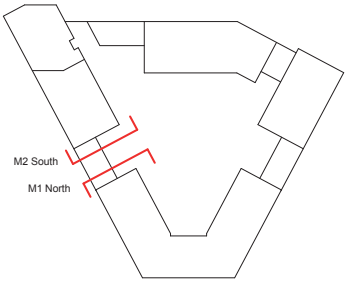

CDM REGULATIONS 2015. All current drawings and specifications for the project must be read in conjunction with the Designer's Hazard and Environment Assessment Record. All intellectual property rights reserved.

Rev	Date	Description
270/117	22/01/17	First Issue
220/117		For submission

Dwn	Ckd	Drawn	GS
FR	CS	Checked	CS
FR	CS	Date	Jan 2017
		Scale	@ A1 100

Kenavon Drive
Middle Block West Wing Ends


AA5990-2226
FOR PLANNING

PRP

8.11 Consented and Proposed Comparison Elevations

Middle Block

Proposed

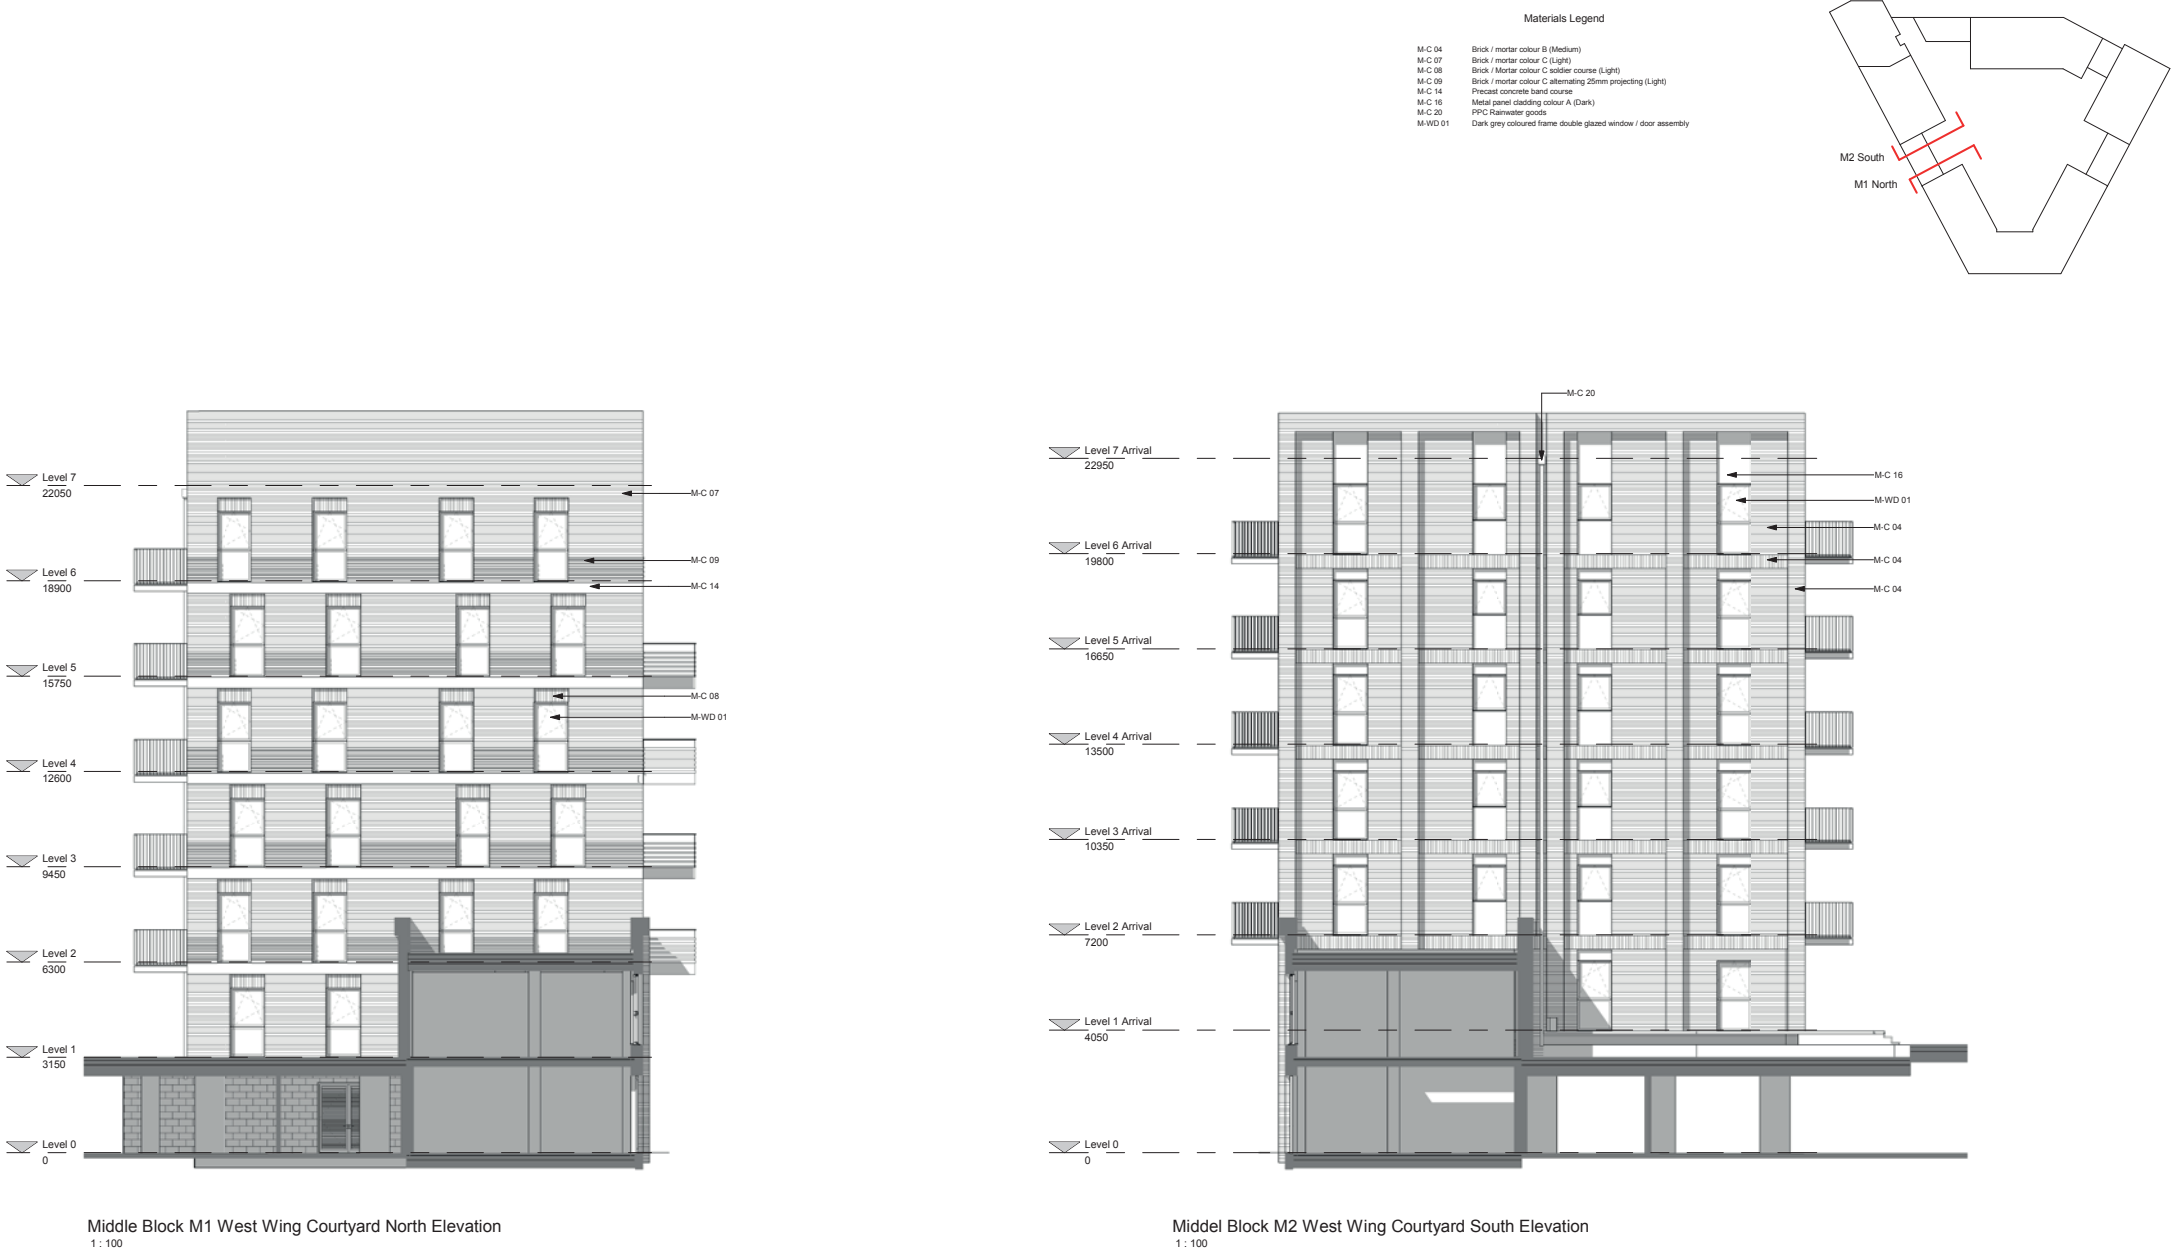

CDM REGULATIONS 2015. All current drawings and specifications for the project must be read in conjunction with the Designer's Hazard and Environment Assessment Record. All intellectual property rights reserved.

Rev	Date	Description
A	22/03/17	For submission
B	11/03/19	Issued for S73 Coordination
C	29/03/19	Issued for S73 application
D	07/05/19	Levels added. Re-issued for S73

Drawn	Ckd	Drawn	GS
FR	CS	Checked	CS
MC	RS	Date	Jan 2017
MC	RS	Scale	@ A1 100

Kenavon Drive
Middle Block West Wing Ends

AA5990-2226
REV C
FOR PLANNING




8.11 Consented and Proposed Comparison Elevations

Middle Block

Consented

Amended area as result of internal layout changes

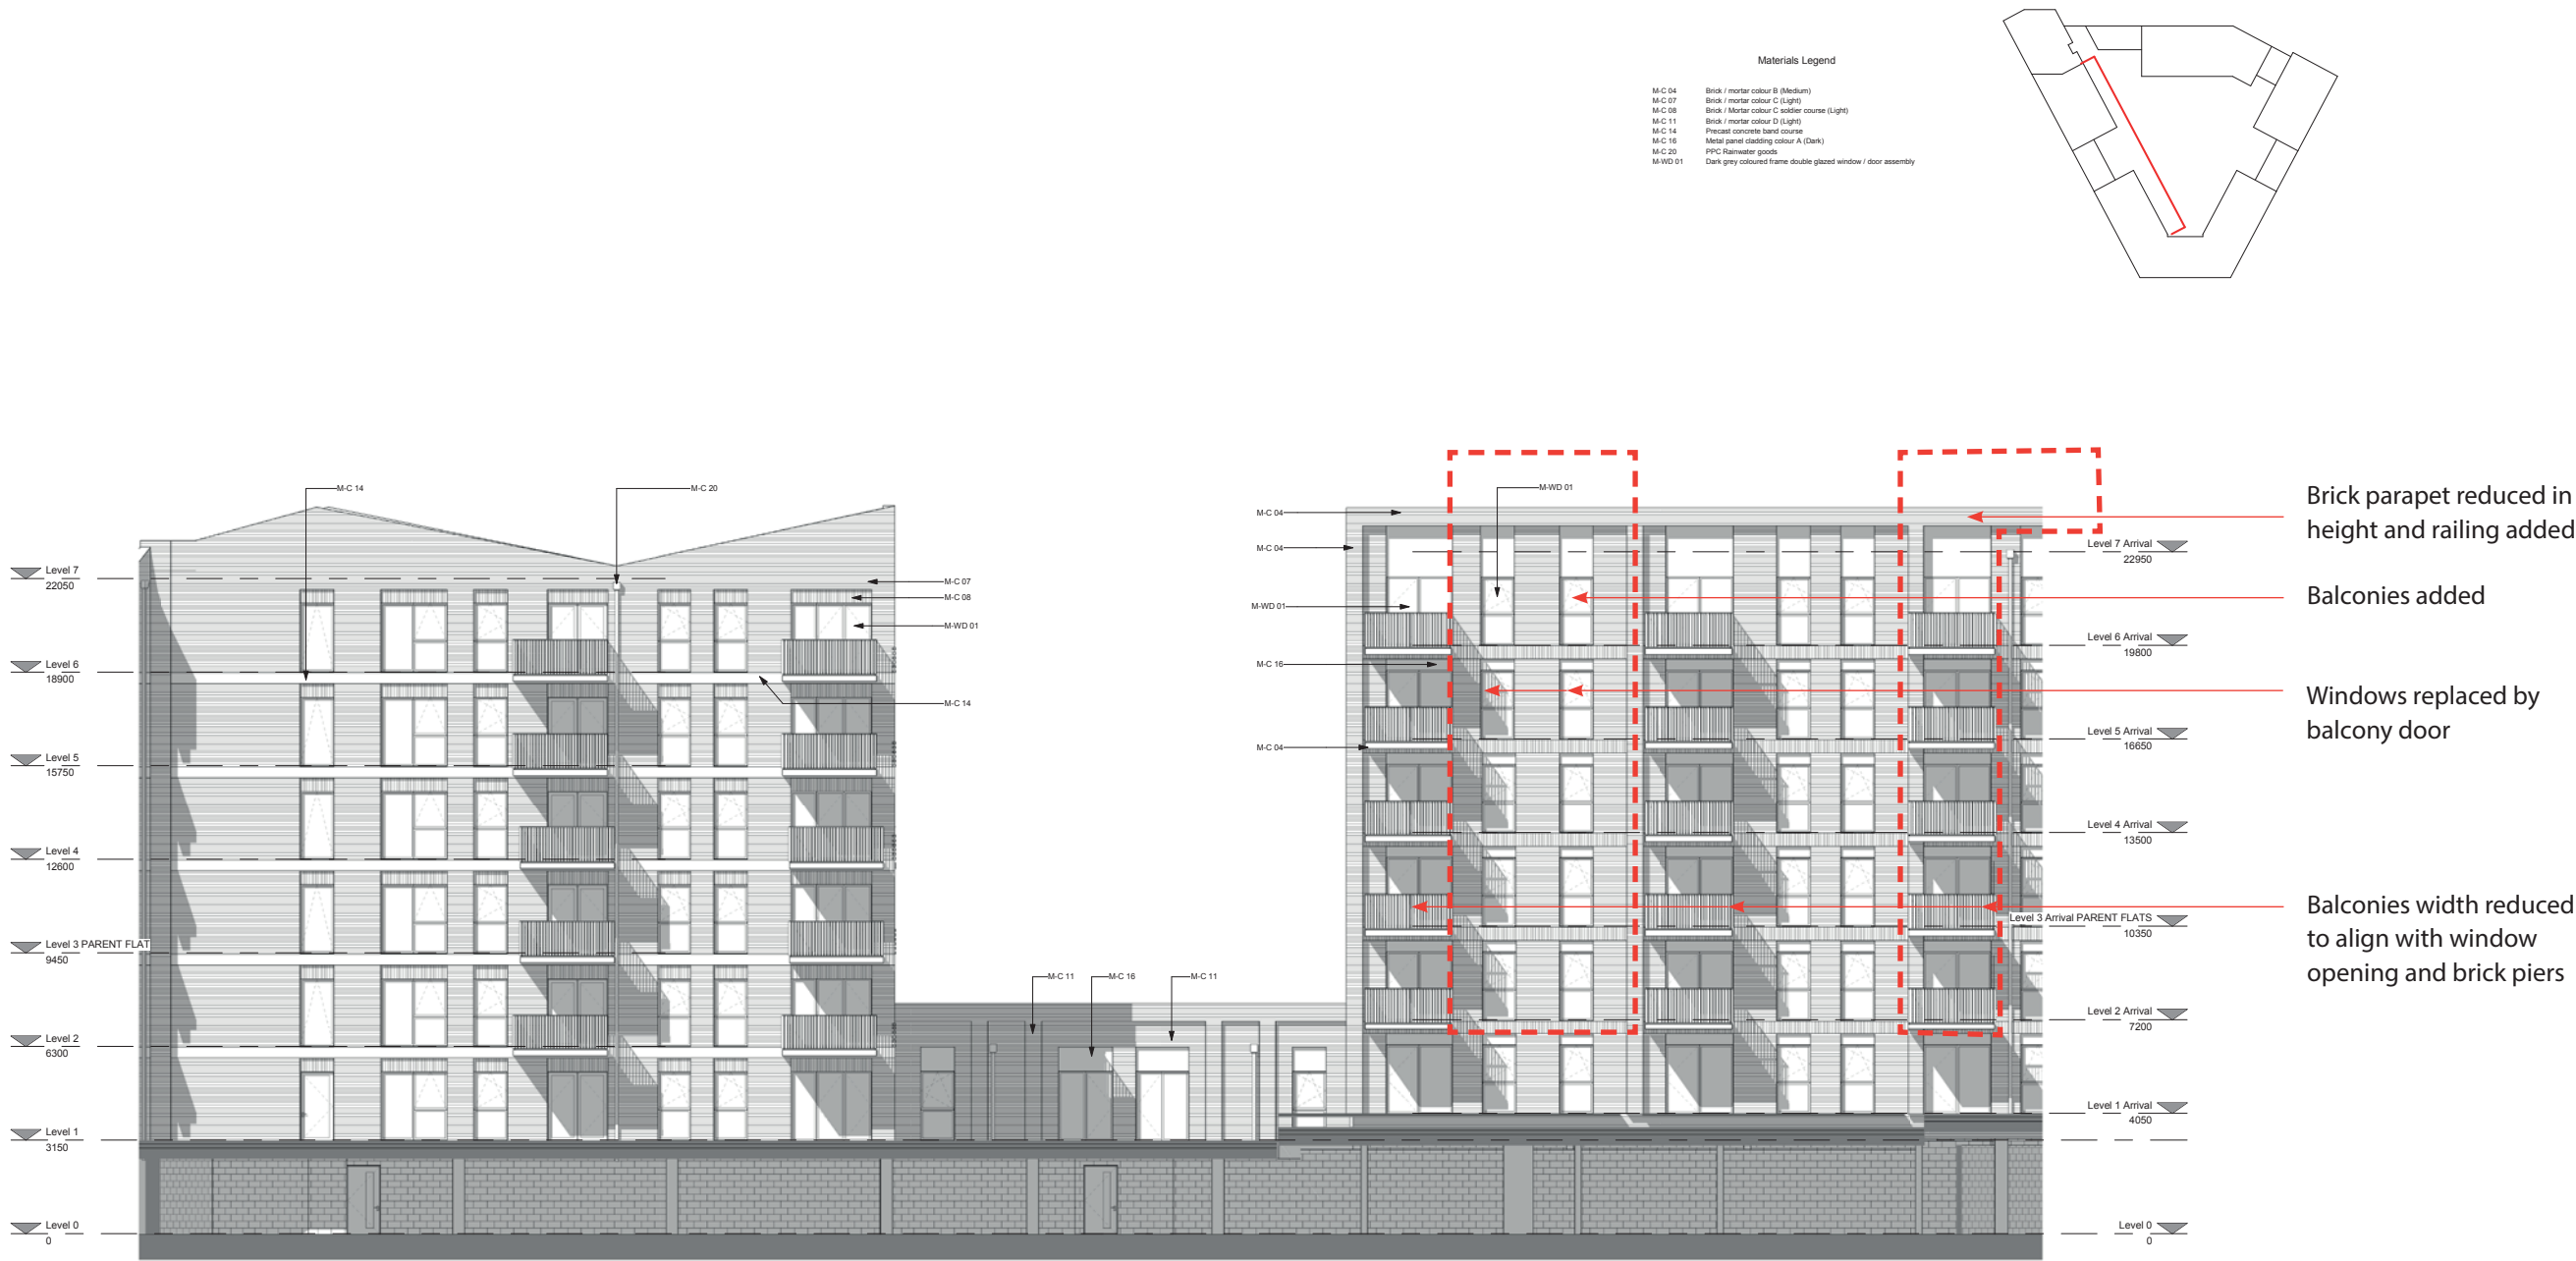

CDM REGULATIONS 2015. All current drawings and specifications for the project must be read in conjunction with the Designer's Hazard and Environment Assessment Record. All intellectual property rights reserved.

Rev	Date	Description
27/01/17	First Issue	
22/03/17	For submission	

Drawn	Old	Drawn	GS
FR	CS	Checked	CS
FR	CS	Date	Jan 2017
		Scale	@ A1 100

Kenavon Drive
Middle Block Courtyard East
Elevation

AA5990-2228
FOR PLANNING

PRP

8.11 Consented and Proposed Comparison Elevations

Middle Block

Proposed



CDM REGULATIONS 2015. All current drawings and specifications for the project must be read in conjunction with the Designer's Hazard and Environment Assessment Record. All intellectual property rights reserved.

Rev	Date	Description	Dwn	Ctd	Drawn	GS
-	22/03/17	For submission	FR	GS	Checked	CS
A	11/03/19	Issued for S73 Coordination	MC	RB	Date	Jan 2017
B	26/03/19	Issued for S73 application	MC	RS	Scale	@ A1 100
C	07/05/19	Levels added. Re-issued for S73				
D	15/05/19	Re-issued for S73 application				

Kenavon Drive	AA5990-2228
Middle Block Courtyard East Elevation	REV D
	FOR PLANNING




8.11 Consented and Proposed Comparison Elevations

Middle Block

Consented

Amended area as result of internal layout changes

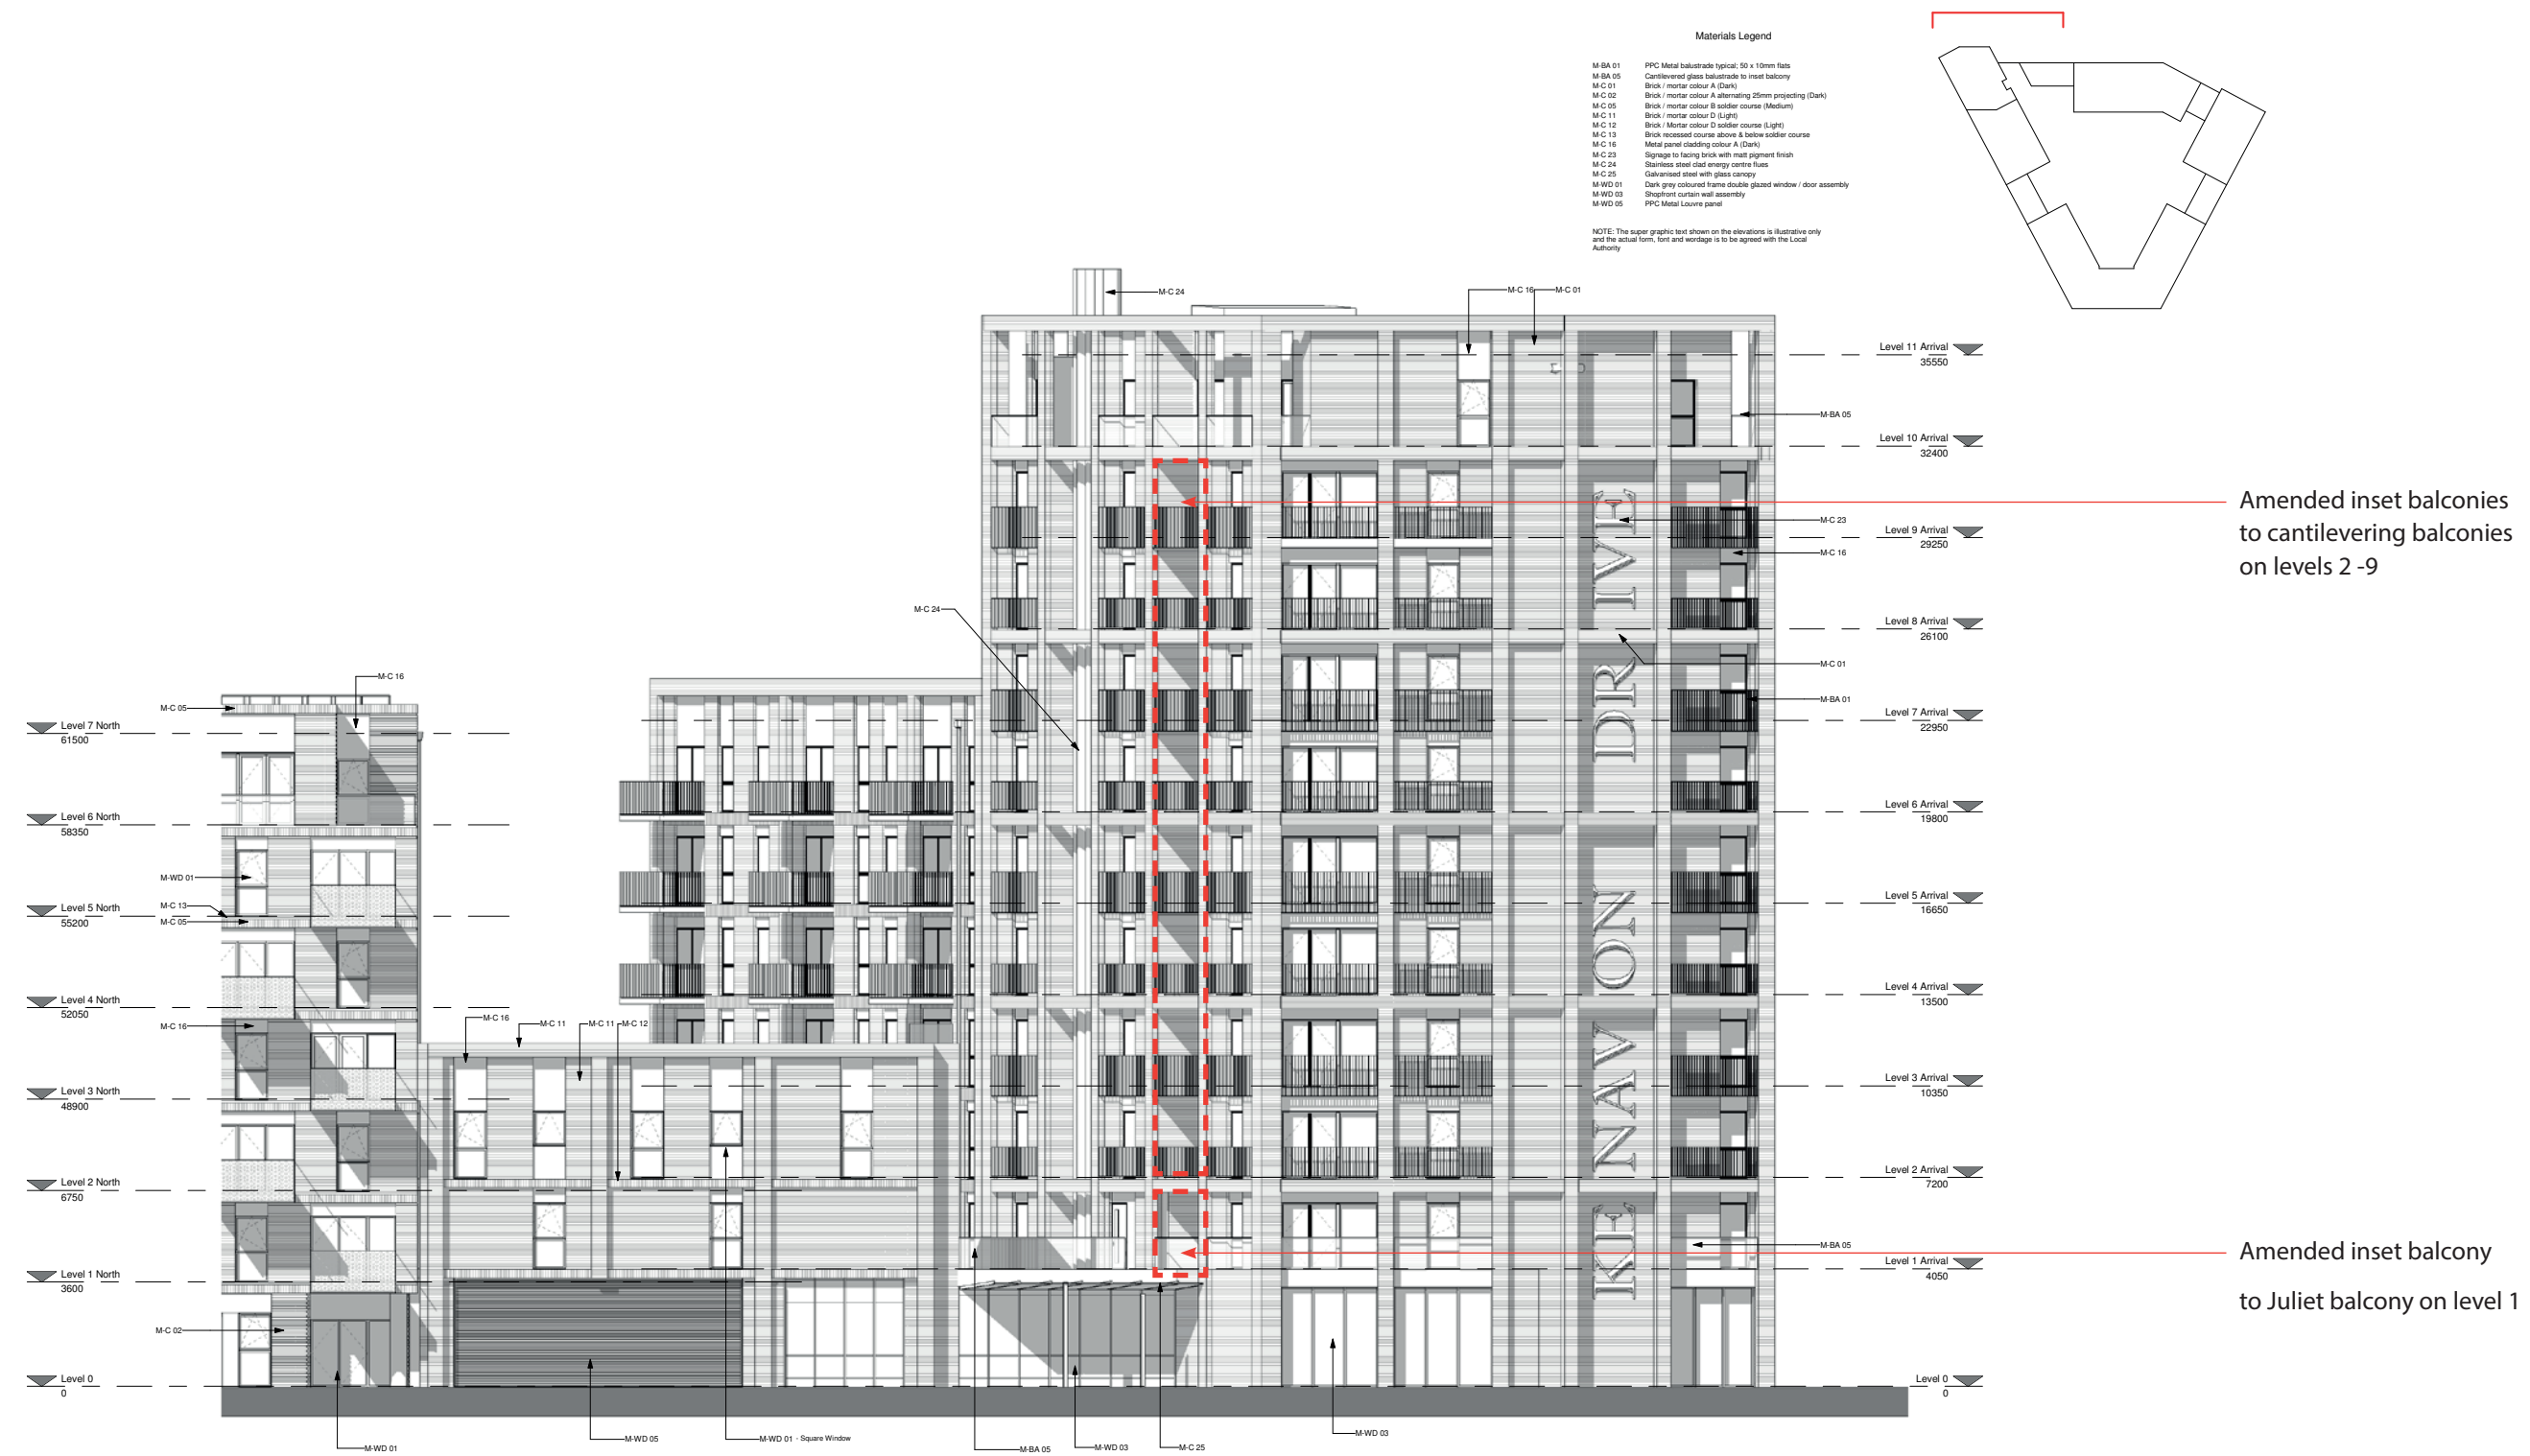

CDM REGULATIONS 2015. All current drawings and specifications for the project must be read in conjunction with the Designer's Hazard and Environment Assessment Record. All intellectual property rights reserved.

Rev	Date	Description
A	27/01/17	First Issue
B	22/03/17	For submission
C	12/04/17	Post submission comments

Drawn	Chd	Drawn	GS
FR	CS	Checked	CS
FR	CS	Date	Jan 2017
FR	CS	Scale	@ A1 As indicated

Kenavon Drive
Arrival Space Block North
Elevation

AA5990-2230
REV B
FOR PLANNING

PRP

8.11 Consented and Proposed Comparison Elevations

Middle Block

Proposed



CDM REGULATIONS 2015. All current drawings and specifications for the project must be read in conjunction with the Designer's Hazard and Environment Assessment Record. All intellectual property rights reserved.

Rev	Date	Description
A	22/03/17	For submission
B	12/04/17	Post submission comments
C	11/03/19	Issued for ST3 Coordination
D	25/03/19	Issued for ST3 application
E	07/05/19	Levels added: Re-issued for ST3

Dwn	Ckd	Drawn	GS
FR	CS	Checked	CS
PR	CS	Date	Jan 2017
MC	RS	Scale	@ A1 As indicated

Kenavon Drive
Arrival Space Block North
Elevation

AA5990-2230
REV E
FOR PLANNING




8.11 Consented and Proposed Comparison Elevations

Middle Block

Consented

Amended area as result of internal layout changes

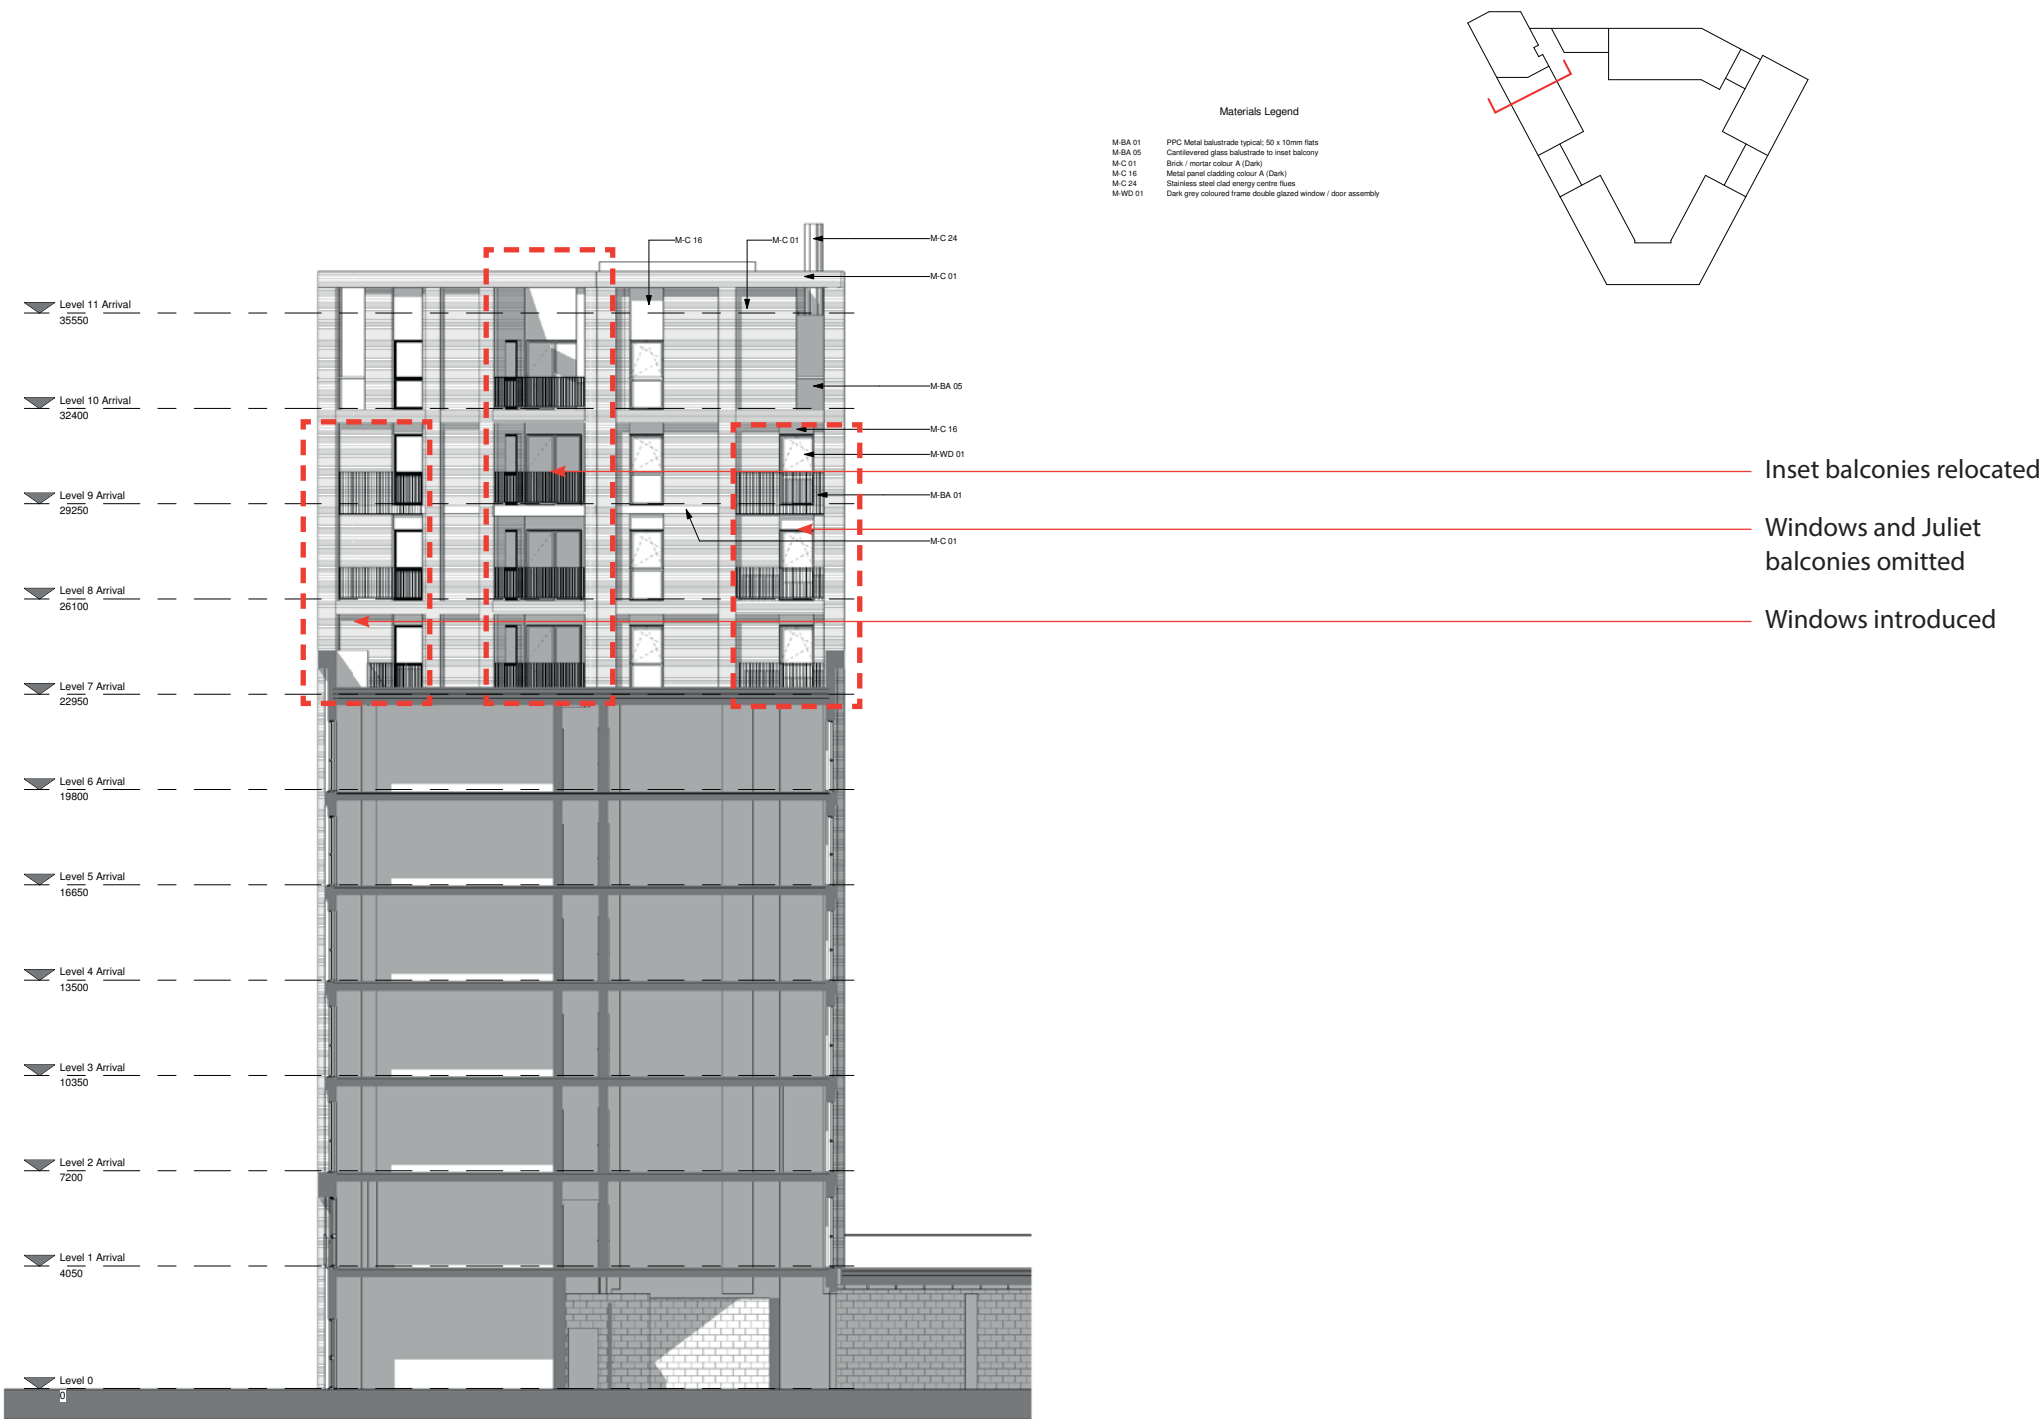

CDM REGULATIONS 2015. All current drawings and specifications for the project must be read in conjunction with the Designer's Hazard and Environment Assessment Record. All intellectual property rights reserved.

Rev	Date	Description
A	27/01/17	First Issue
B	22/03/17	For submission
	12/04/17	Post submission comments

Dwn	Chd	Drawn	GS
FR	CS	Checked	CS
FR	CS	Date	Jan 2017
FR	CS	Scale @ A1	As indicated

Kenavon Drive
Arrival Space Block South
Elevation


AA5990-2231
REV B
FOR PLANNING

PRP

8.11 Consented and Proposed Comparison Elevations

Middle Block

Proposed

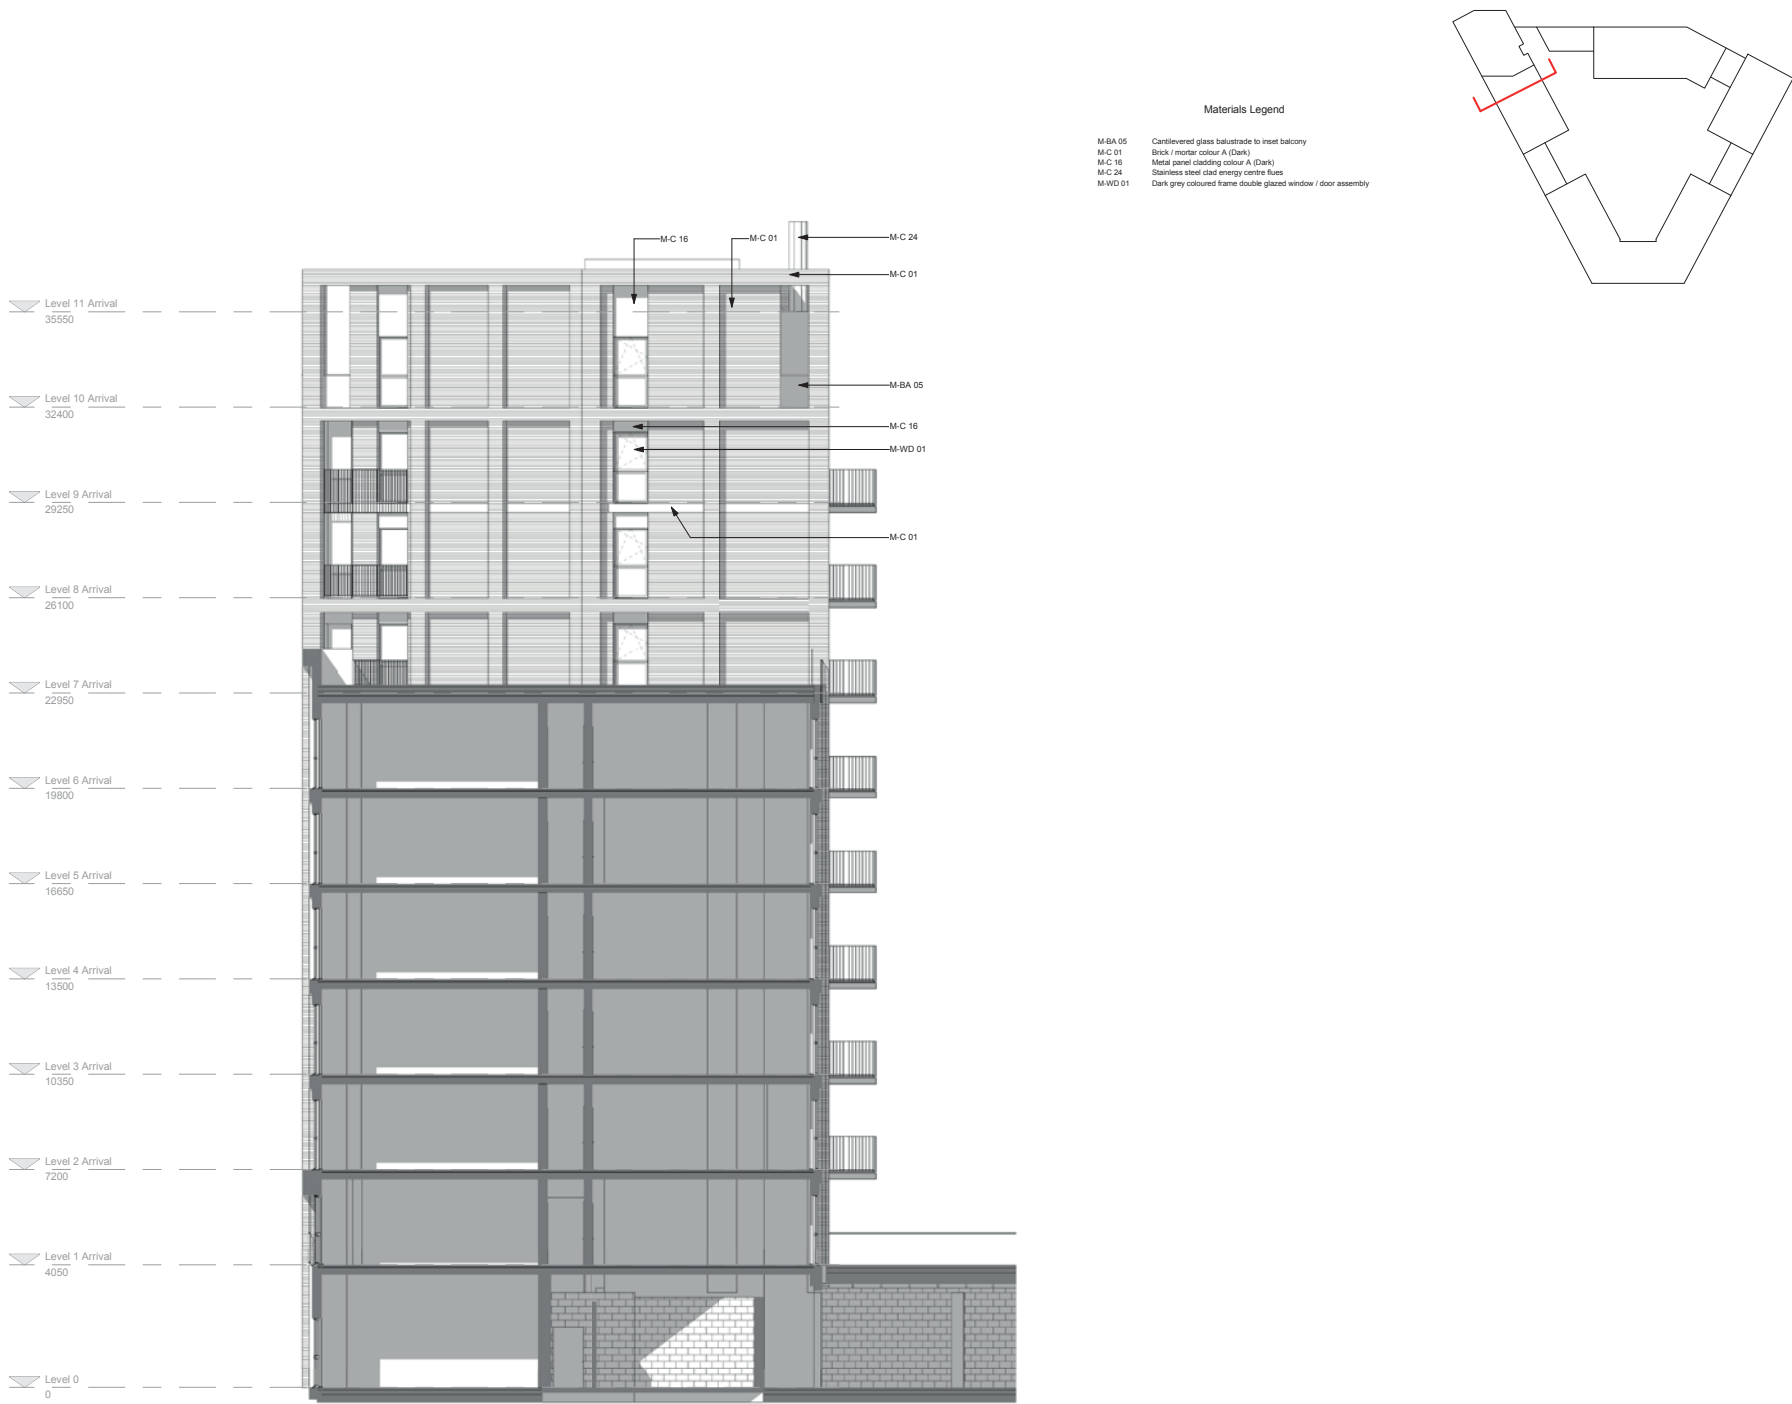

CDM REGULATIONS 2015. All current drawings and specifications for the project must be read in conjunction with the Designer's Hazard and Environment Assessment Record. All intellectual property rights reserved.

Rev	Date	Description
B	12/04/17	Post submission comments
C	11/02/19	Issued for S73 Coordination
D	29/03/19	Issued for S73 application
E	07/02/19	Levels added. Re-issued for S73
F	15/06/19	Re-issued for S73 application

Dwn	Ckd	Drawn	GS
FR	CS	Checked	CS
MC	RS	Date	Jan 2017
MC	RS	Scale @ A1	As indicated

Kenavon Drive
Arrival Space Block South
Elevation

AA5990-2231
REV F
FOR PLANNING

