



Sources:
PRP
Topographical Survey 25/05/16
0839-005 003 Existing Site Layout and Topographical Survey - Reading 130711 kr.dwg
Proposed Scheme 12/01/17
AA5990 Kenavon East Block WS_2016.rvt
AA5990 Kenavon Middle Block WS_2016.rvt
AA5990 Kenavon West Block WS_2016.rvt

Key:

- Room Meets ADF Target Value
- Minor ADF Derogation
- Room Does Not Meet ADF Target Value



Project: Kenavon Drive, Reading

Title: Internal ADF Results
Proposed Scheme 12/01/17
Middle Block

Point 2 Surveyors Ltd,
3rd Floor,
17 Slingsby Place,
London WC2E 9AB,
0207 836 5828
www.point2surveyors.com




Drawn By: BW

Scale: 1:300

Date: Apr 17

Dwg No: **P915/I/149**

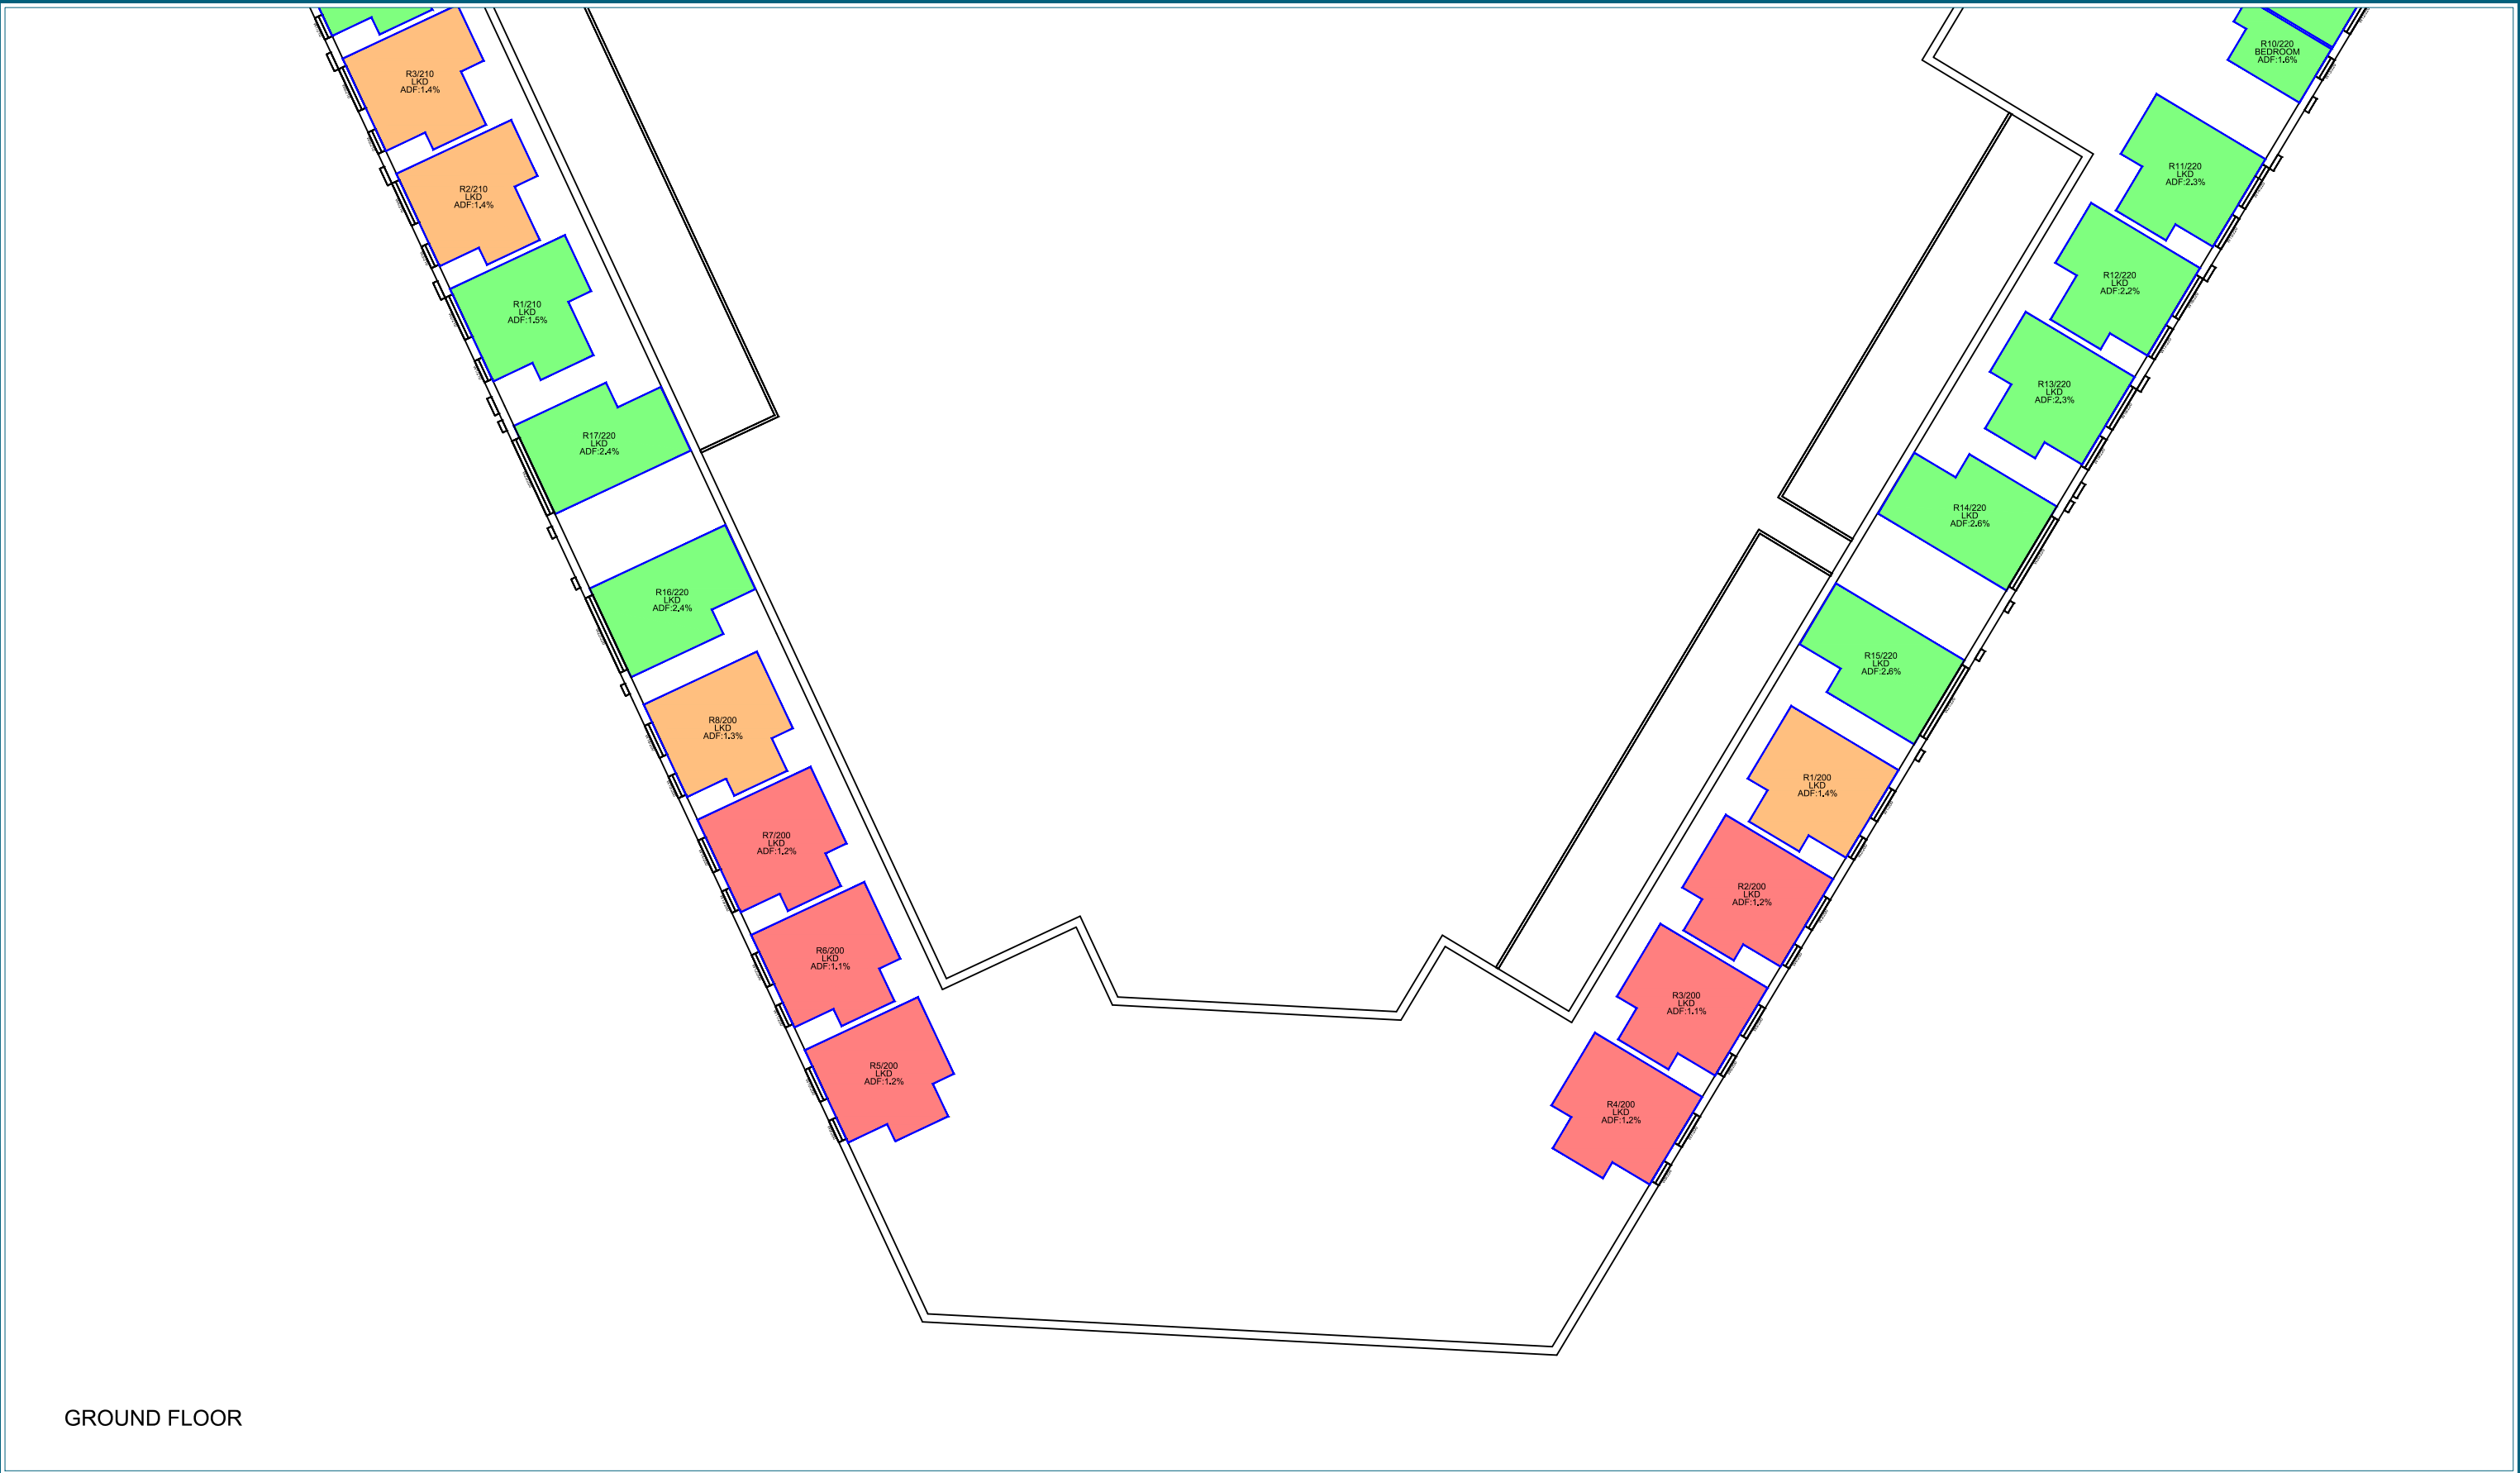

Sources: PRP Topographical Survey 25/05/16 0839-005 003 Existing Site Layout and Topographical Survey - Reading 130711 kr.dwg Proposed Scheme 12/01/17 AA5990 Kenavon East Block WS_2016.rvt AA5990 Kenavon Middle Block WS_2016.rvt AA5990 Kenavon West Block WS_2016.rvt	Key: Room Meets ADF Target Value Minor ADF Derogation Room Does Not Meet ADF Target Value	Project: Kenavon Drive, Reading Drawn By: BW Scale: 1:300 Date: Apr 17	Title: Internal ADF Results Proposed Scheme 12/01/17 Middle Block Dwg No: P915/I/150	Point 2 Surveyors Ltd, 3rd Floor, 17 Slingsby Place, London WC2E 9AB, 0207 836 5828 www.point2surveyors.com
--	---	---	---	--



FIRST FLOOR

Sources:
PRP
Topographical Survey 25/05/16
0839-005 003 Existing Site Layout and Topographical Survey -
Reading 130711 kr.dwg
Proposed Scheme 12/01/17
AA5990 Kenavon East Block WS_2016.rvt
AA5990 Kenavon Middle Block WS_2016.rvt
AA5990 Kenavon West Block WS_2016.rvt

Key:

- Room Meets ADF Target Value
- Minor ADF Derogation
- Room Does Not Meet ADF Target Value



Project: Kenavon Drive,
Reading

Title: Internal ADF Results
Proposed Scheme 12/01/17
Middle Block

Point 2 Surveyors Ltd,
3rd Floor,
17 Slingsby Place,
London WC2E 9AB,
0207 836 5828
www.point2surveyors.com




Drawn By: BW

Scale: 1:300

Date: Apr 17

Dwg No: **P915/I/151**

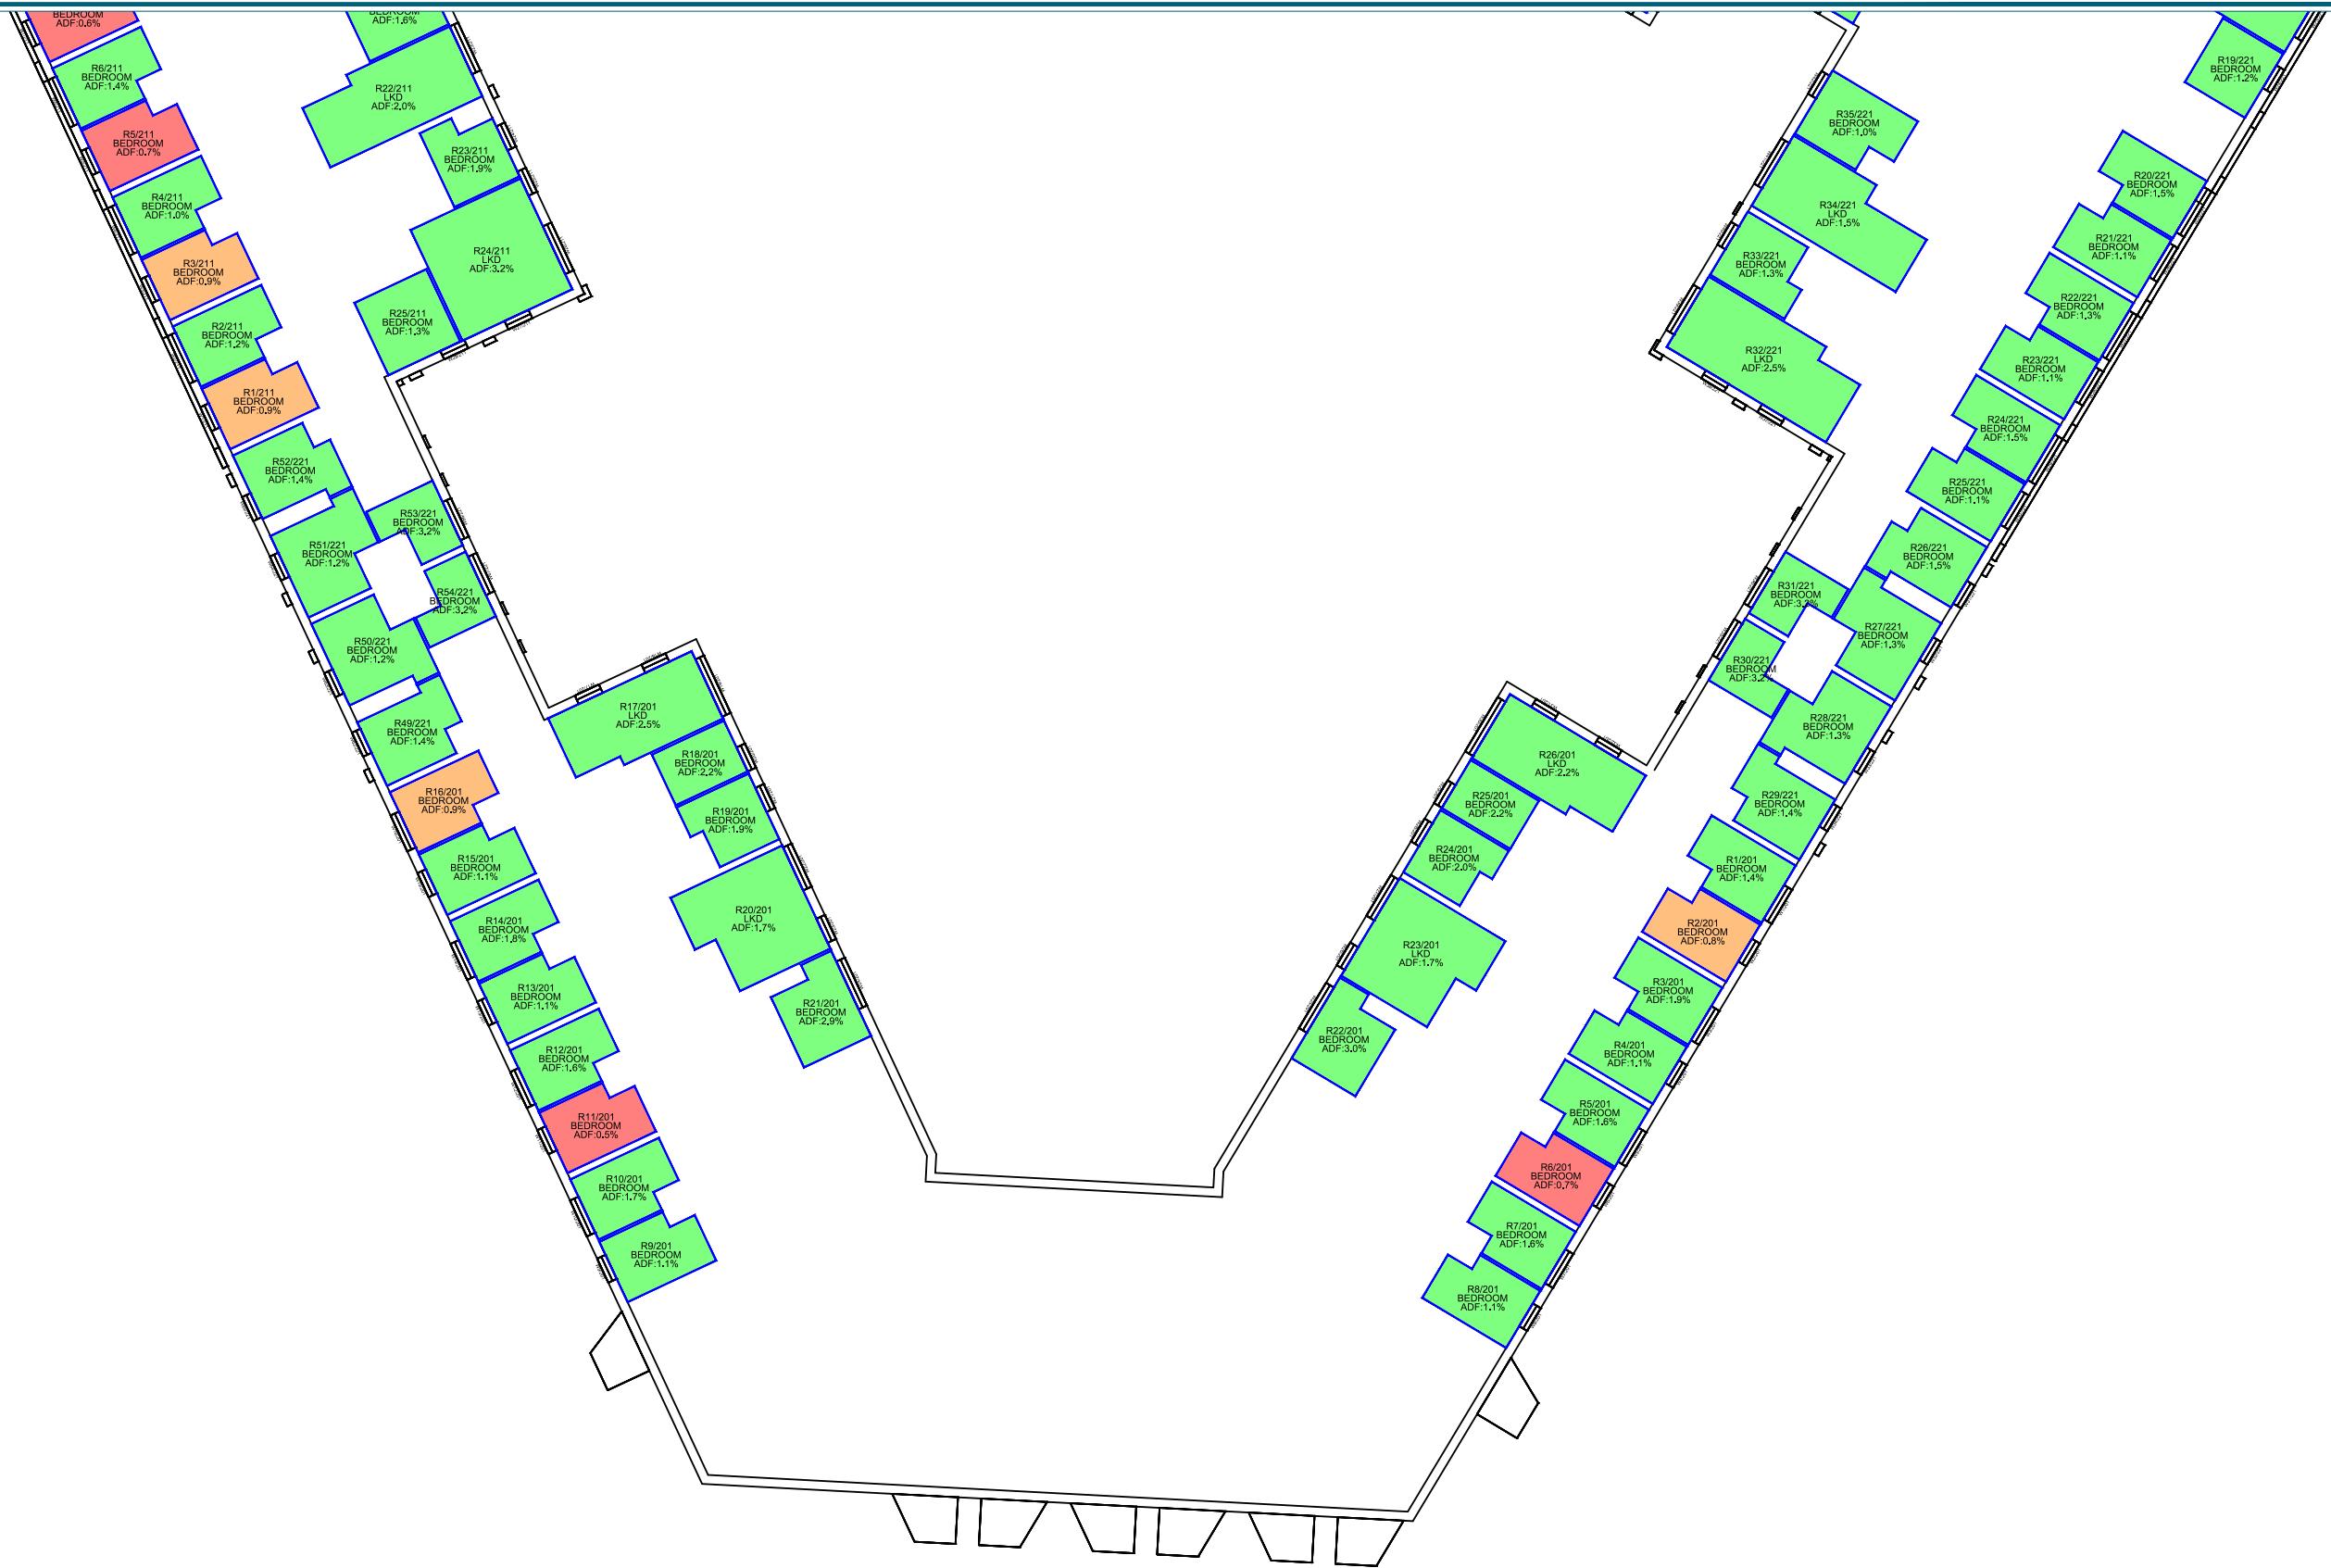

FIRST FLOOR

Sources:
PRP
Topographical Survey 25/05/16
0839-005 003 Existing Site Layout and Topographical Survey -
Reading 130711 kr.dwg
Proposed Scheme 12/01/17
AA5990 Kenavon East Block WS_2016.rvt
AA5990 Kenavon Middle Block WS_2016.rvt
AA5990 Kenavon West Block WS_2016.rvt

Key:

Room Meets
ADF Target Value

Minor ADF
Derogation

Room Does Not Meet
ADF Target Value



Project: Kenavon Drive,
Reading

Title: Internal ADF Results
Proposed Scheme 12/01/17
Middle Block

Point 2 Surveyors Ltd,
3rd Floor,
17 Slingsby Place,
London WC2E 9AB,
0207 836 5828
www.point2surveyors.com



Drawn By: BW

Scale: 1:300

Date: Apr 17

Dwg No: **P915/I/152**



Sources:

PRP

Topographical Survey 25/05/16

0839-005 003 Existing Site Layout and Topographical Survey -
Reading 130711.kr.dwg

Proposed Scheme 12/01/17

AA5990 Kenavon East Block WS_2016.rvt

AA5990 Kenavon Middle Block WS_2016.rvt

AA5990 Kenavon West Block WS_2016.rvt

Key:

7:  Room Meets
ADF Target Value

 Minor ADF Derogation

 Room Does Not Meet ADF Target Value



Project: Kenavon Drive,
Reading

Title: Internal ADF Results
Proposed Scheme 12/01/17
Middle Block

Point 2 Surveyors Ltd,
3rd Floor,
17 Slingsby Place,
London WC2E 9AB,
0207 836 5828
www.point2surveyors.com



POINT
surveyors


Drawn By: BW

Scale: 1:300

Date: Apr 17

Dwg No:

P915/I/153

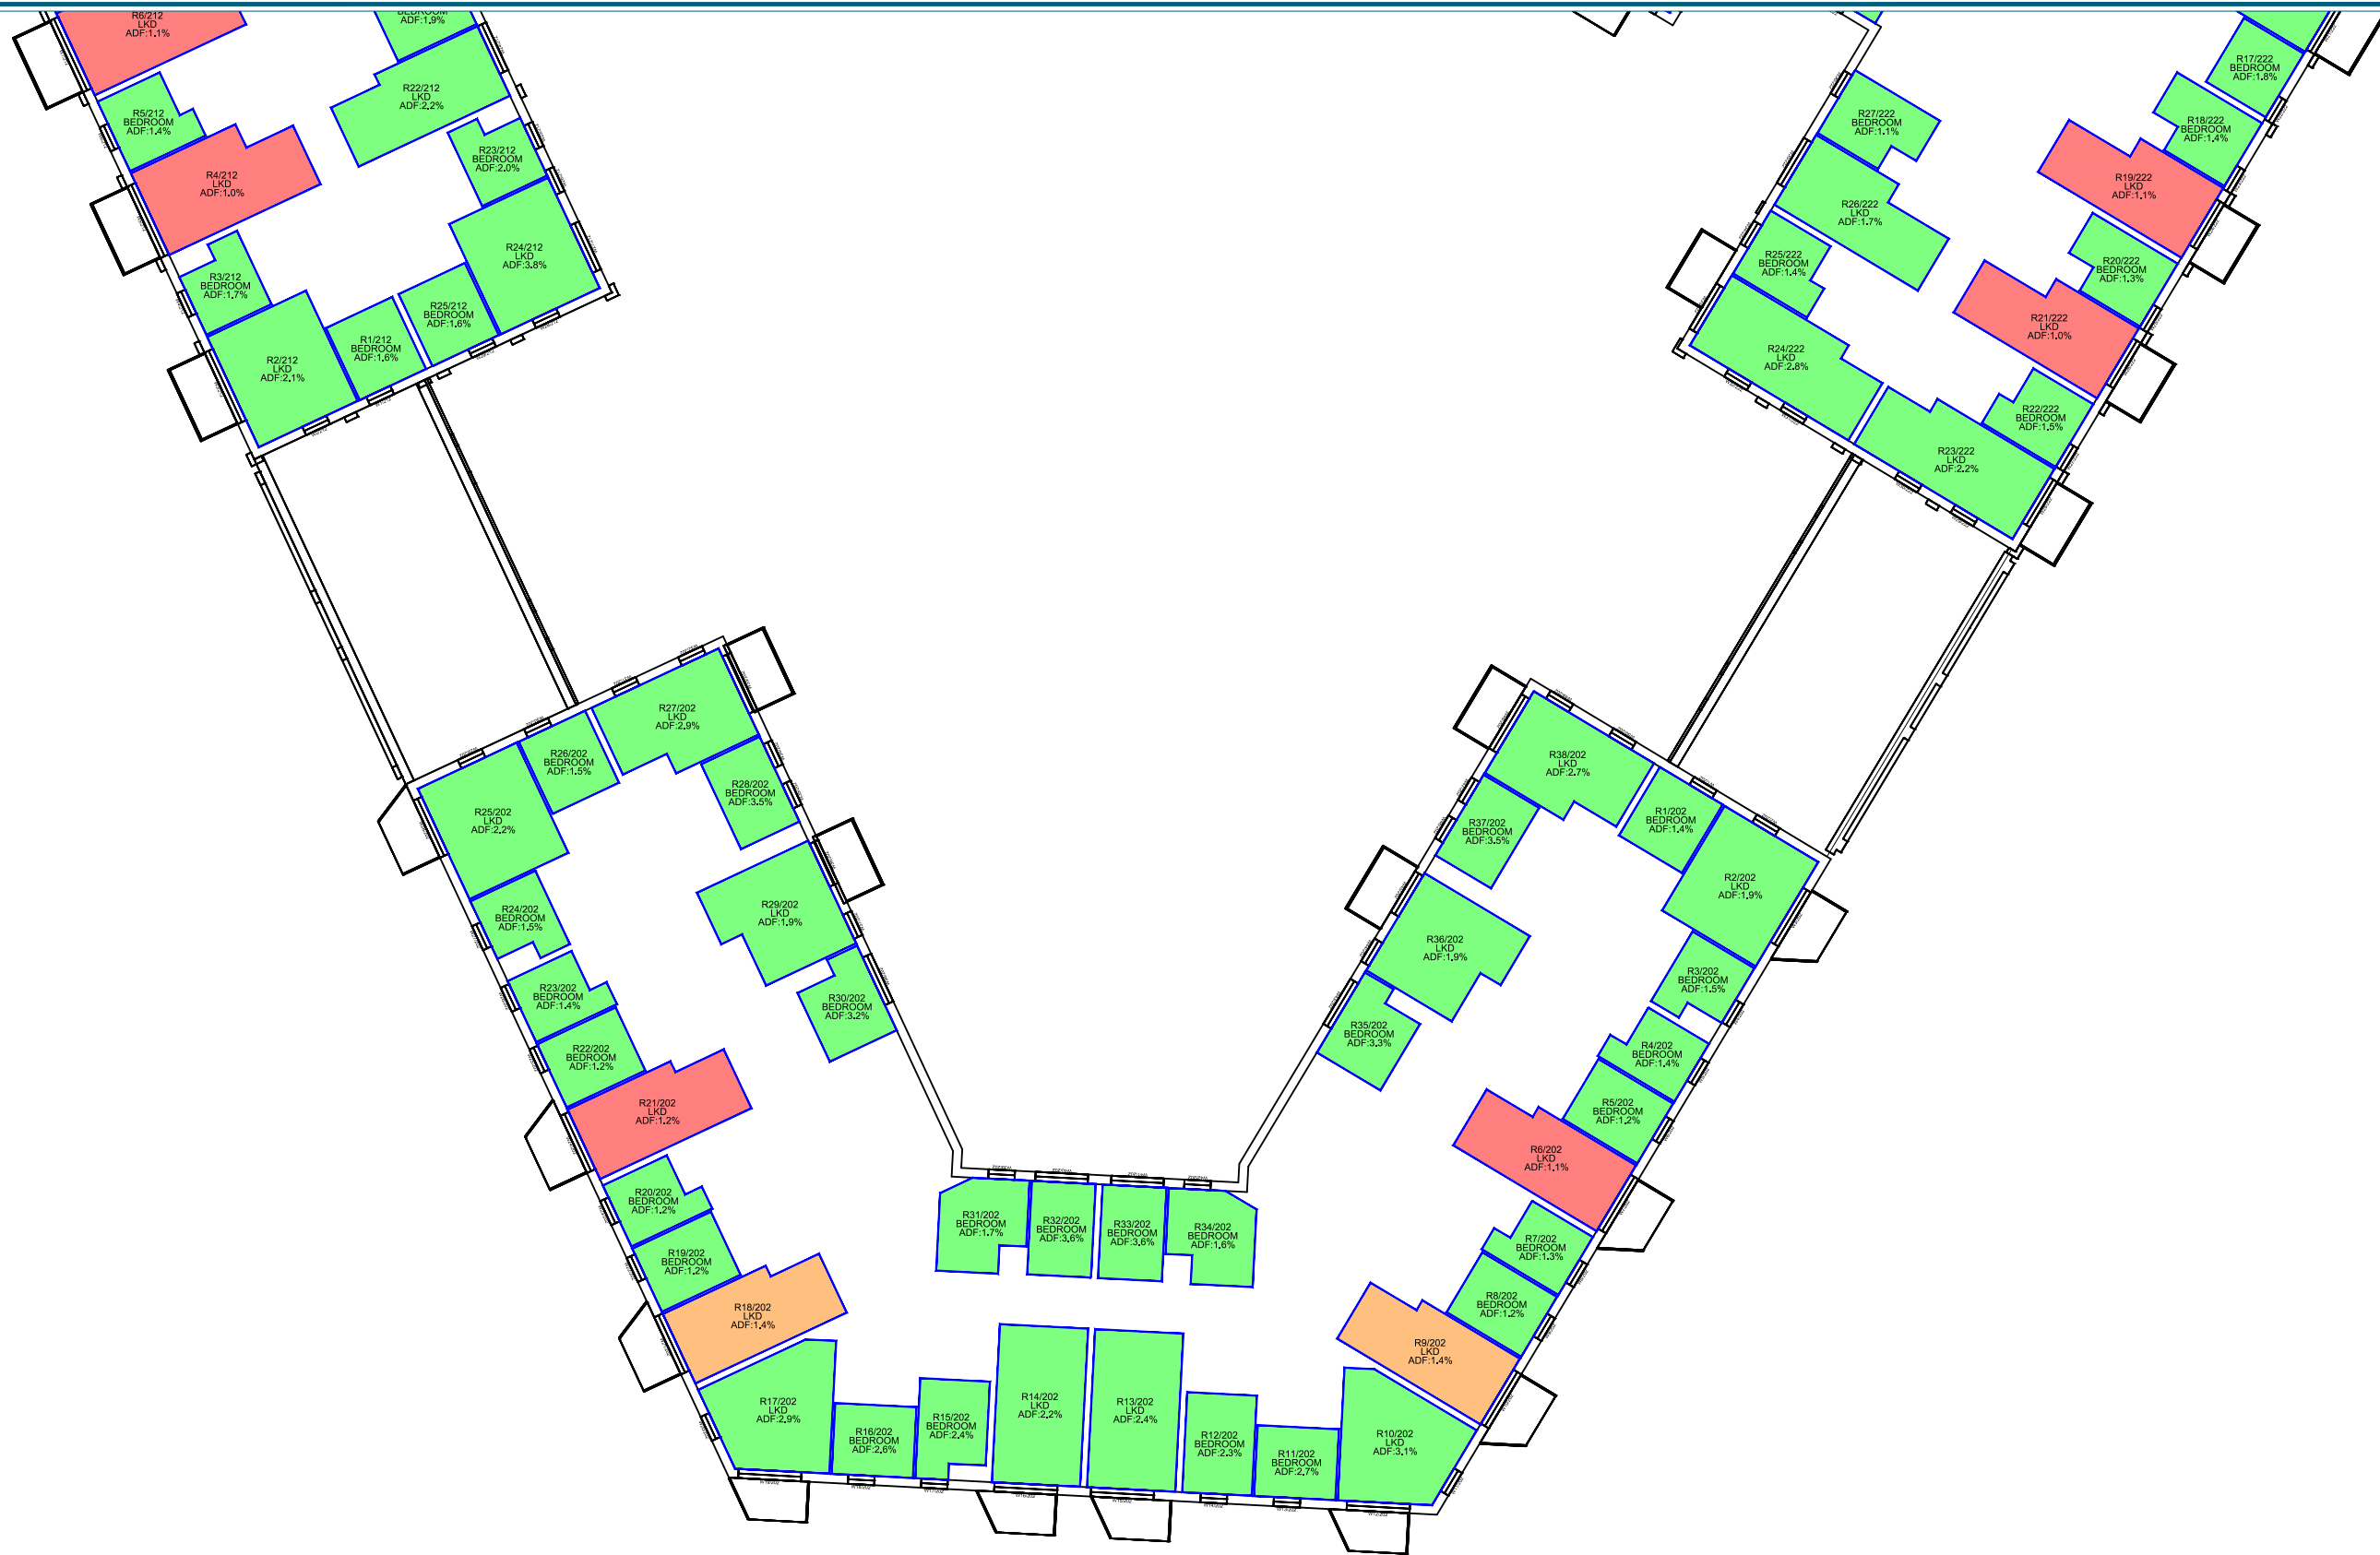

SECOND FLOOR

Sources:
PRP
Topographical Survey 25/05/16
0839-005 003 Existing Site Layout and Topographical Survey -
Reading 130711 kr.dwg
Proposed Scheme 12/01/17
AA5990 Kenavon East Block WS_2016.rvt
AA5990 Kenavon Middle Block WS_2016.rvt
AA5990 Kenavon West Block WS_2016.rvt

Key:

- Room Meets ADF Target Value
- Minor ADF Derogation
- Room Does Not Meet ADF Target Value

↑ N

Project: Kenavon Drive, Reading

Drawn By: BW

Title: Internal ADF Results
Proposed Scheme 12/01/17
Middle Block

Scale: 1:300

Date: Apr 17

Dwg No: **P915/I/154**

Point 2 Surveyors Ltd,
3rd Floor,
17 Slingsby Place,
London WC2E 9AB,
0207 836 5828
www.point2surveyors.com

POINT
surveyors