



EXISTING ELEVATIONS

Scale: 1:100

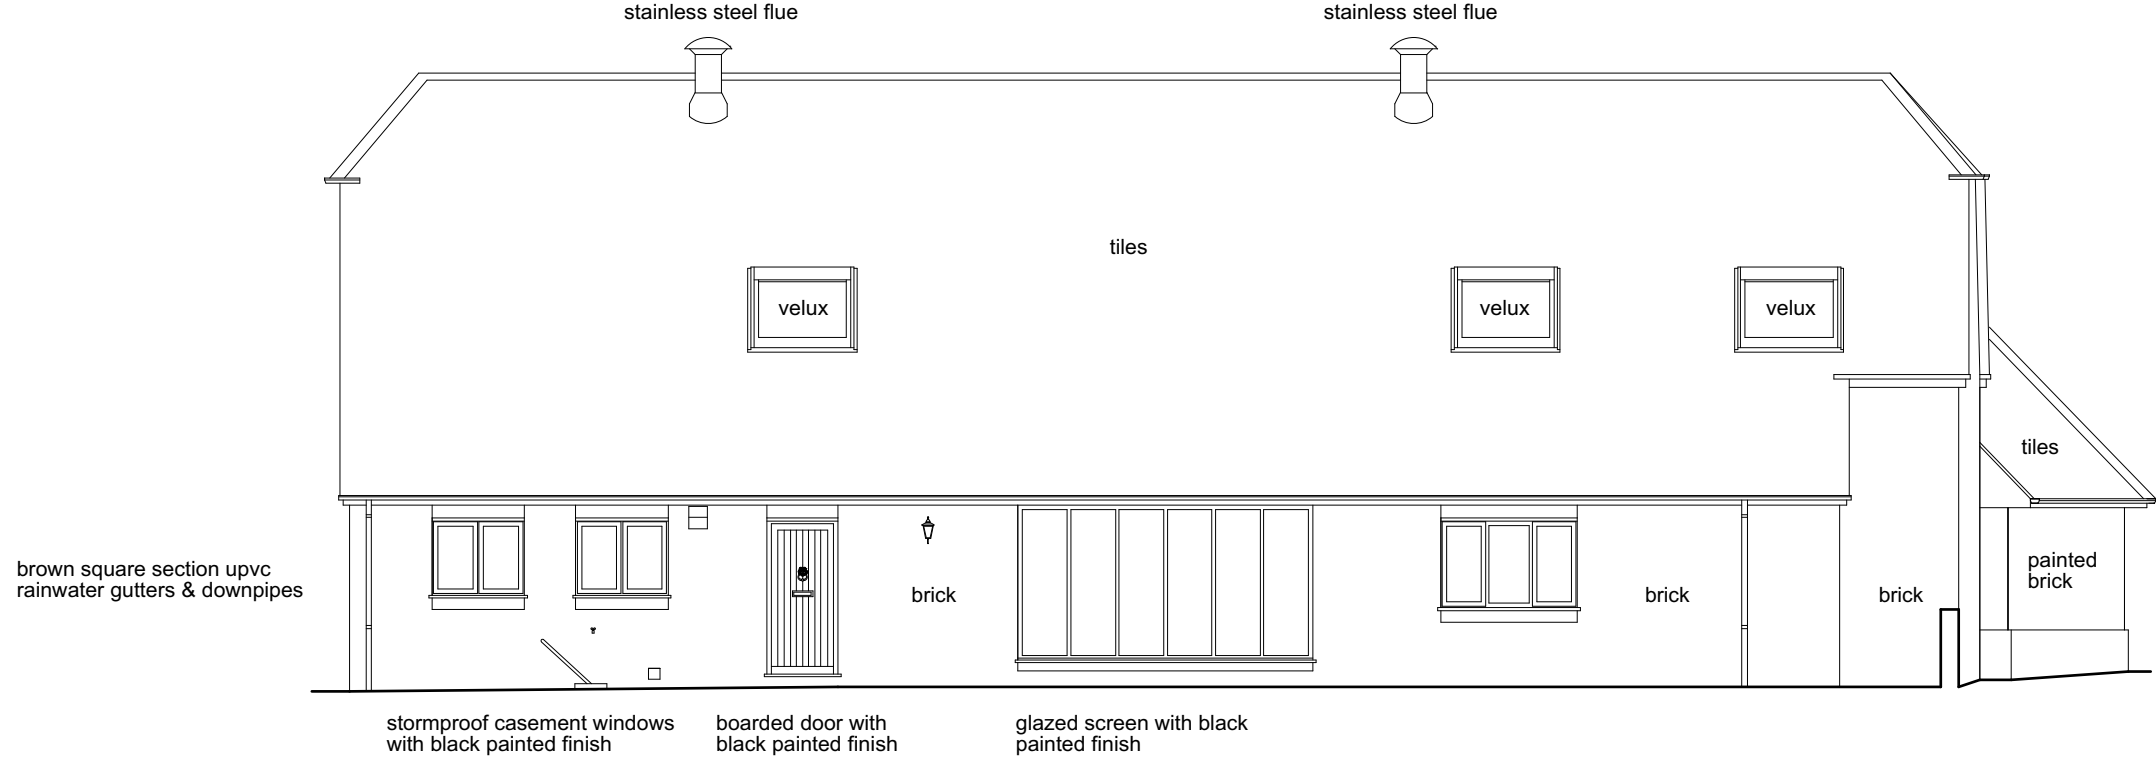

Datum 80.00m

NORTH (FRONT) ELEVATION

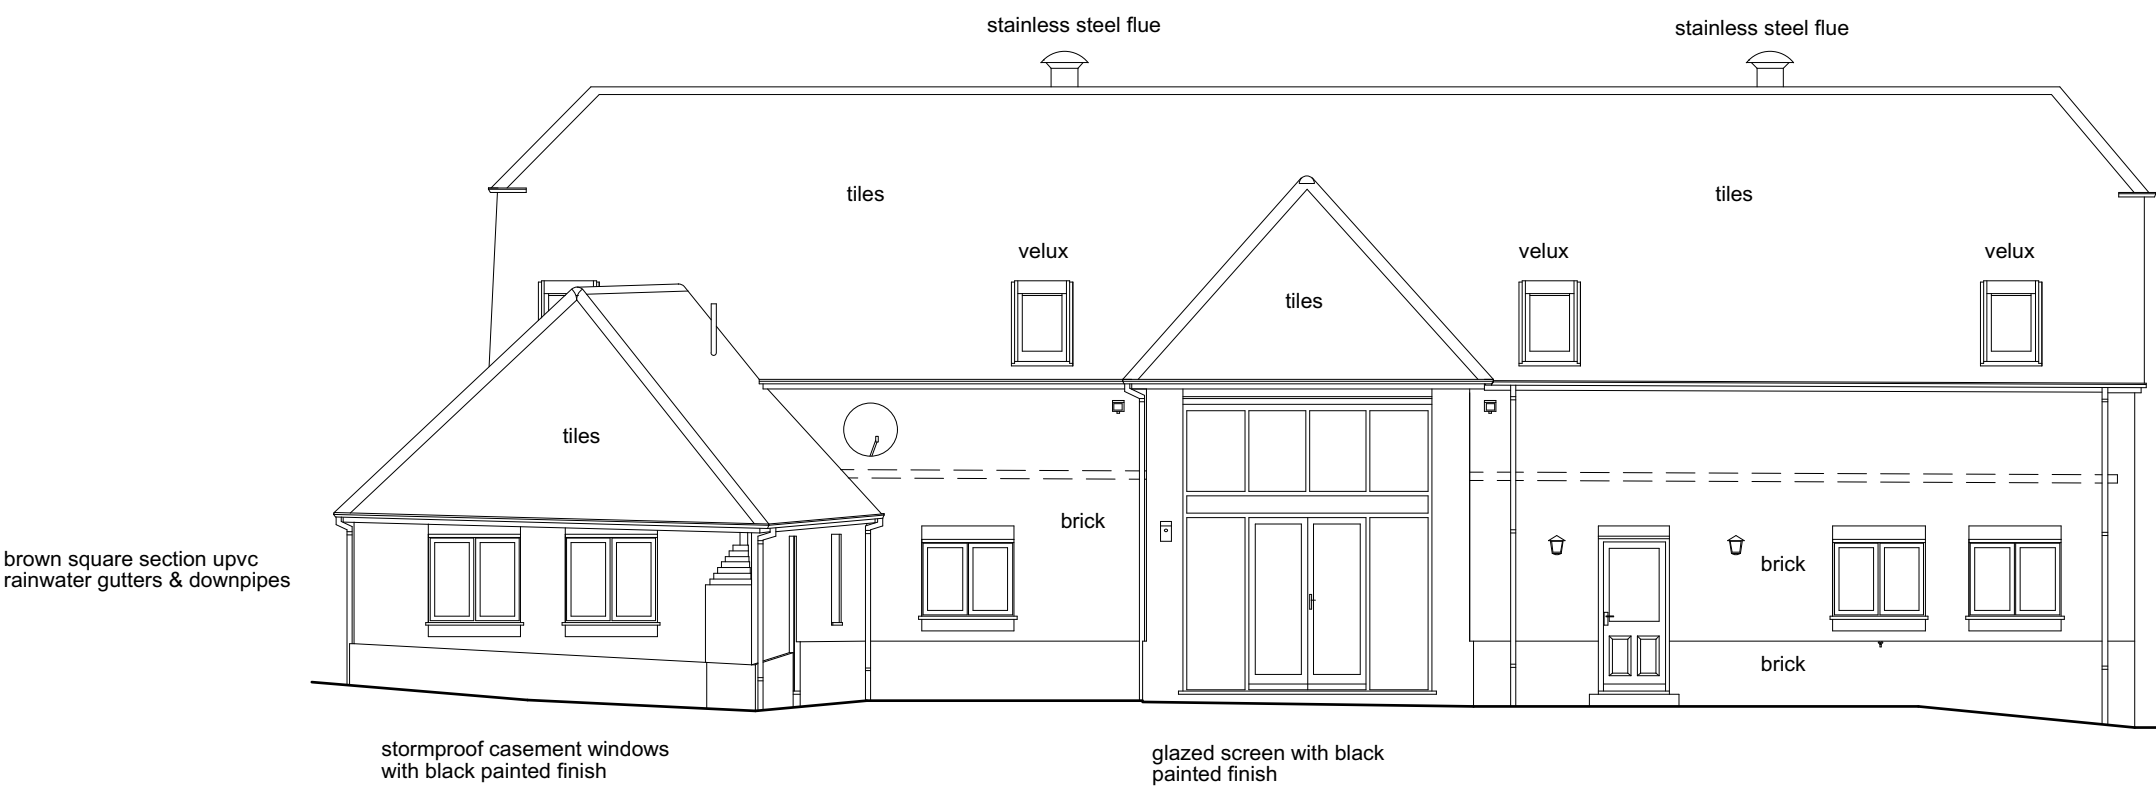


Datum 80.00m

SOUTH (REAR) ELEVATION




EXISTING GROUND FLOOR

Scale: 1:100

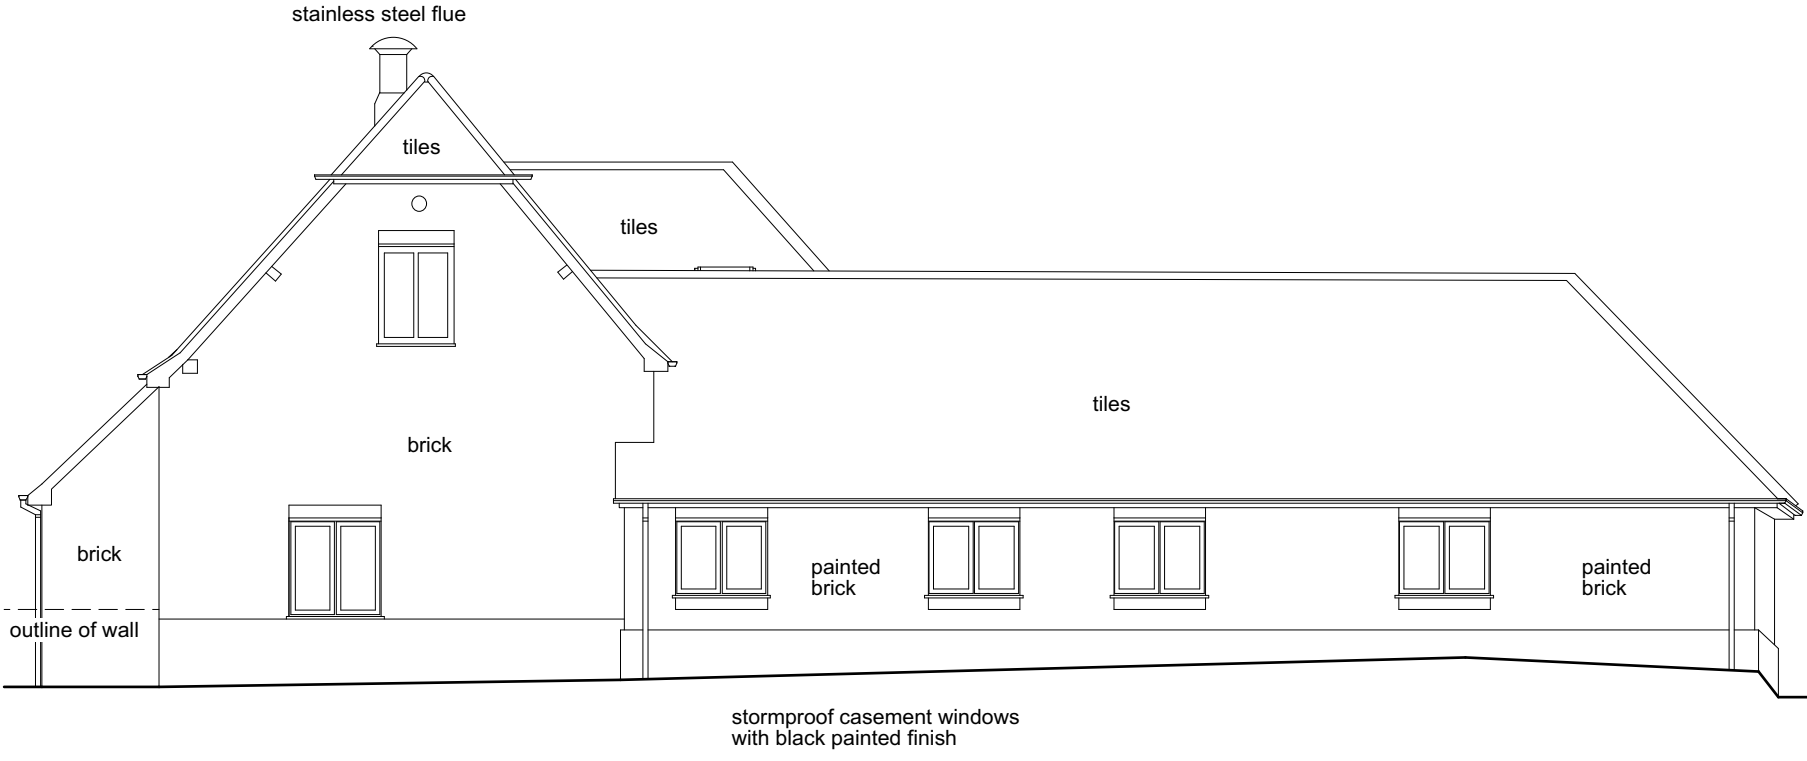


Datum 80.00m

WEST (RIGHT) ELEVATION

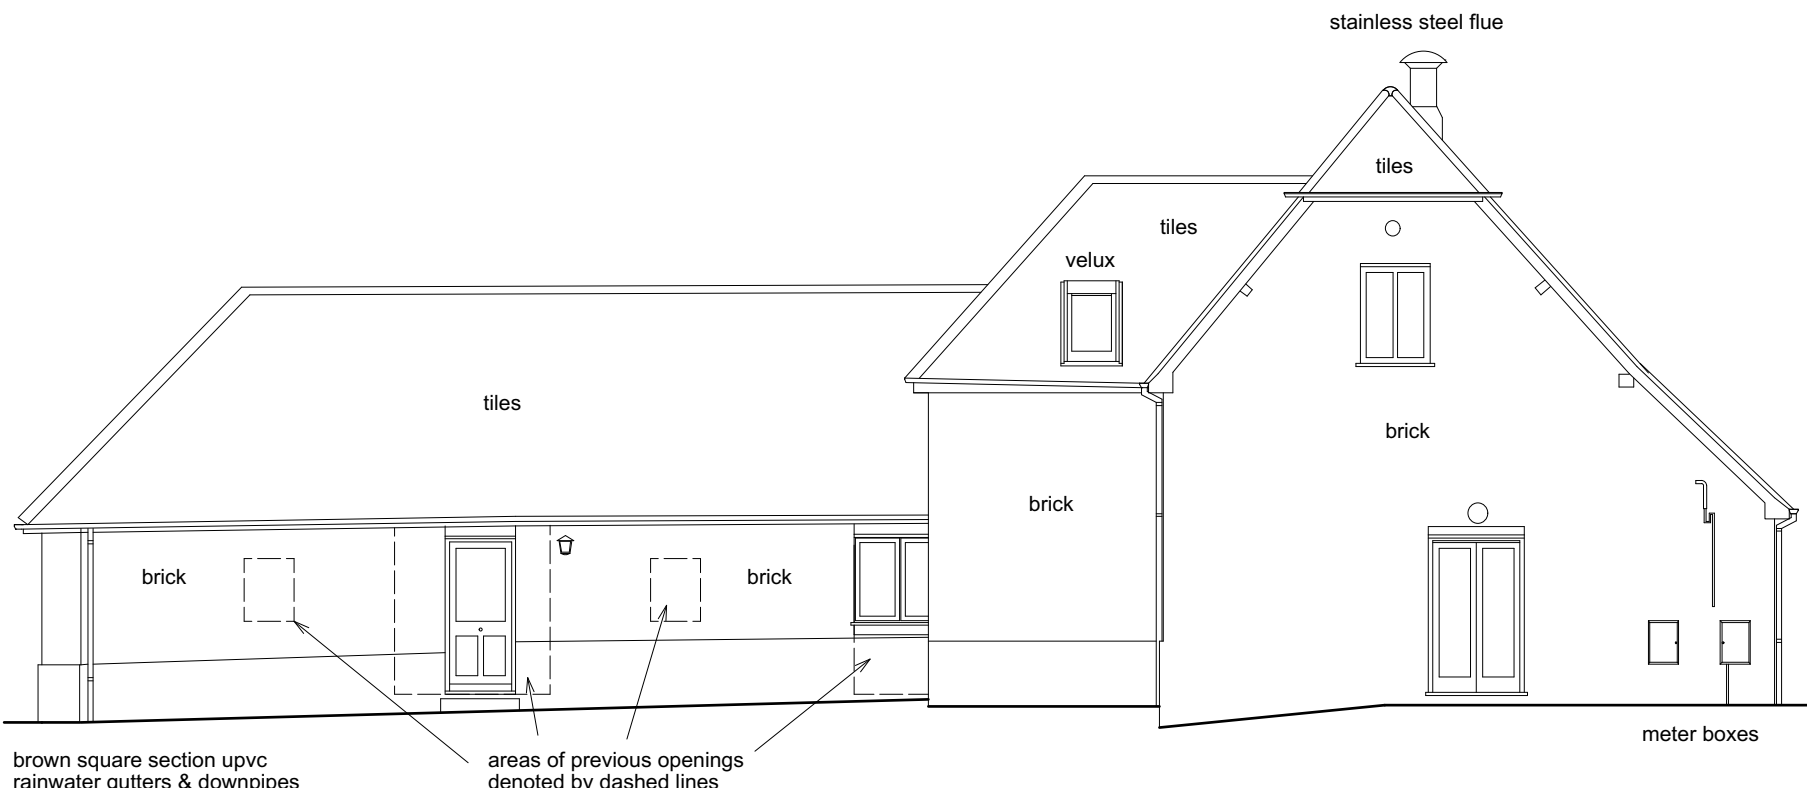



Datum 80.00m

EAST (LEFT) ELEVATION

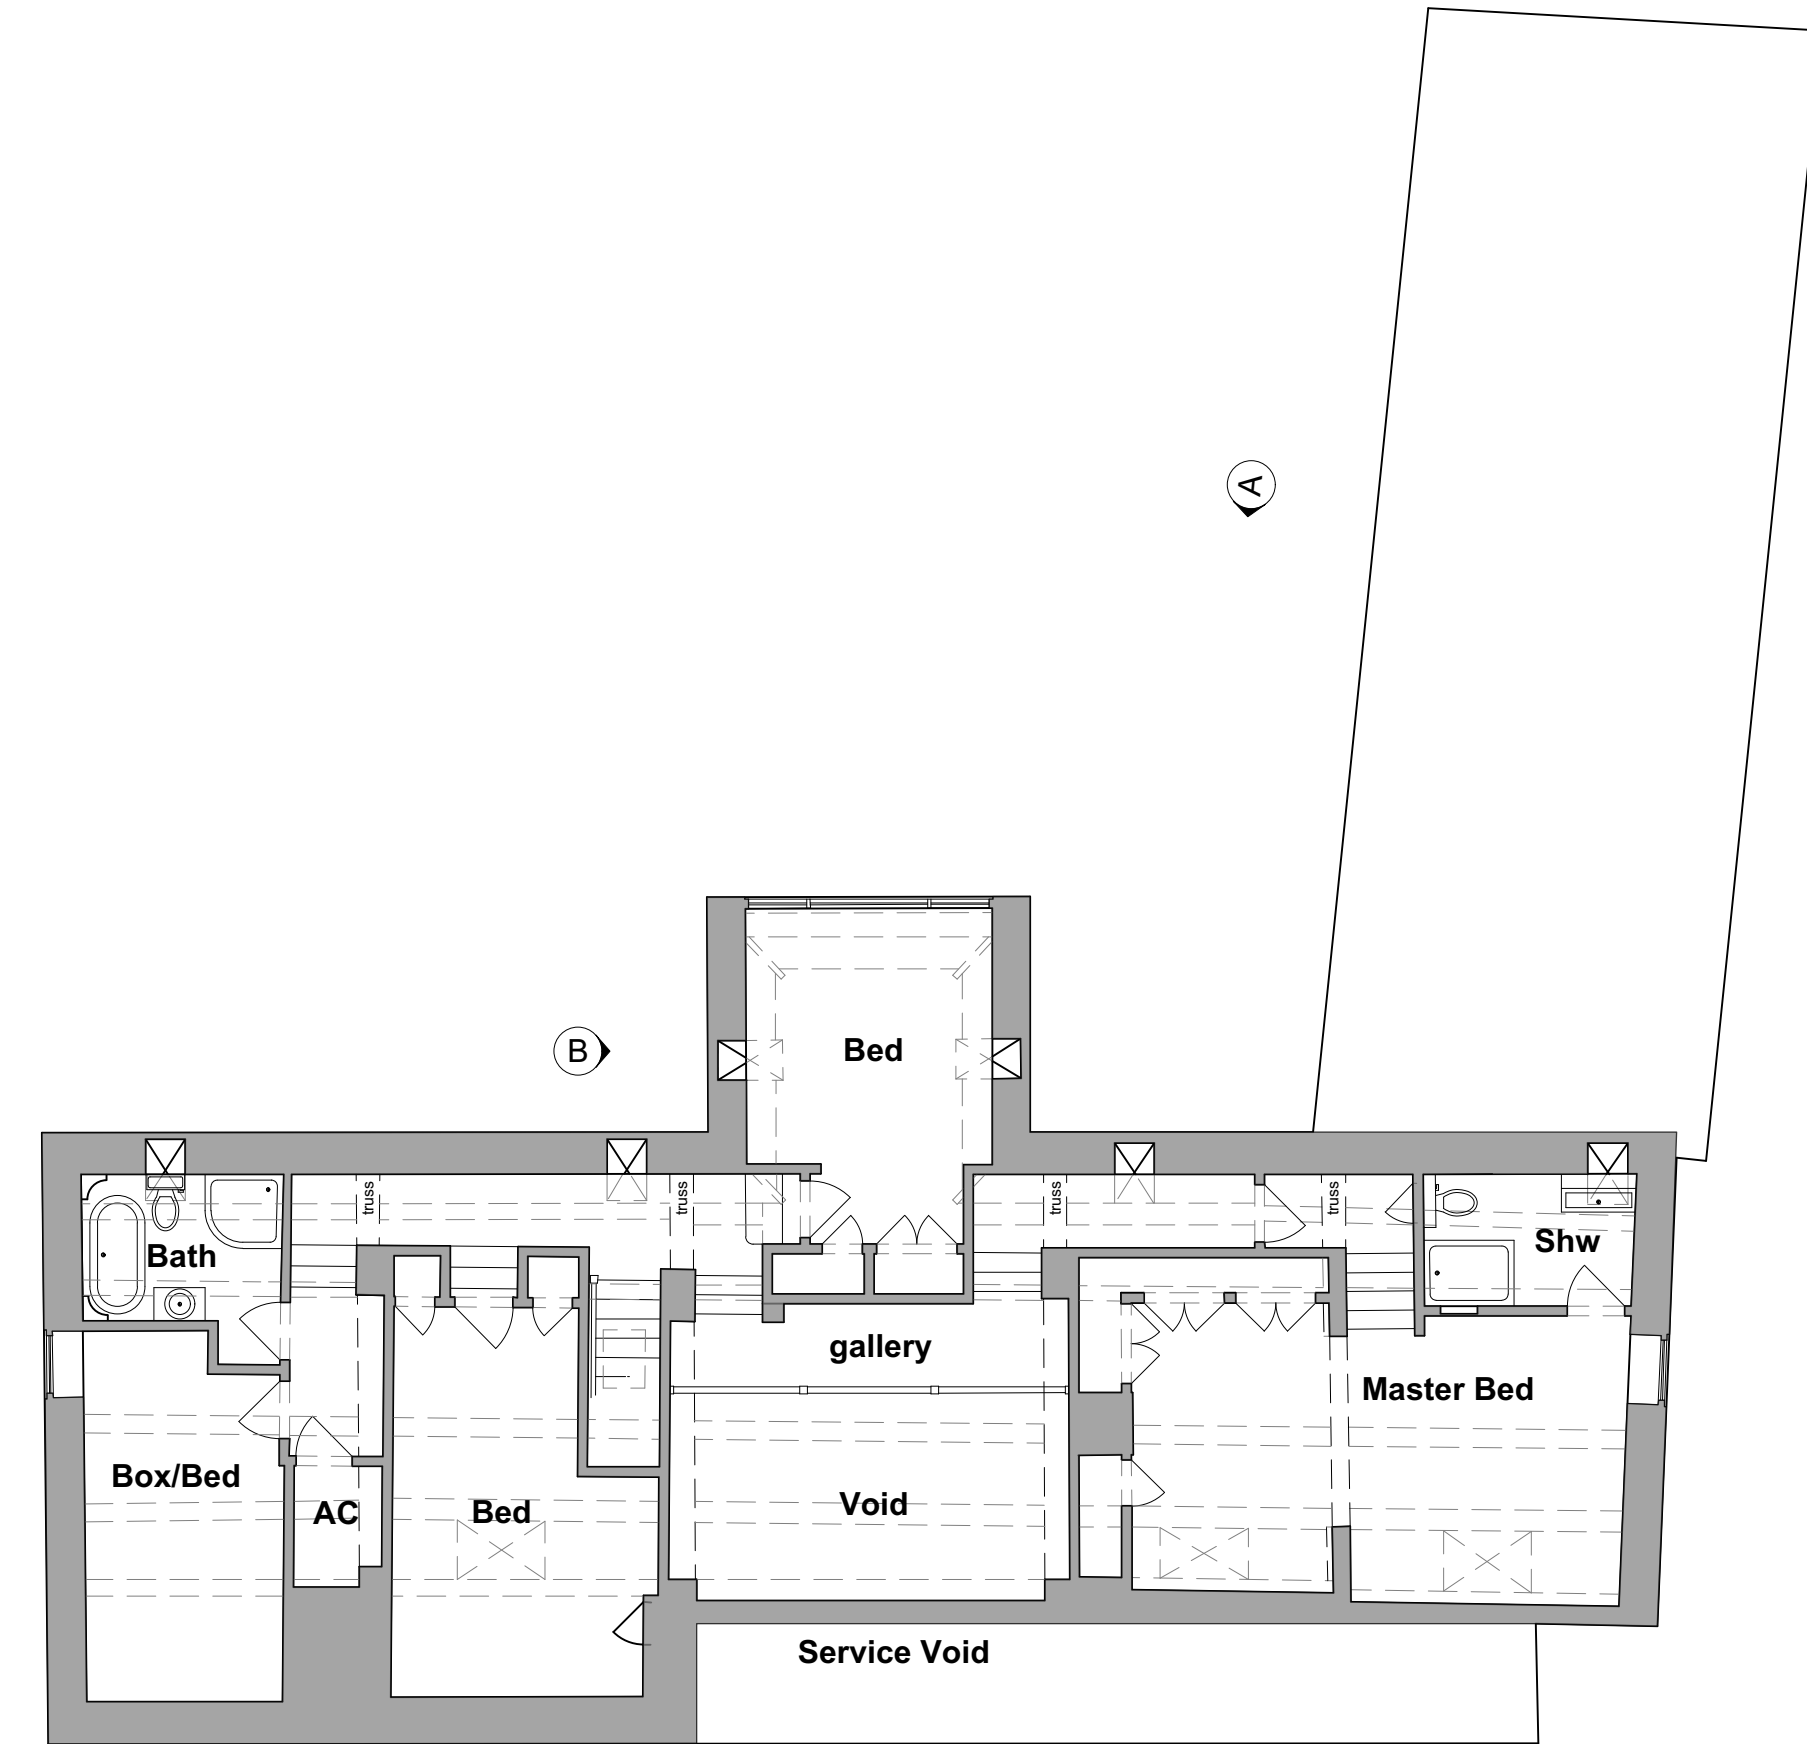


EXISTING FIRST FLOOR

Scale: 1:100

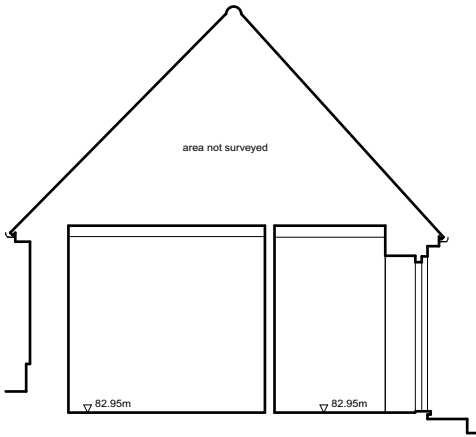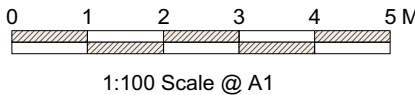

Datum 80.00m

SECTION A - A

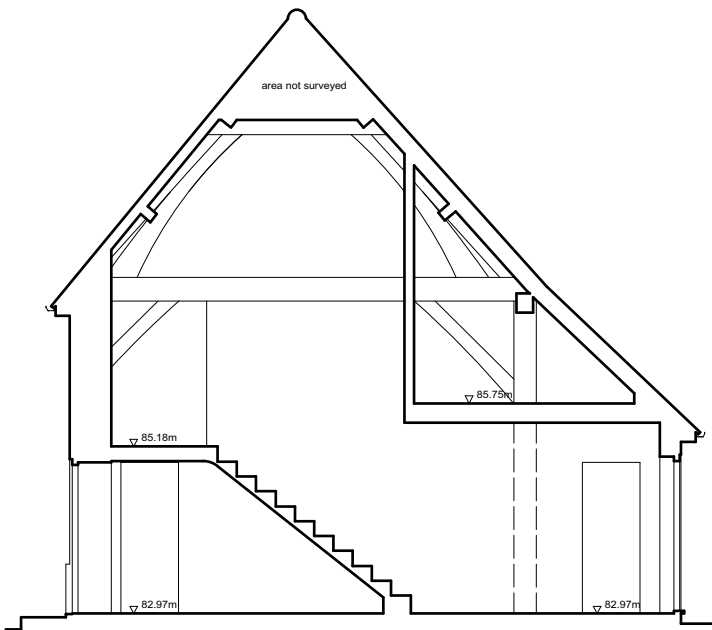

Datum 80.00m

SECTION B - B

A	15.02.19	Additional notes added
No	Date	Revision Notes
dparchitects design planning architecture RIBA Chartered Practice DP Architects Ltd The Old Brewery Tap, 3 Shirburn Street, Watlington Oxfordshire, OX49 5BU 01491 613066 mail@dparchitects.co.uk		
Client	MR & MRS CHARLESWORTH	
Project	BLAGRAVE BARN BLAGRAVE FARM LANE CAVERSHAM READING, RG4 7JX	
Drawing	EXISTING PLANS & ELEVATIONS	
Scale 1:100 @ A1	Dwg No 19 BBCR ES01	Rev A
Drawn GCW	Date 28.11.17	Status SURVEY