




Elevation AA

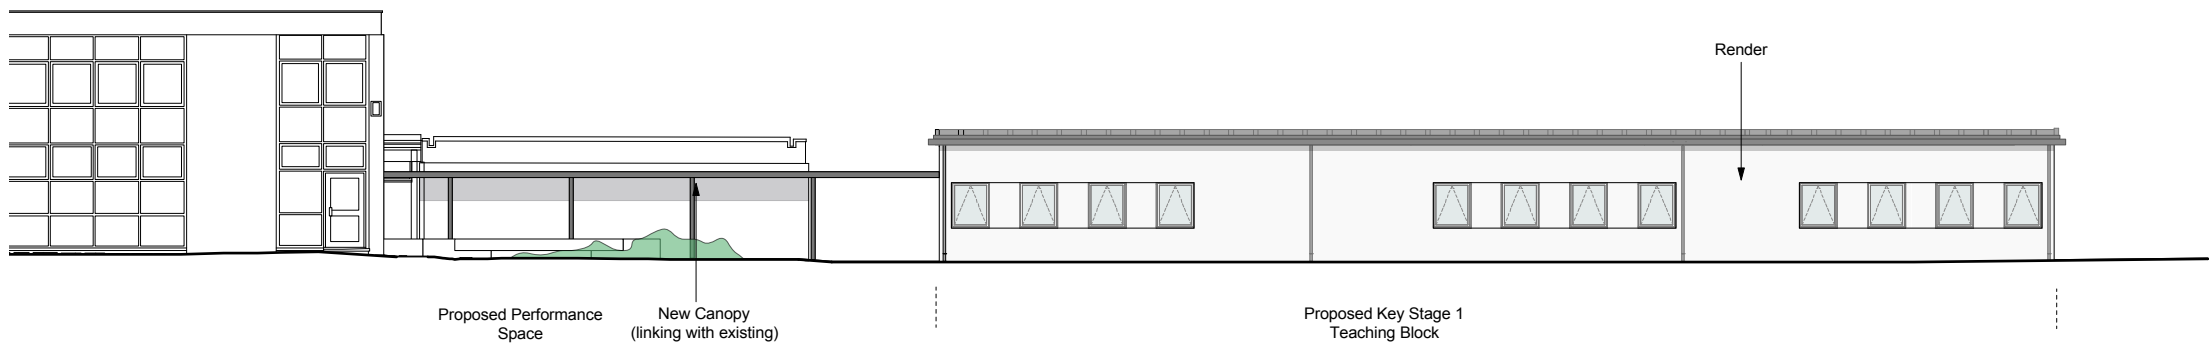

Elevation BB

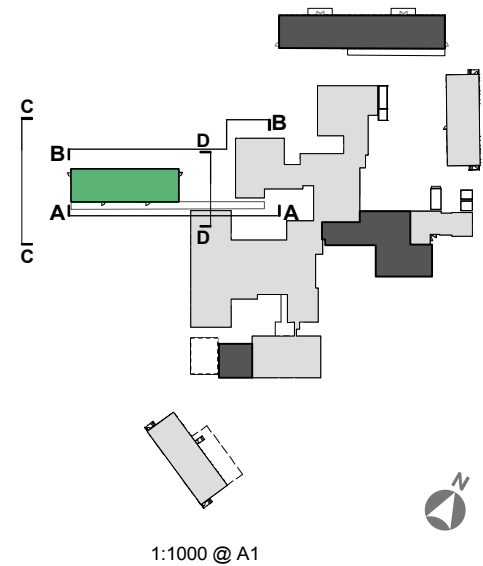

Elevation CC

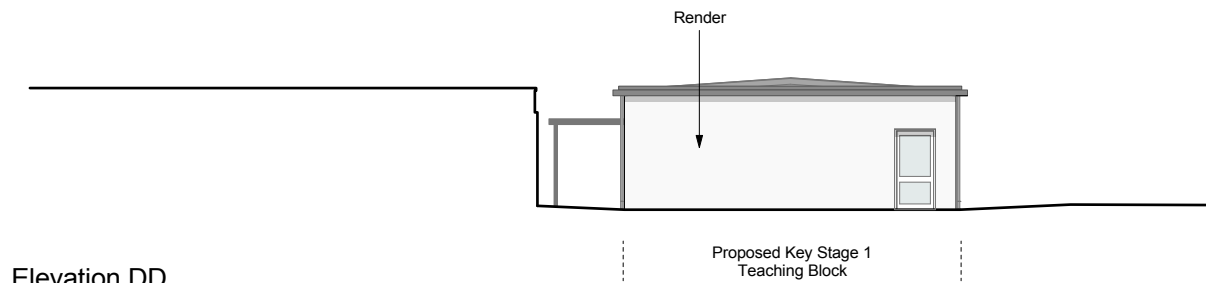

Elevation DD

Notes			
1 This drawing is © copyright Hampshire County Council 2018. No unauthorised reproduction of any kind is permitted.			
2 No Dimensions to be scaled from this drawing			
3 This map is reproduced from Ordnance Survey material with the permission of Ordnance Survey on behalf of the controller of Her Majesty's Stationery Office © Crown copyright. Unauthorised reproduction infringes Crown Copyright and may lead to prosecution or civil proceedings. (100019180), (2017)			

rev	description	date	by
P1	Issued for Planning	26/01/18	RS
P2	Updated KS1 elevations	12/06/18	RS

 Hampshire County Council				HCC Property Services, Three Ministers House, 76 High Street, Winchester SO23 8UL. tel: (01962) 847801			
PROJECT				SHEET CONTENTS			
Moorlands Primary School Expansion to 3FE Church End Lane				Proposed KS1 Teaching Block Elevations			
SCALE	DATE	DRAWN	CHKD	DRAWING No.	REVISION		
1:100 @ A1 1:200 @ A3	26.01.18	RS	HD	E03153-A-3004	P2		

PLANNING