




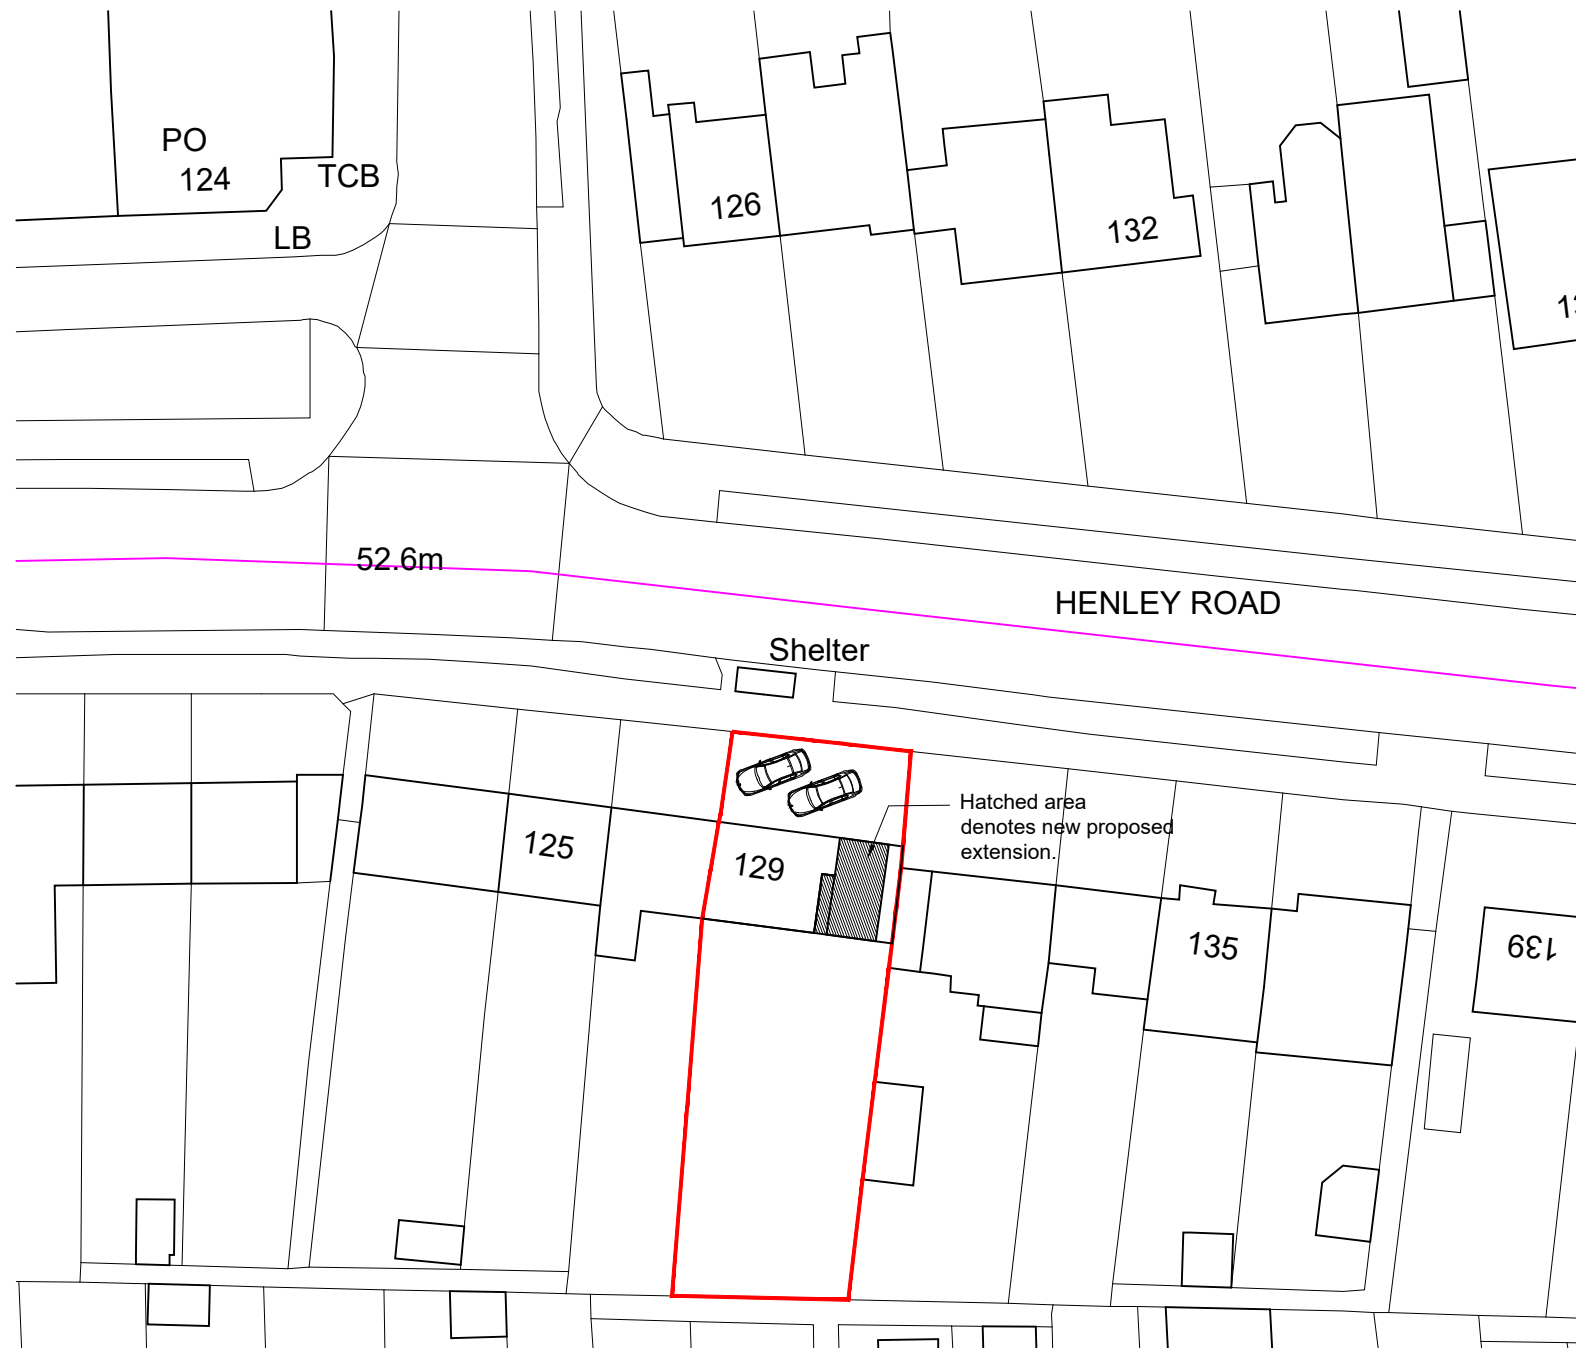

BLOCK PLAN
SCALE 1 : 500

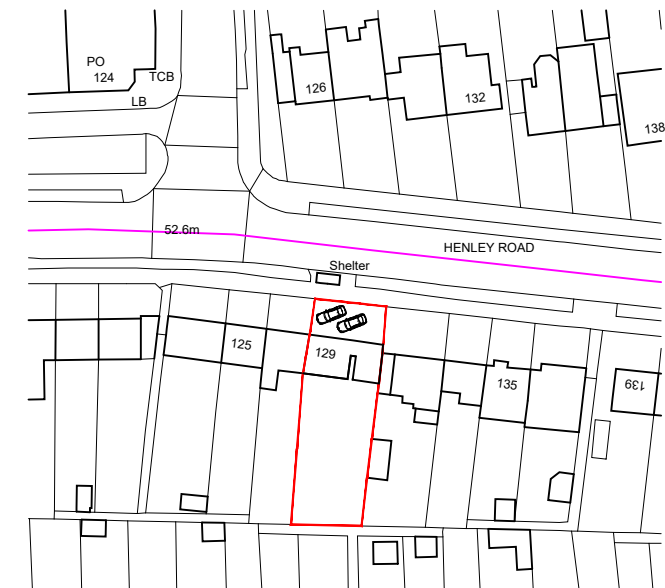

LOCATION PLAN
SCALE 1 : 1250

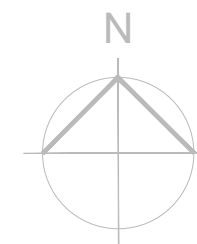

NOTES

© SK Design consultants - THIS DRAWING AND DESIGN REMAINS THE COPYRIGHT AND INTELLECTUAL PROPERTY OF SK CONSULTANTS AND SHALL NOT BE COPIED IN ANY FORMAT WITHOUT APPROVAL.

THIS DRAWING IS TO BE READ IN CONJUNCTION WITH ALL OTHER DRAWINGS AND DOCUMENTS PROVIDED. THE CONTRACTOR MUST CHECK ALL DIMENSIONS ON SITE BEFORE PLACING ORDERS FOR MATERIALS OR SHOP FABRICATIONS OR COMMENCING WORKS ON SITE. ANY DISCREPANCIES SHOULD BE NOTIFIED BEFORE PROCEEDING.

SK Design Consultants
22 Netley close
Caversham
Reading RG4 6SR
Tel : 07821111602

Client:
Mr PRABHAT KUMAR

Project:
TWO FLOOR SIDE EXTENSION

Location:
129 HENLEY ROAD, READING RG4 6DW

Drawing Title:
LOCATION & BLOCK PLAN

Date:
MAR 2019

Sheet Size:
A3

Drawn:
SK

Drawing No:
P1087- 01

Revision:
.