


Information on this drawing will not be shared with a third party without the written authority of the University of Reading Facilities Management Directorate

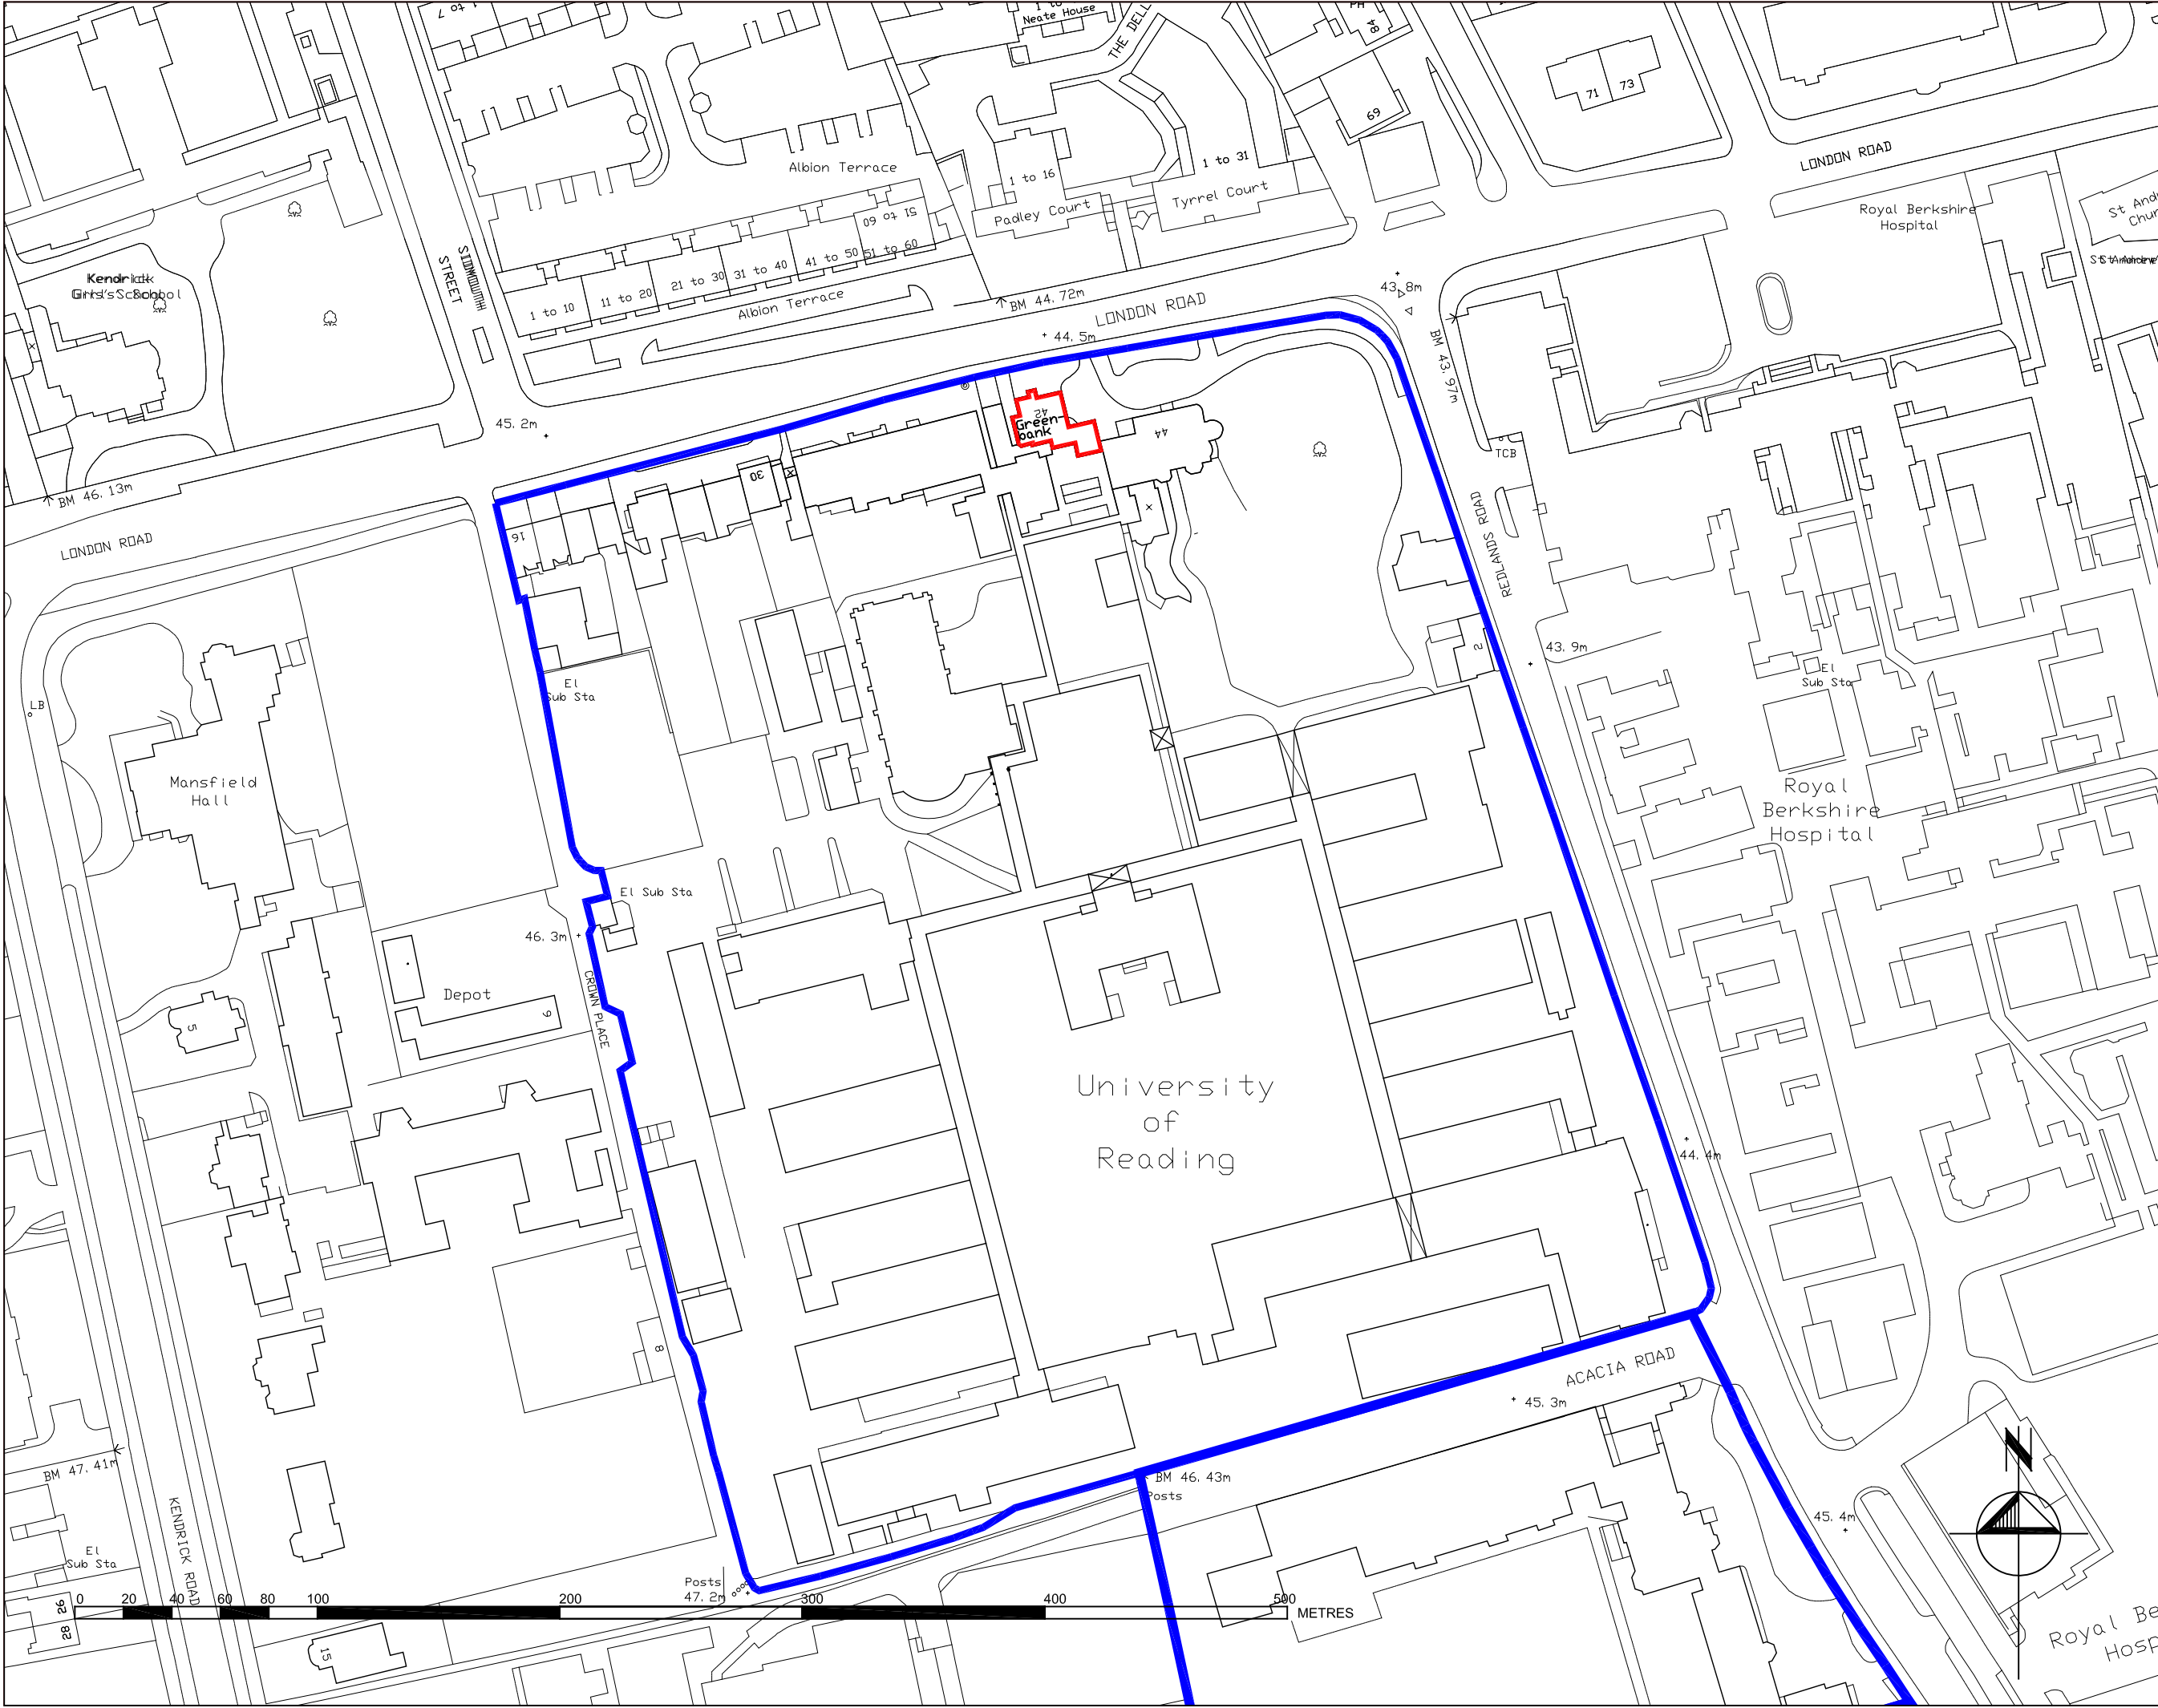

Notes

Rev	Description	Date
CAD file reference		DREF
Date Plotted		Time

University of Reading

Facilities Management Directorate,
Whiteknights, PO Box 235, Reading, RG6 6BW
Tel. 0118 378 8958 Fax. 0118 975 3499

Building			
Greenbank			
London Road			
Project			
New High Level Roof Covering			
Title			
Location Plan			

Drawn		Date	
CAD/TRC		January 2019	
Job Number		Scale	
		1:1250@A3	
Building No.	Code	Drawing No.	Rev.
L042	B	051	

Paper Size A-