


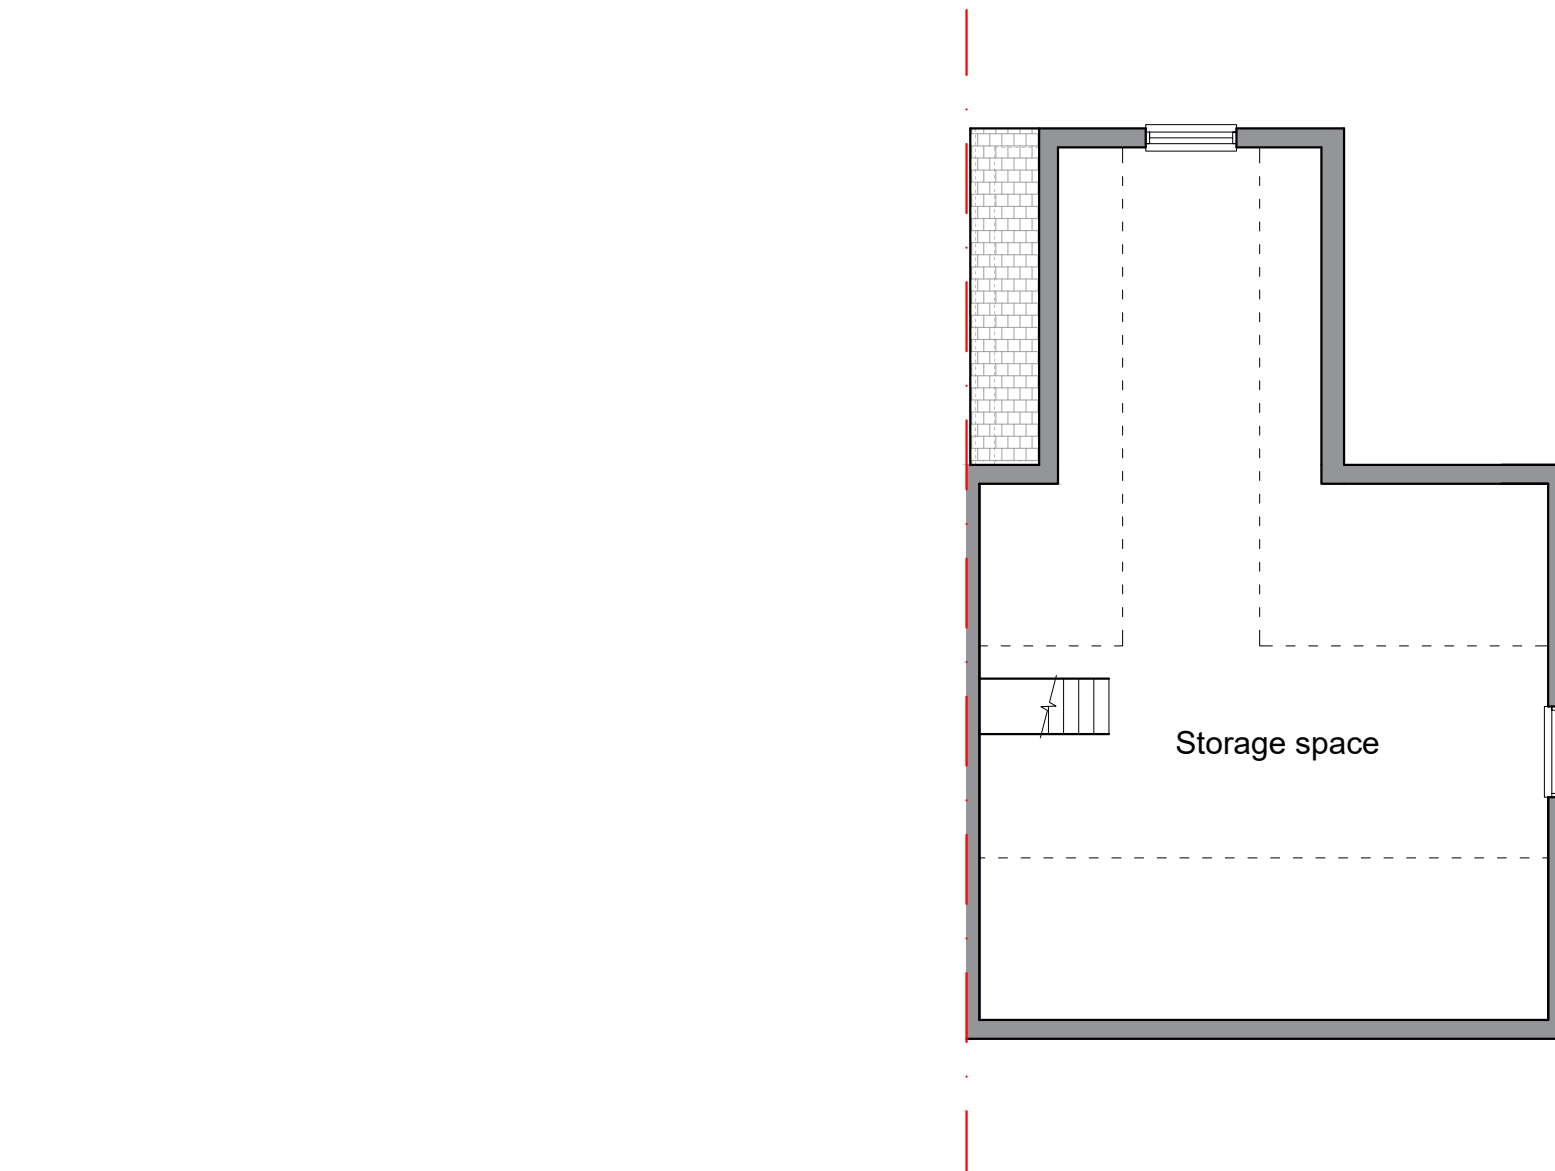

Existing Loft



- Notes
1. All materials to match existing unless otherwise noted.
 2. Do not scale for the construction purposes.
 3. The contractor must verify all dimension on site prior to commencement of works.
 4. This document is copyright of the originator and must be treated as confidential.

Project
2 Mason Street,
Reading
RG1 7PD

Drawing title
Existing Loft Plan

Drawing no
08

Rev
-

Scale
1:100 @ A3

Date
Feb 2019



1 Right Plan - Dariusz Kusyk
1rightplan@gmail.com
07955 449 285