




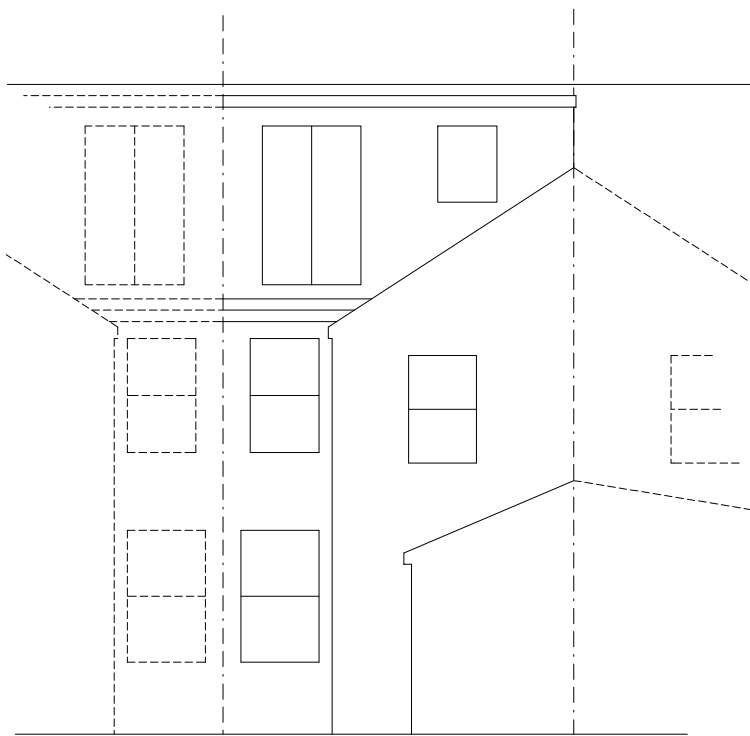


REAR

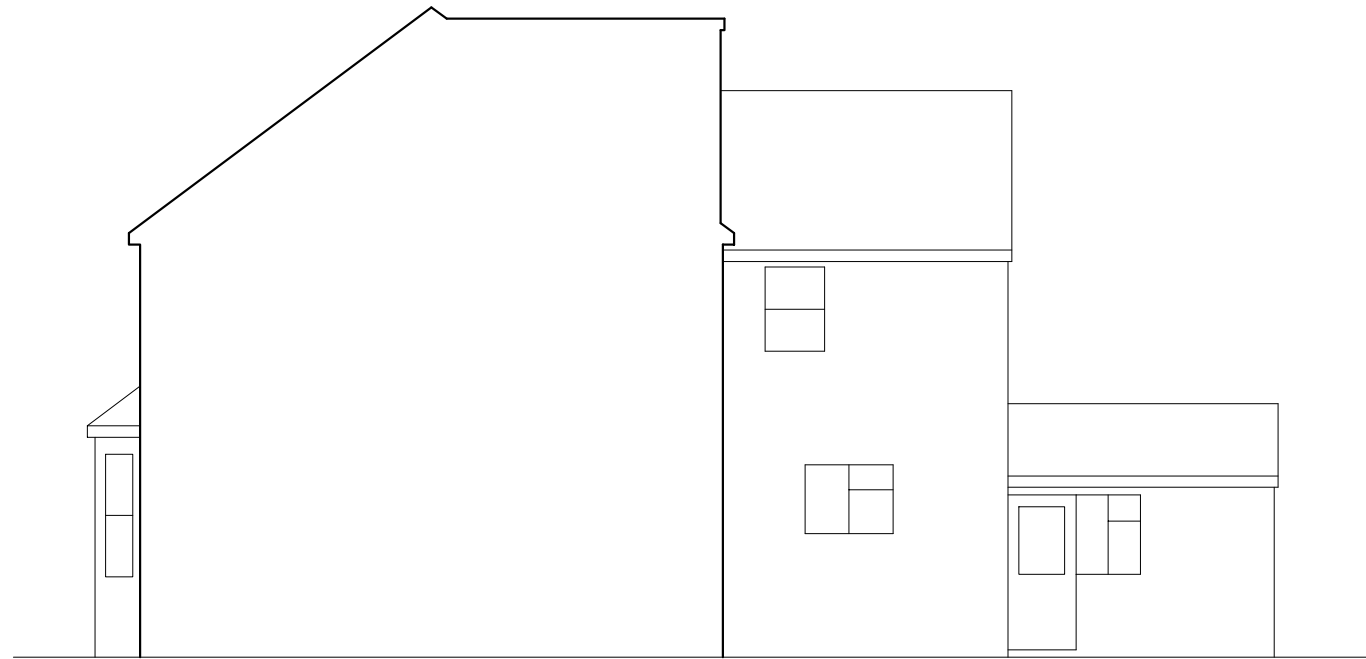


SIDE

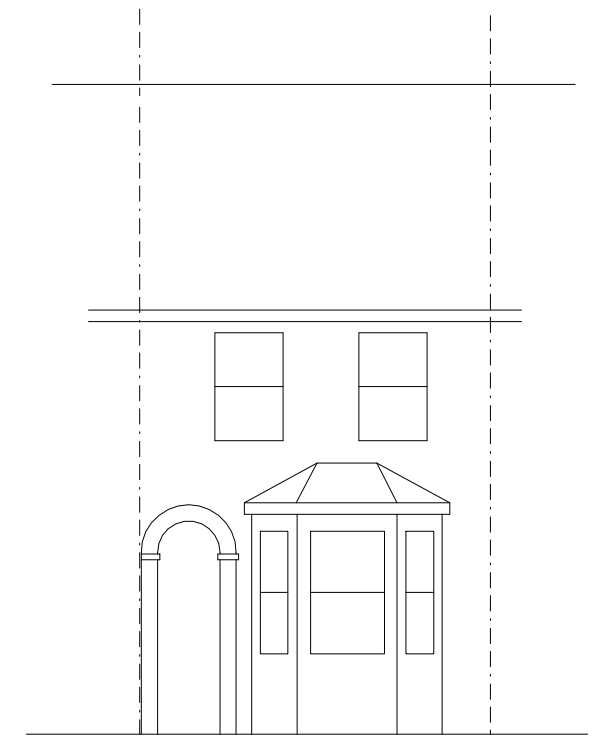

FRONT

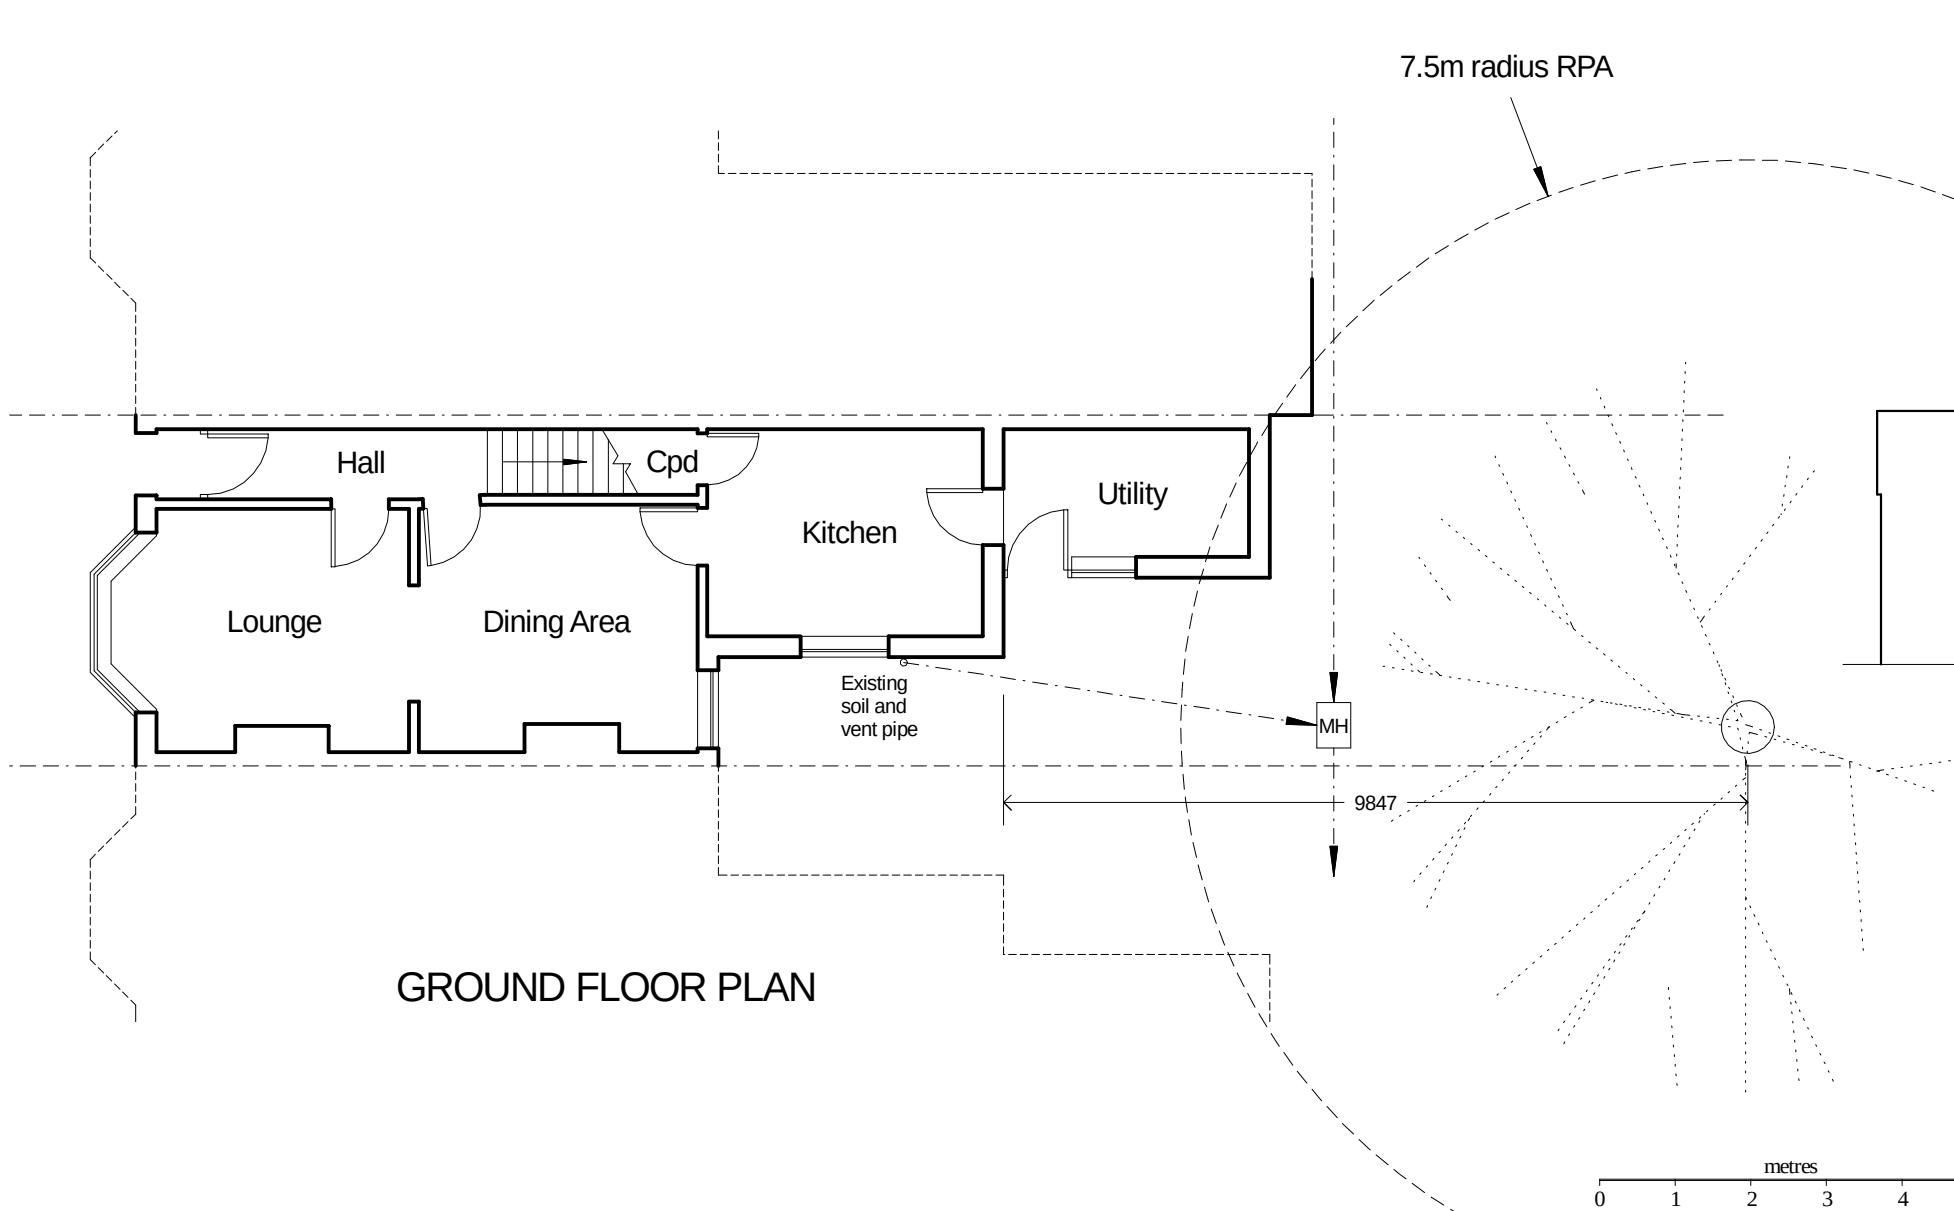

GROUND FLOOR PLAN

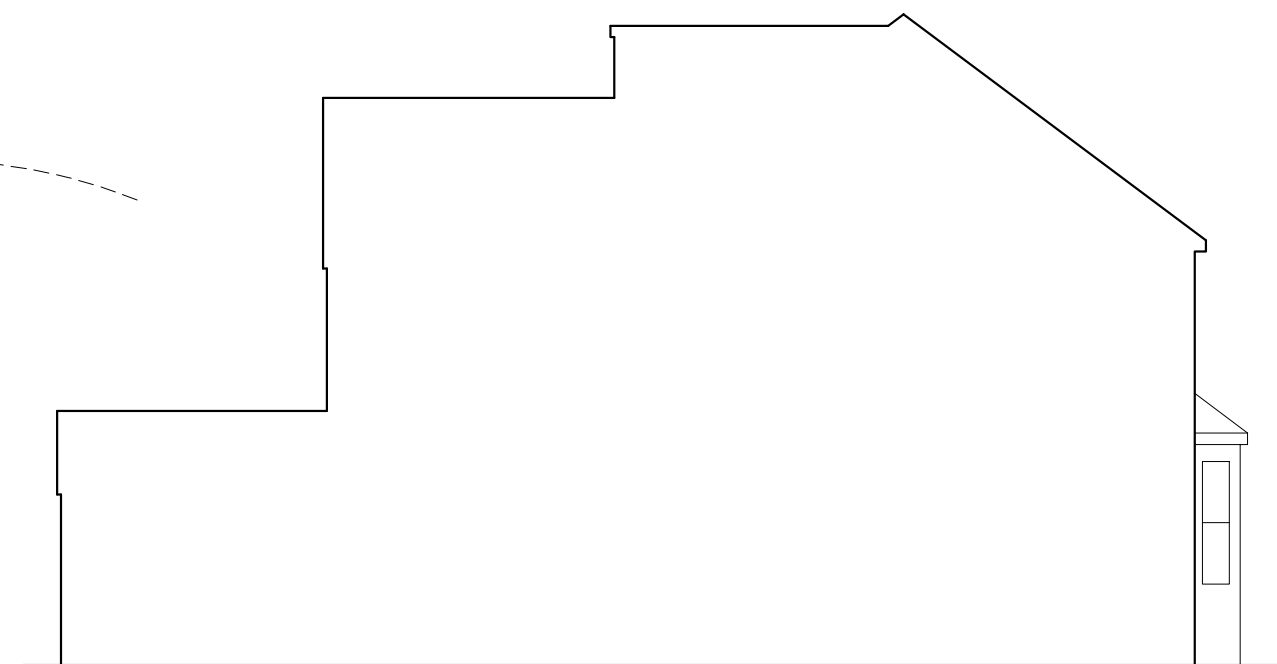

SIDE

 House Alterations 1, Wilwyne Close, Caversham, Reading, Berks RG4 5EP Tel: 07864 122 313 email: housealterations@gmail.com			
Title:	EXISTING PLAN & ELEVATIONS		
Drwg No:	RITCHIE-1018-03	Scale: (A3)	1:100 Rev: A