


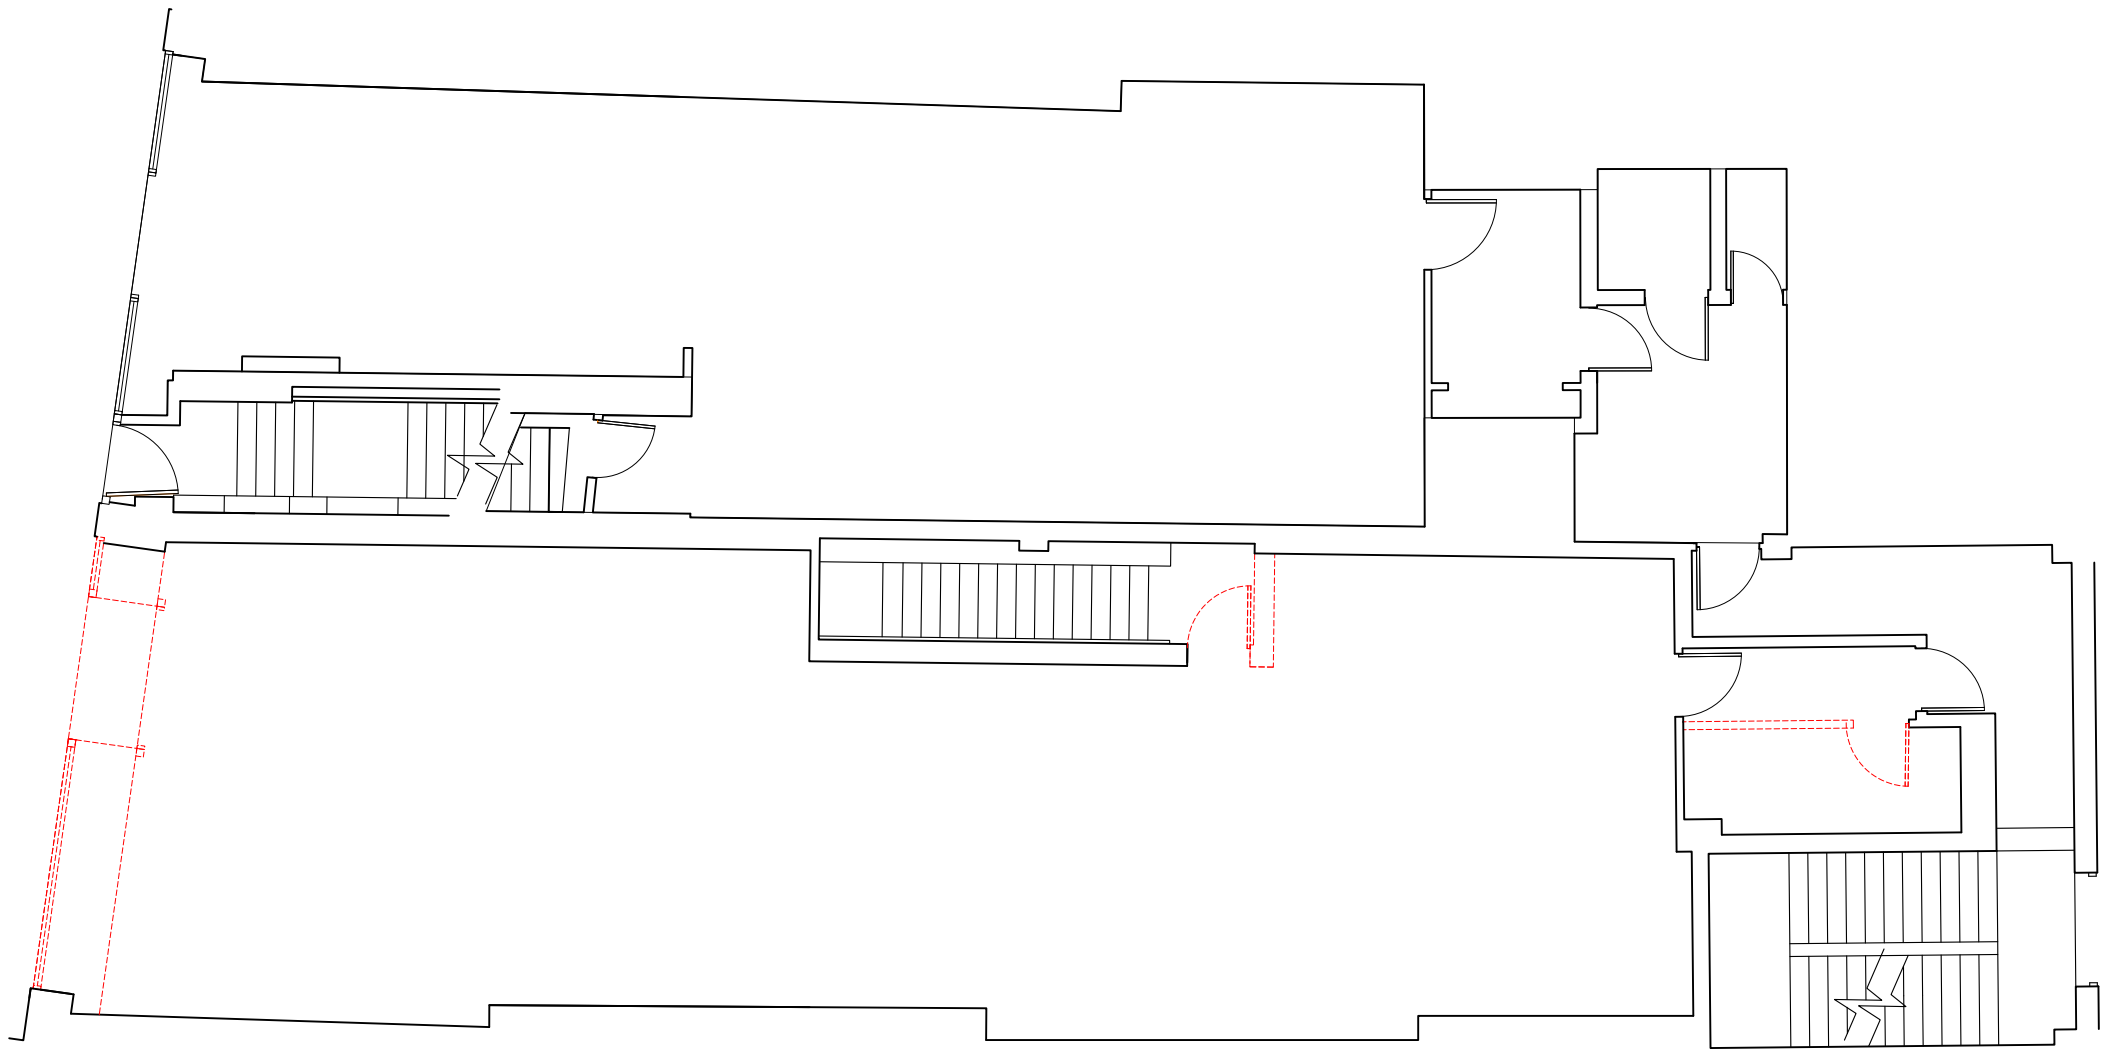

Notes:
This drawing is the copyright and property of RBSG.
It must not be copied or published without written consent.
Only scale from this drawing for planning purposes.



LEWIS AND HICKEY
1 St. Bernard's Row
Edinburgh
EH4 1HW
Tel: 0131 343 6222
Fax: 0131 332 7332
Email: info@lewisandhickey.com

TENURE: LEASEHOLD
LISTED BUILDING: NO
BUILDING REGS APP: YES

rev	description	date



project			
RBS READING BROAD ST UNIT 2, 4-6 BROAD STREET READING, RG1 2BH			
title			
GROUND FLOOR EXISTING WITH DEMOLITIONS E&W T1			
scale			
1:50 @ A1, 1:100 @ A3			
dm	RB	chk	app
date	25/07/19	date	date
consultants' drawing number			brand
E6617-EX-GA			
rbs drawing number			rev.