



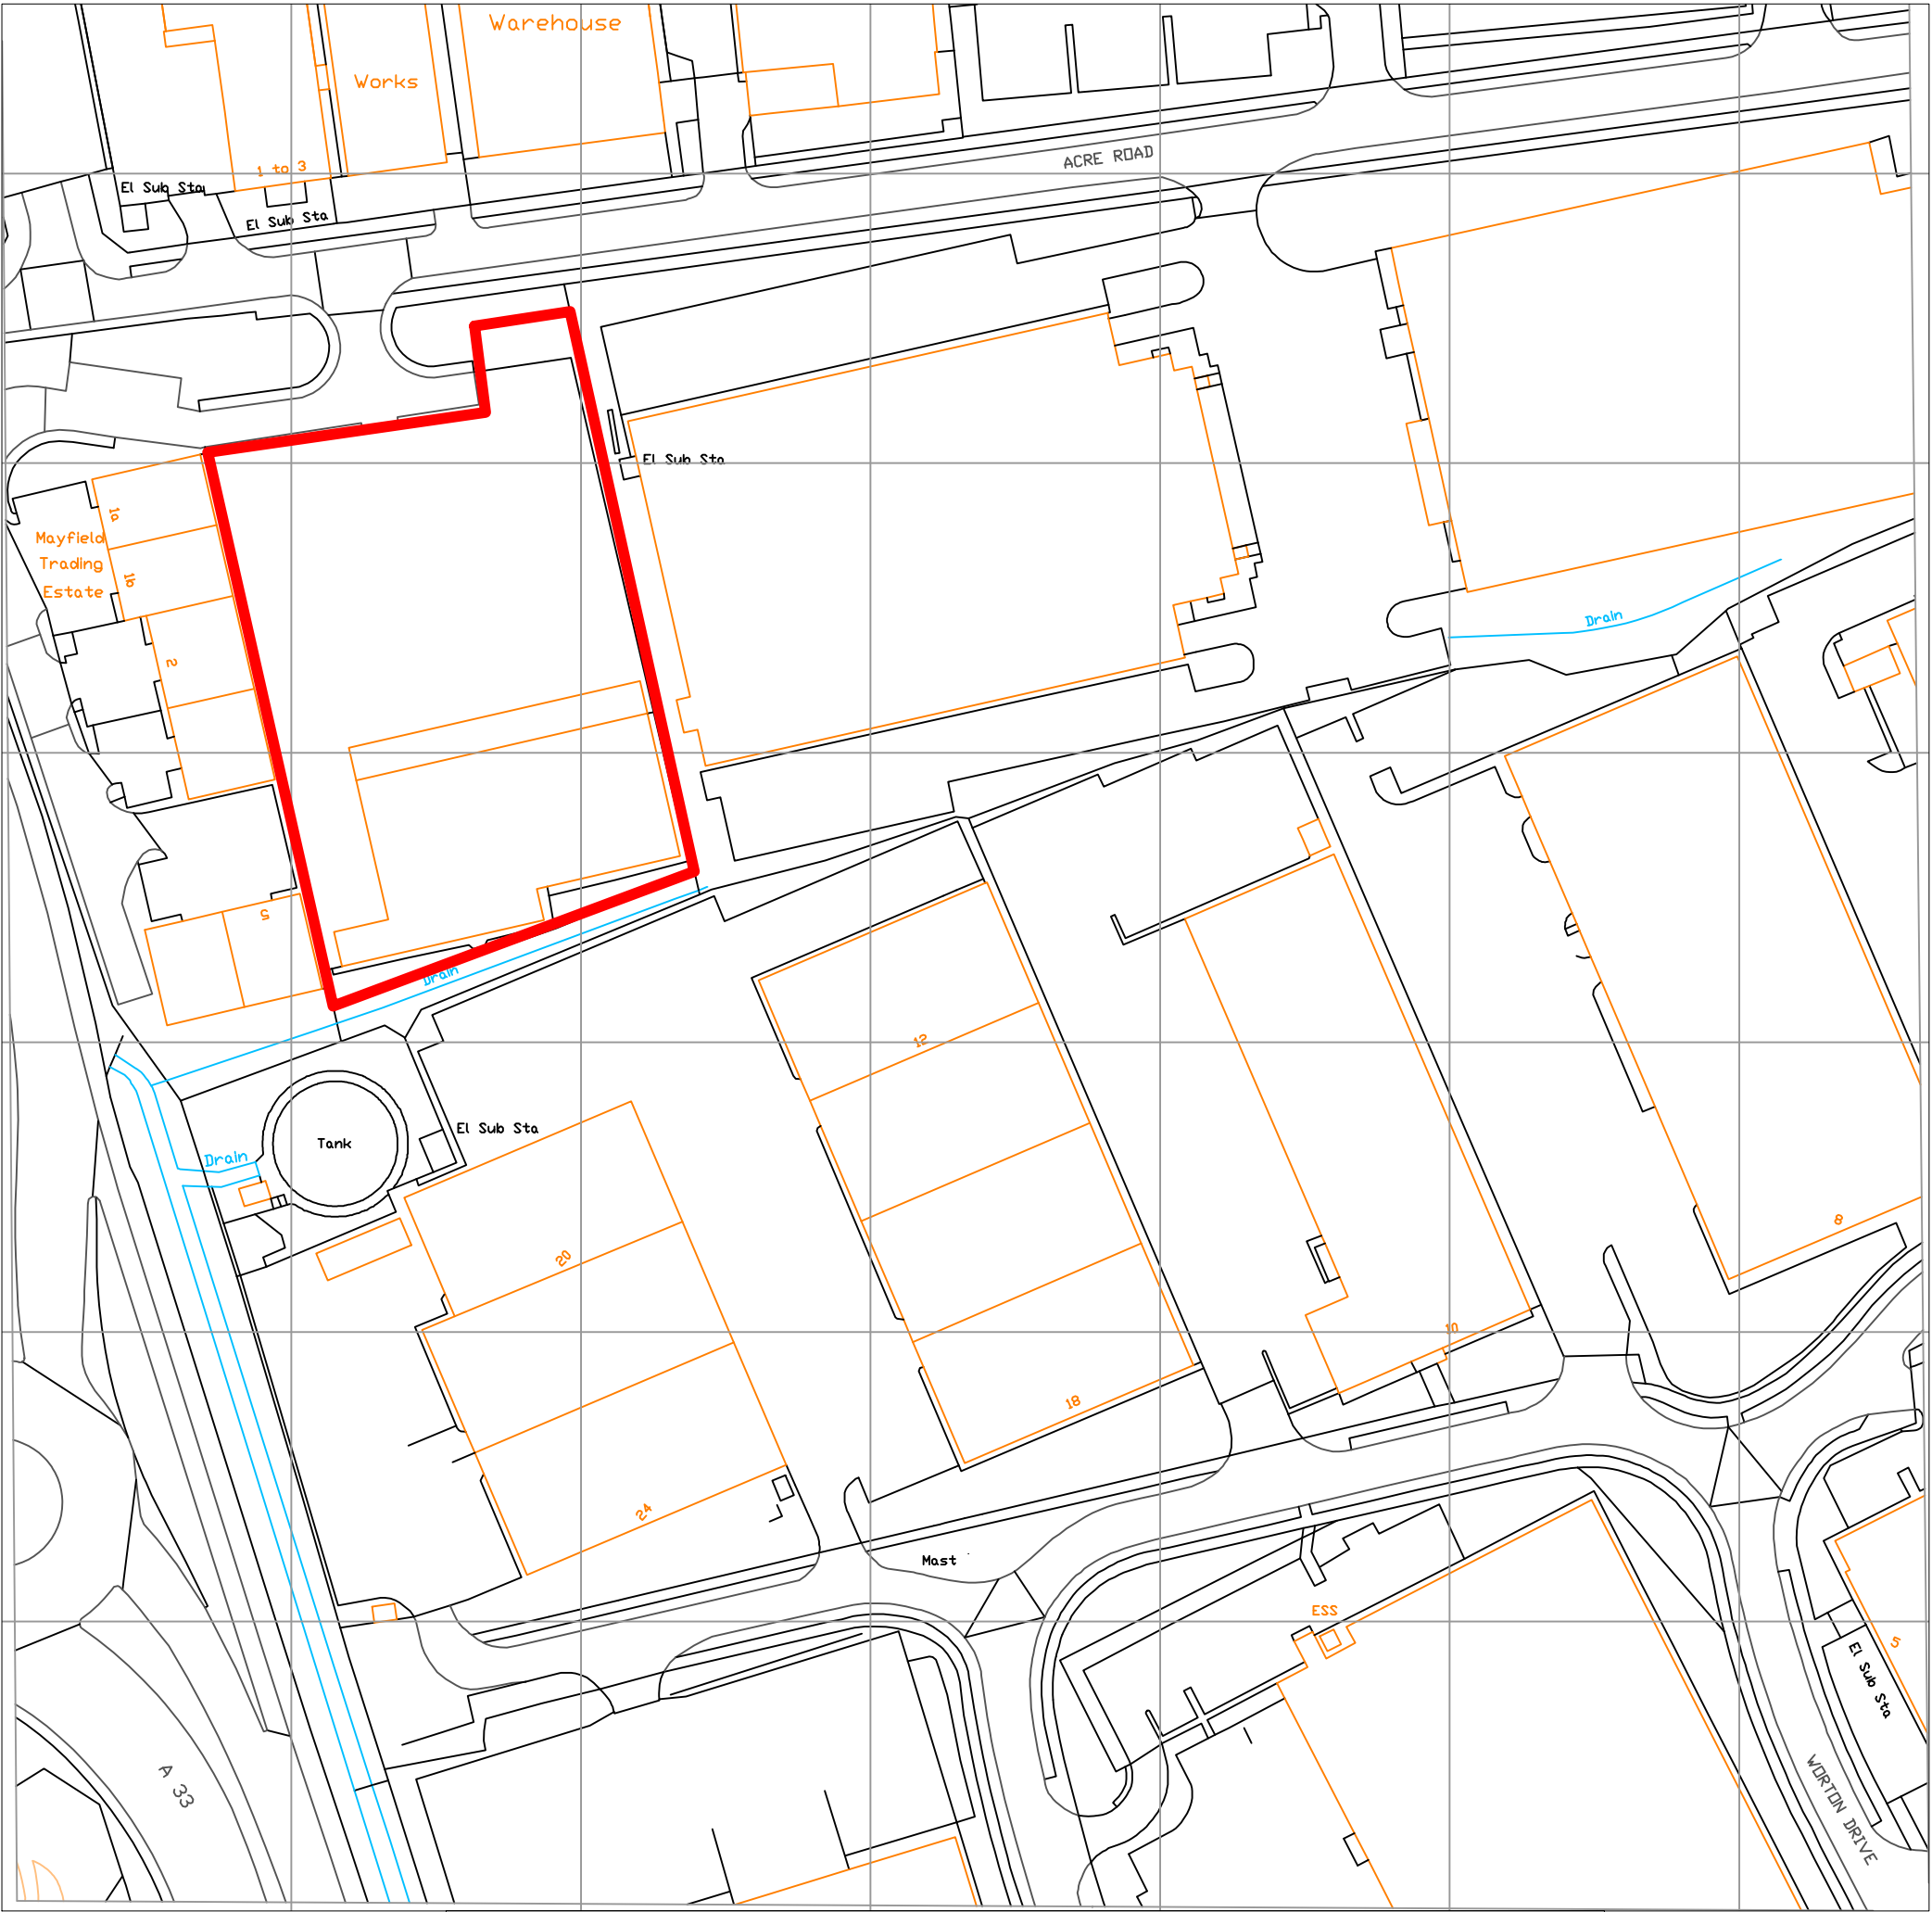

Produced on 26 February 2019 from the Ordnance Survey National Geographic Database and incorporating surveyed revision available at this date.
This map shows the area bounded by 471095,169651 471095,169983 471428,169983 471428,169651.
Reproduction in whole or part is prohibited without the prior permission of Ordnance Survey.
Crown copyright 2019. Supplied by copla ltd trading as UKPlanningMaps.com a licensed Ordnance Survey partner (100054135).
Data licenced for 1 year, expiring 26 February 2020. Unique plan reference: vx/323271/439446

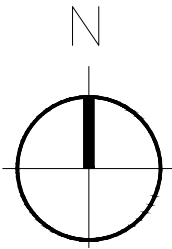

LOCATION PLAN
1:1250 @ A2

50m @1:1250	
10m @1:100	
KN Shopfitters Ltd Unit 19 Swannington Road Broughton Astley Leicester LE9 6TU Tel: 01455 283800	
DRAWING REF: KNS-1148	
CLIENT: Travis Perkins	
PROJECT: Travis Perkins, Acre Road, Reading, RG2 0SG	
TITLE: Location Plan	
DATE: February 2019	SCALE: 1:1250 @A2
DRAWN BY: DS	CHECKED BY: RO
DRAWING NO: KNS-1148-101	REVISION: B

