



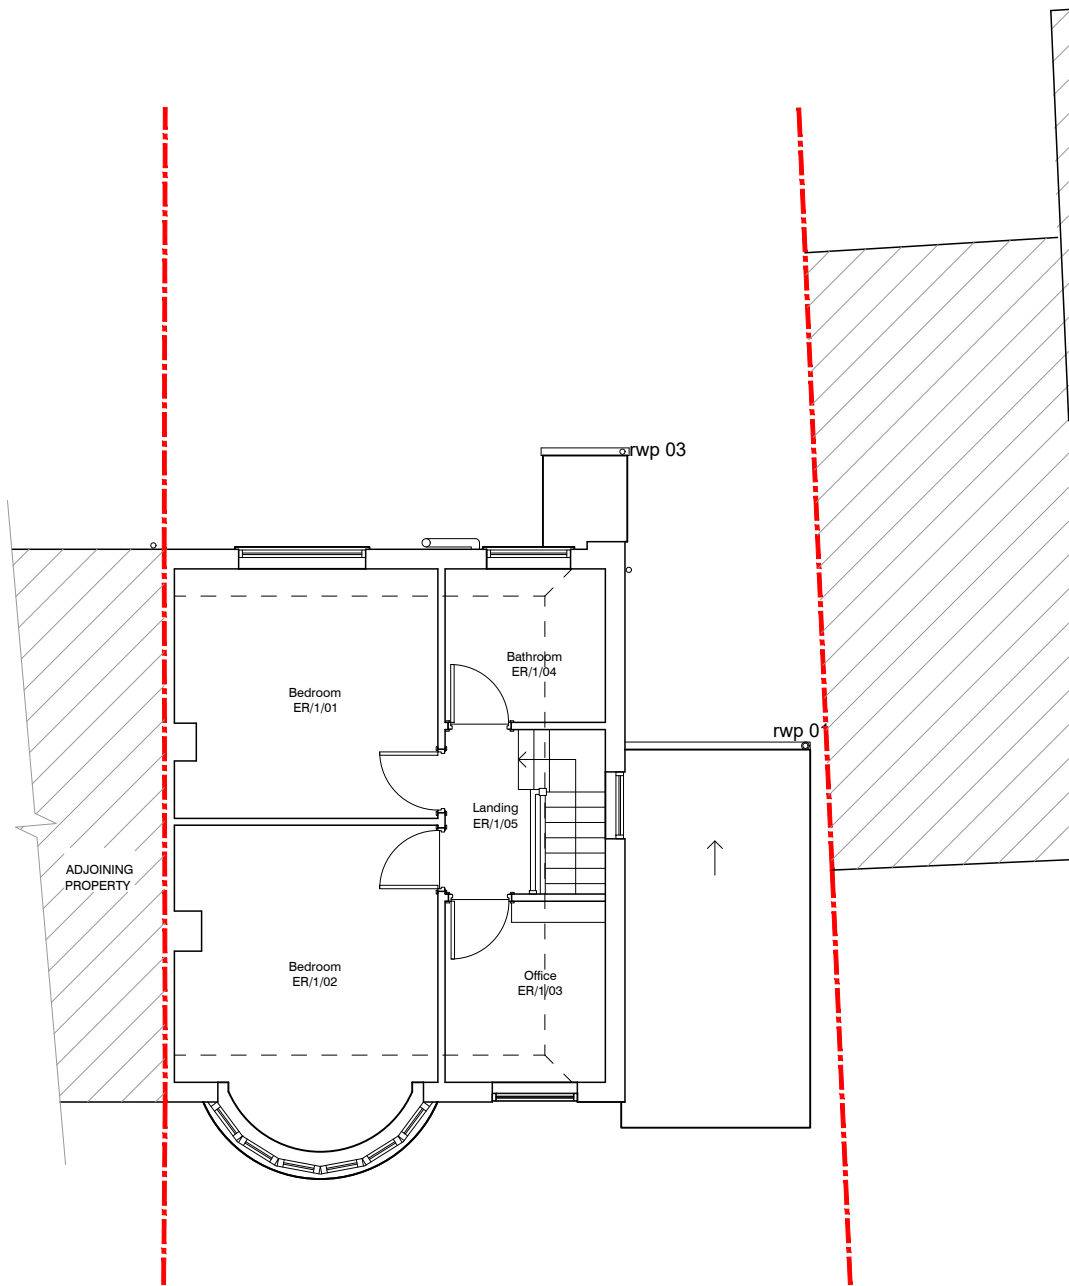

NOTES:

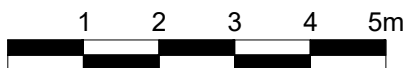

B Notes amended
A Issued for planning
Amendment

23/03/19
07/03/19
Date

webster harding architects

E: mail@websterhardingarchitects.com

T: 0064 204 751180

23 Geoffreyson Road
Mr. and Mrs. Pattison

Drawing No. 028/AL/(0)013 B
Drawing Name: Existing First Floor
Plan
Scale: 1:100@A4