


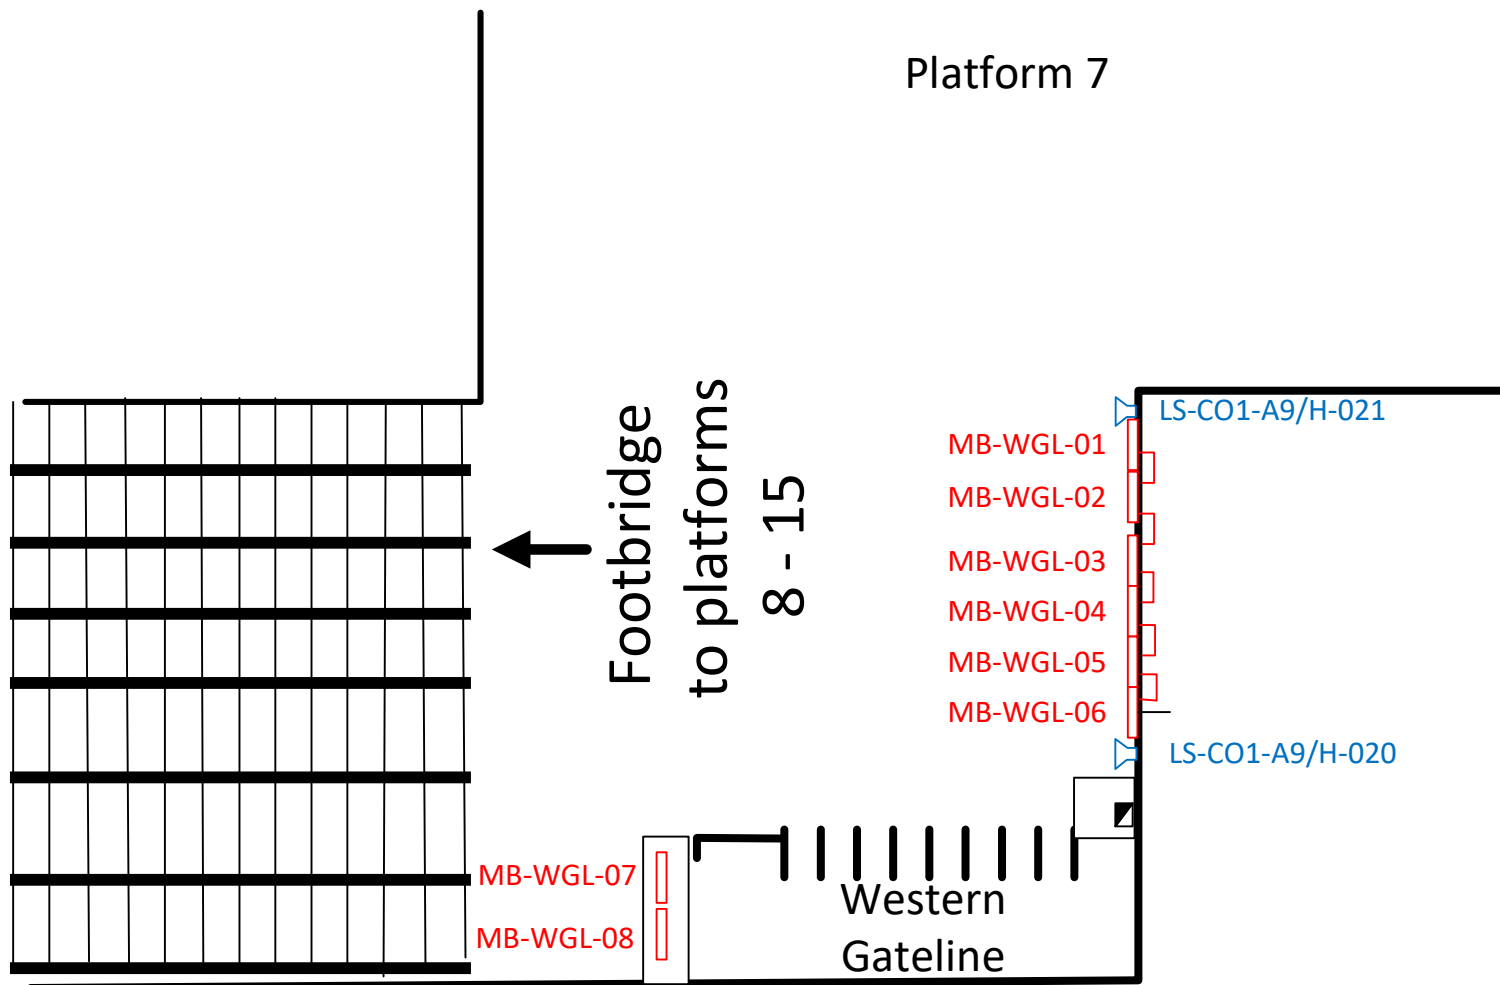

Key Plan
 Black – Existing
 Red – New
 Blue – Existing in a modified state
 Green – Existing to be recovered

General Notes

A	05/04/2019	First Draft	NTH	MS	PM
Rev	Date	Reason for Issue	D	C	A

For Approval

TRANS DATA MANAGEMENT

Trans Data Management Ltd
 12 Raleigh Court,
 Priestley Way
 Crawley
 RH10 9PD

Tel: +44 (0) 1293 516691
 Fax: +44 (0) 870 458 0586
 www.trans-data.com

Project
 Reading Station CIS
 Works

Title
 Station Layout

Project No. 19-07401	Date 05/04/2019	Checked by MS
Revision A	Scale (@ ISO A*) NTS	Approved by PM

Drawing No.
 19-07401_GWR_RDG_SL