


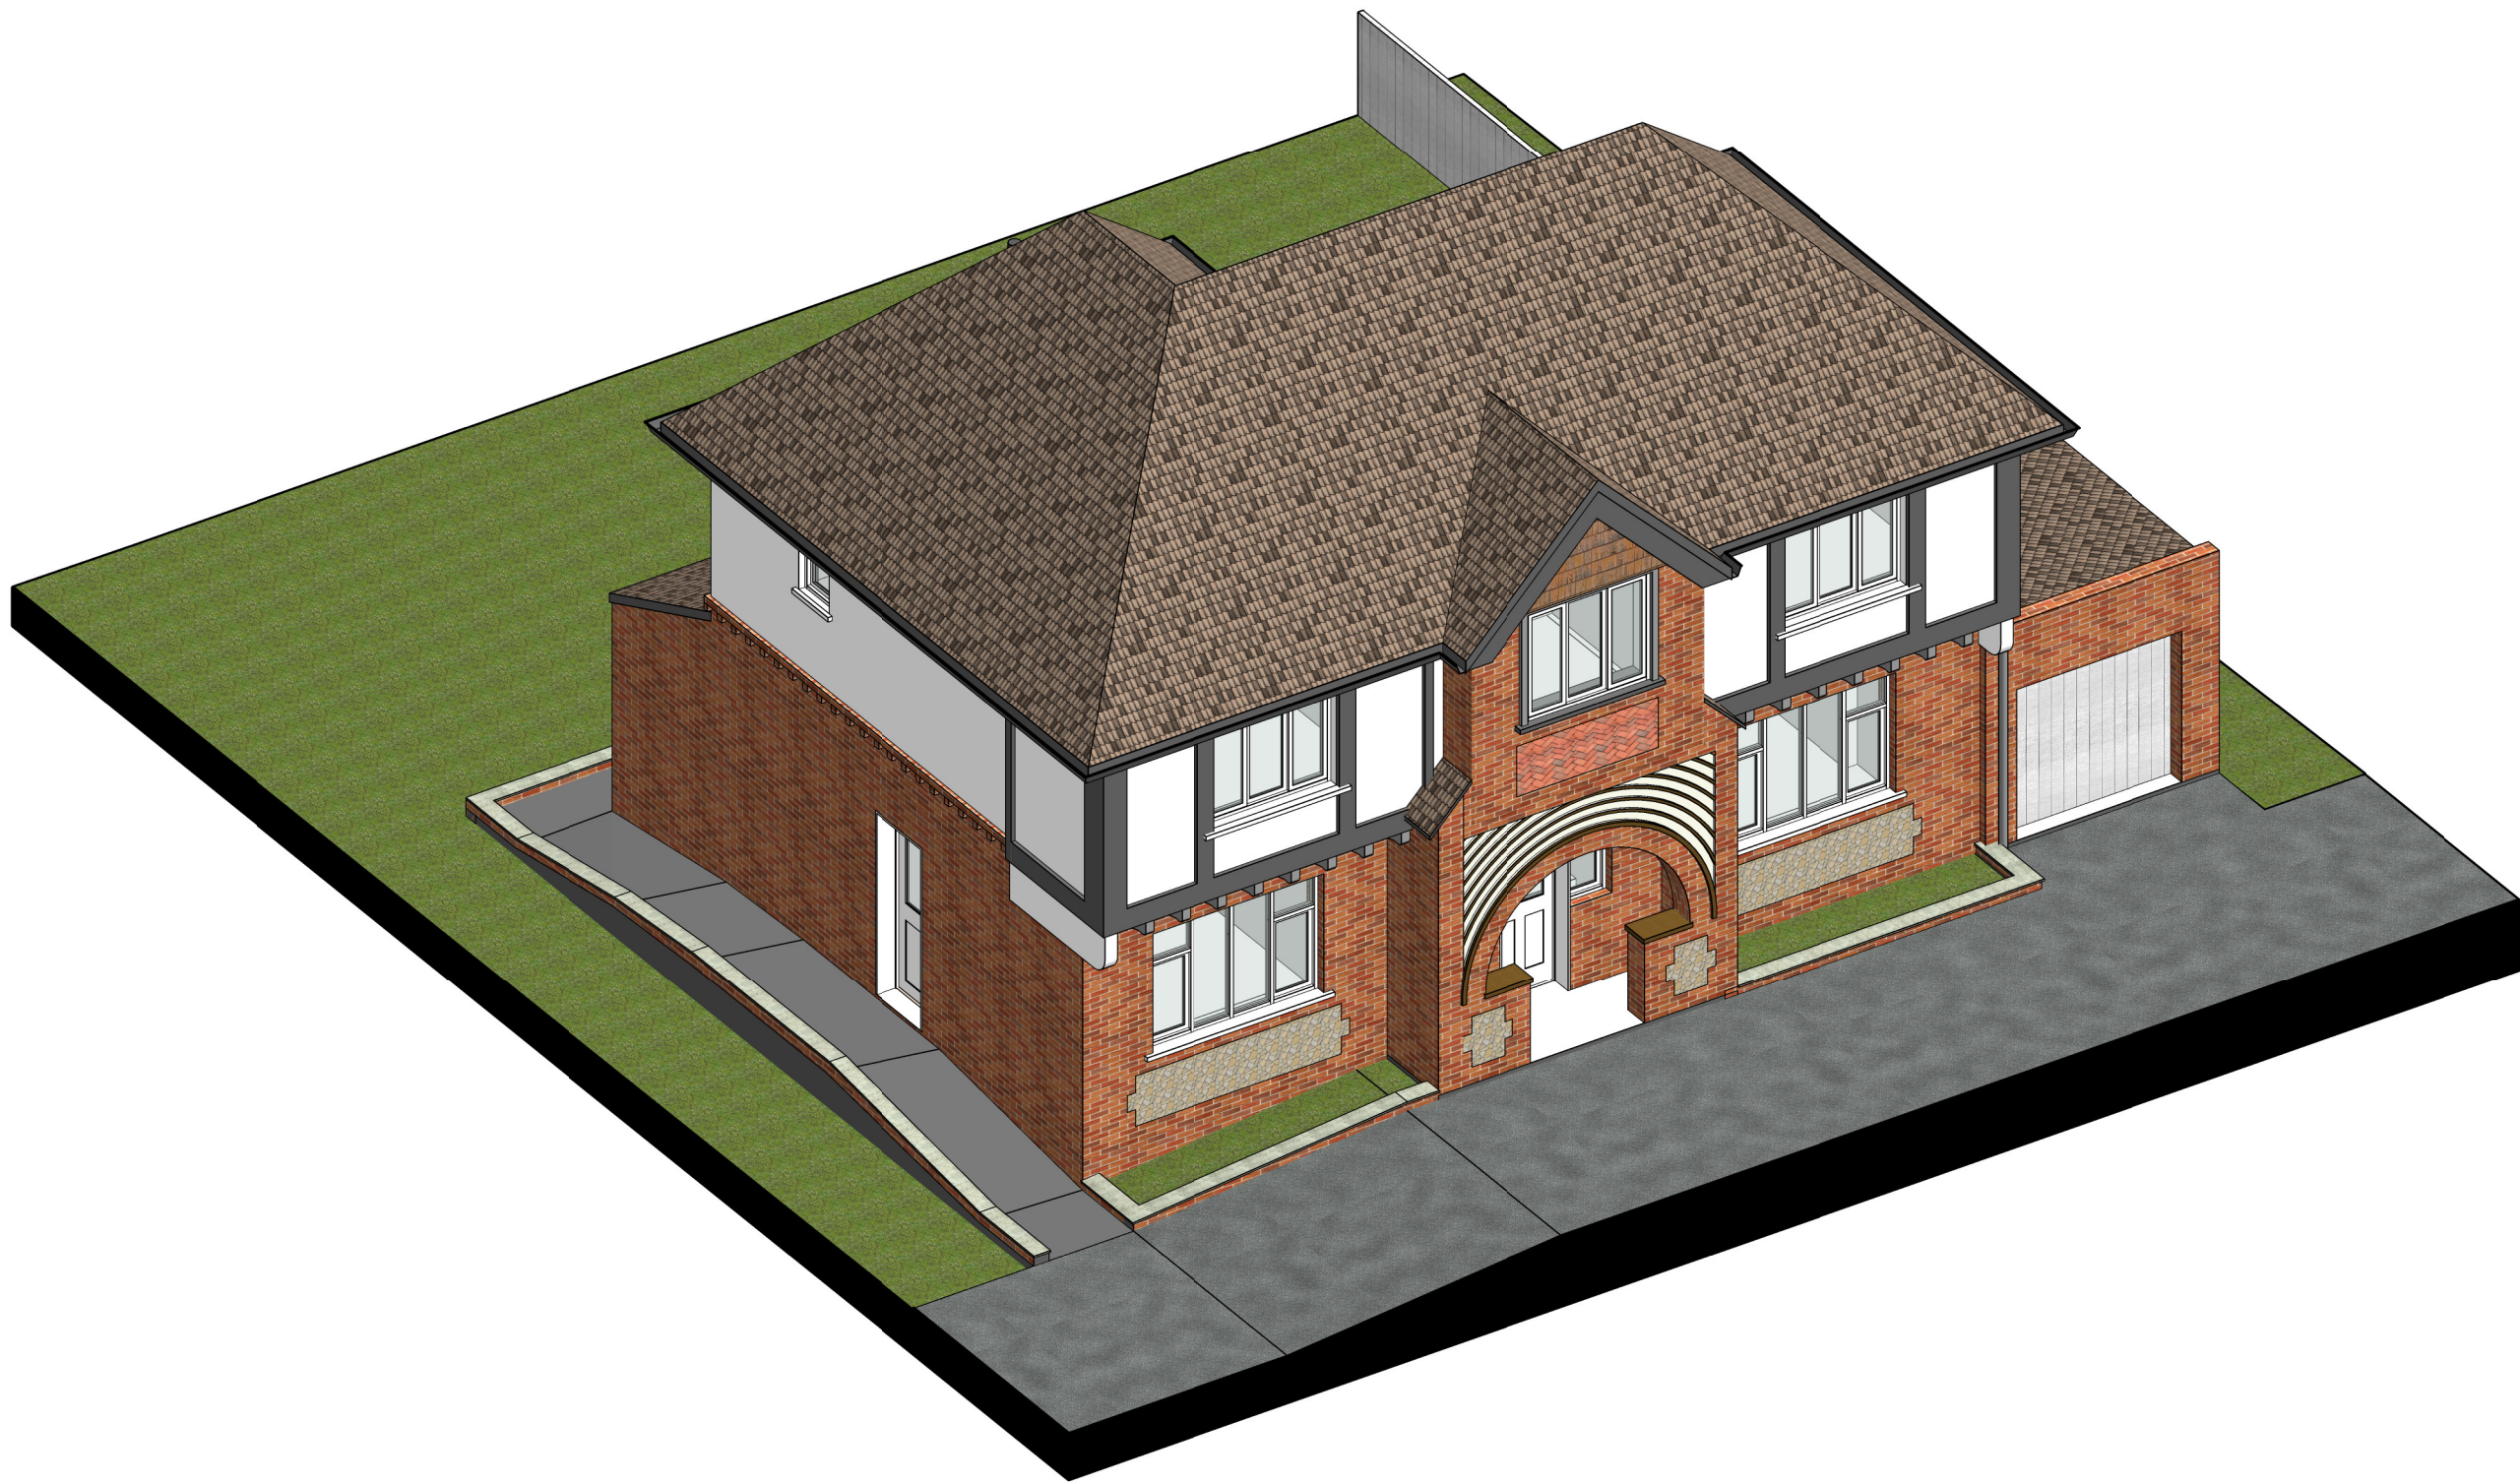

3D Existing View 2

- Notes
- 1. All materials to match existing unless otherwise
 - 2. ~~Do not~~ Not to scale for the construction purposes.
 - 3. The contractor must verify all dimension on site prior to commencement of works.
 - 4. This document is copyright of the originator and must be treated as confidential.

Project
53 Honey End Lane

Reading
RG2 8LQ

Drawing title
EXISTING 3D VIEW

Drawing no
12

Scale
1:100 @ A3

Date
Feb - 2019



1 Right Plan - Dariusz Kusyk
1rightplan@gmail.com
07955 449 285

