


## Sailcloth Close: Proposed New Fence Elevation

Scale = 1:150



 = 6 metres

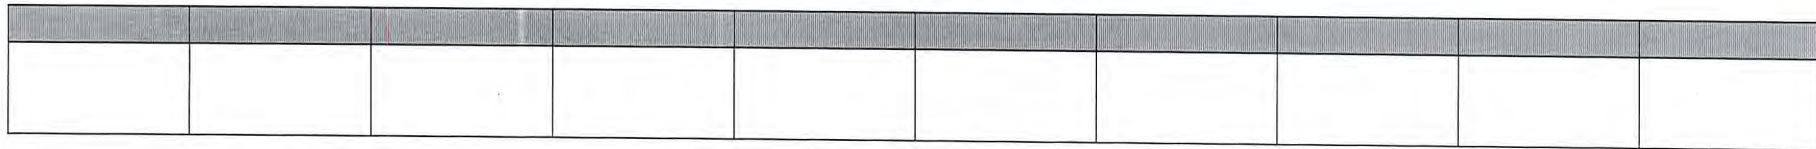

Proposed Additional Elevation (**60cm**)



Existing Fence Elevation (**180 cm**)

### Notes

- The above diagram details the planned extension in height of a portion of the fence at the boundary between Sailcloth Close, Reading and Lynden Mews, Dale Road, Reading;
- The total length of the portion of fence to be raised is **36 metres** (see diagram);
- The existing height of the fence is **180cm**. The proposal is to raise this by **60 cm** so that the overall height of the fence would be **240cm**;
- NB: The raised or additional portion of the fence would be in the form of a trellis;
- NB: The scale of this diagram is **1:150**.